



GROUND FLOOR PLAN EXISTING
SCALE 1:100

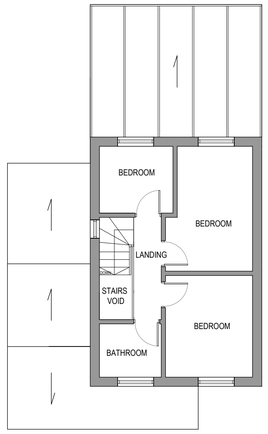


FIRST FLOOR PLAN EXISTING
SCALE 1:100

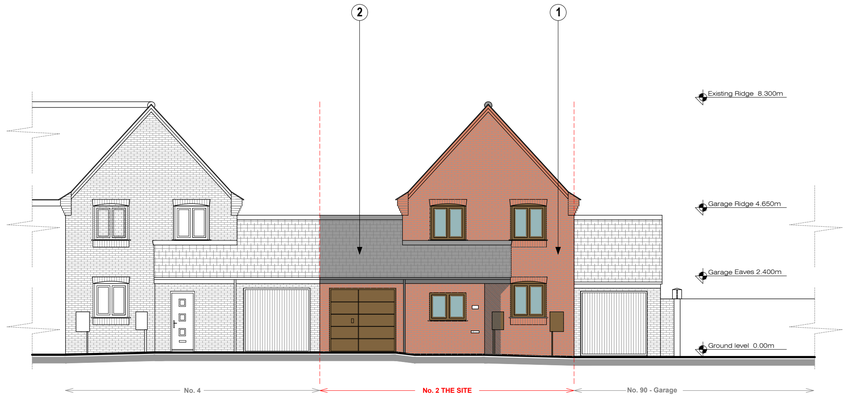


WEST SOUTH ELEVATION - EXISTING
SCALE 1:100




EAST NORTH ELEVATION - EXISTING
SCALE 1:100

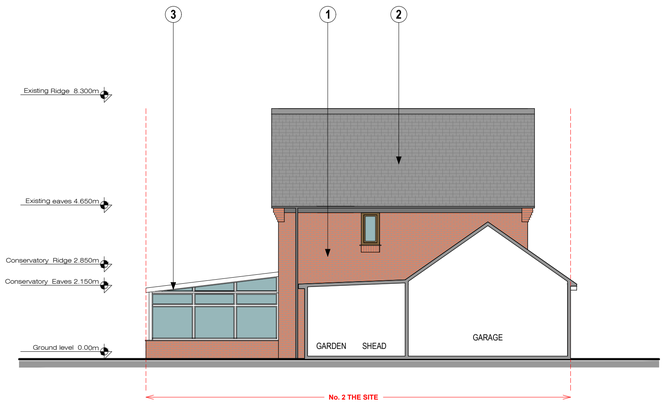

NORTH WEST ELEVATION - SECTION - EXISTING
SCALE 1:100

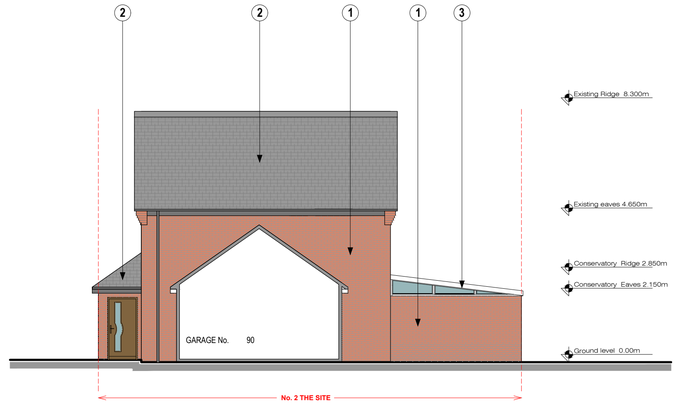

SOUTH EAST ELEVATION - SECTION - EXISTING
SCALE 1:100

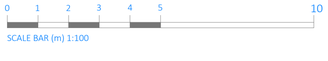

ELEVATION LEGEND EXISTING:

1 RED FACING BRICKS
2 ROOF TILES EXISTING
3 EXISTING CONSERVATORY

Project address: 2 The Wende, Spalding PE11 3EG		
Drawing: Plans & Elevations Existing		
Scale: 1:100@ A1	Drawn By: A.J.	Drawn date: April 2026
Drawing No: 26-056 - FP 003		Revision:

PAT STUDIO ARCHITECTURE
t: 0 7749 106 877
e: pat.studio@outlook.com

NOTE: If you are in doubt with any of the information on this drawing, ask for it to be verified.The contractor is to check and verify all dimensions on site before proceeding with the works
Alert PAT Studio Architecture of any discrepancies. This drawing is the copyright of PAT Studio Architecture