



GROUND FLOOR PLAN - PROPOSED
SCALE 1:100

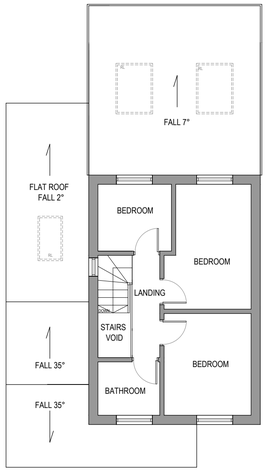


FIRST FLOOR PLAN - PROPOSED
SCALE 1:100

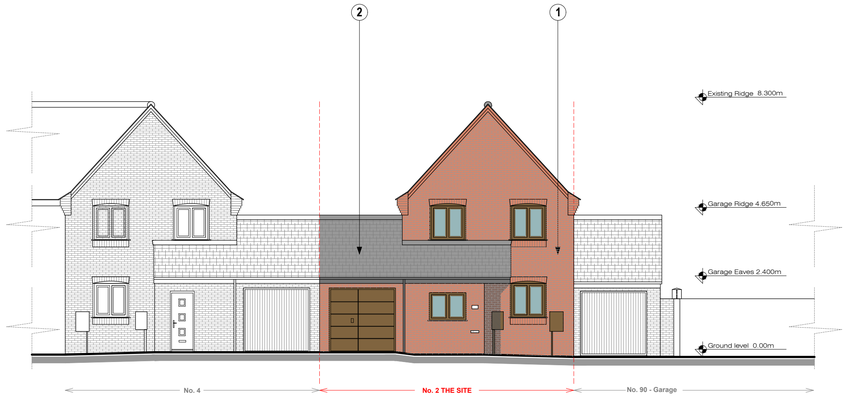


WEST SOUTH ELEVATION - PROPOSED
SCALE 1:100



EAST NORTH ELEVATION - PROPOSED
SCALE 1:100

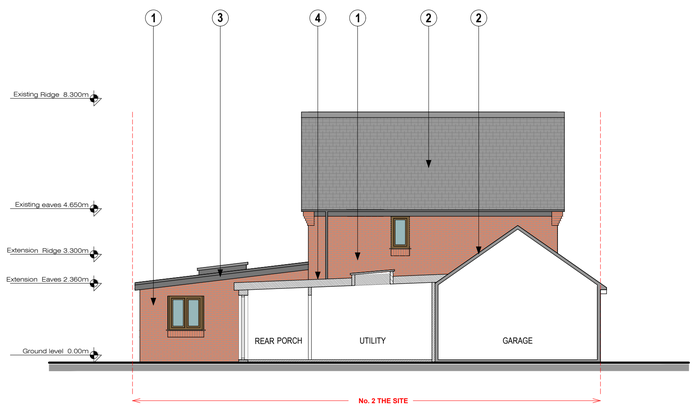

NORTH WEST ELEVATION - SECTION - PROPOSED
SCALE 1:100

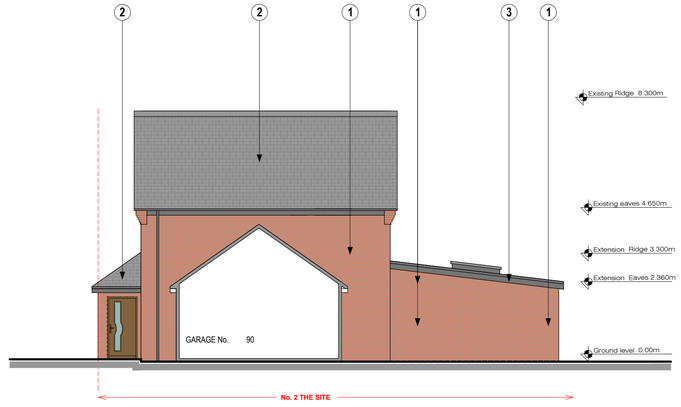

SOUTH EAST ELEVATION - SECTION - PROPOSED
SCALE 1:100

0 1 2 3 4 5 10
SCALE BAR (m) 1:100

ELEVATION LEGEND EXISTING:

1 RED FACING BRICKS MATCH TO EXISTING
2 ROOF TILES EXISTING
3 ROOF TILES PROPOSED
4 FLAT RUBBER ROOF

Project address: 2 The Wende, Spalding PE11 3EG		
Drawing: Plans & Elevations Proposed		
Scale: 1:100@ A1	Drawn By: A.J.	Drawn date: April 2026
Drawing No: 26-056 - FP 004		Revision: Rev. A

PAT STUDIO ARCHITECTURE
t: 0 7749 106 877
e: pat.studio@outlook.com

NOTE: If you are in doubt with any of the information on this drawing, ask for it to be verified.The contractor is to check and verify all dimensions on site before proceeding with the works
Alert PAT Studio Architecture of any discrepancies. This drawing is the copyright of PAT Studio Architecture