
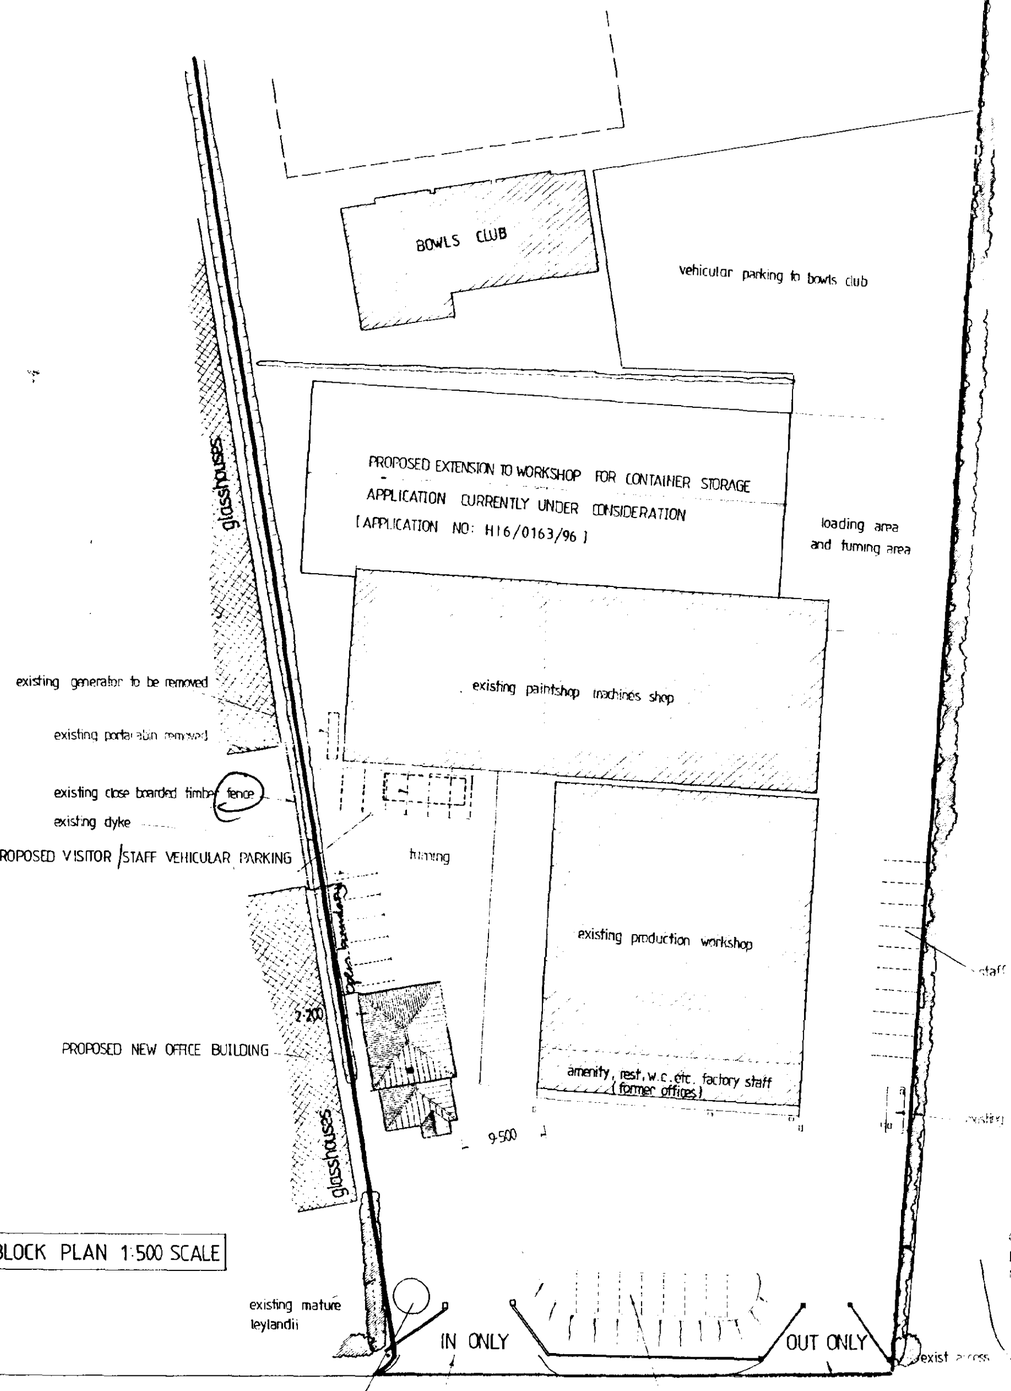


BLOCK PLAN 1:500 SCALE

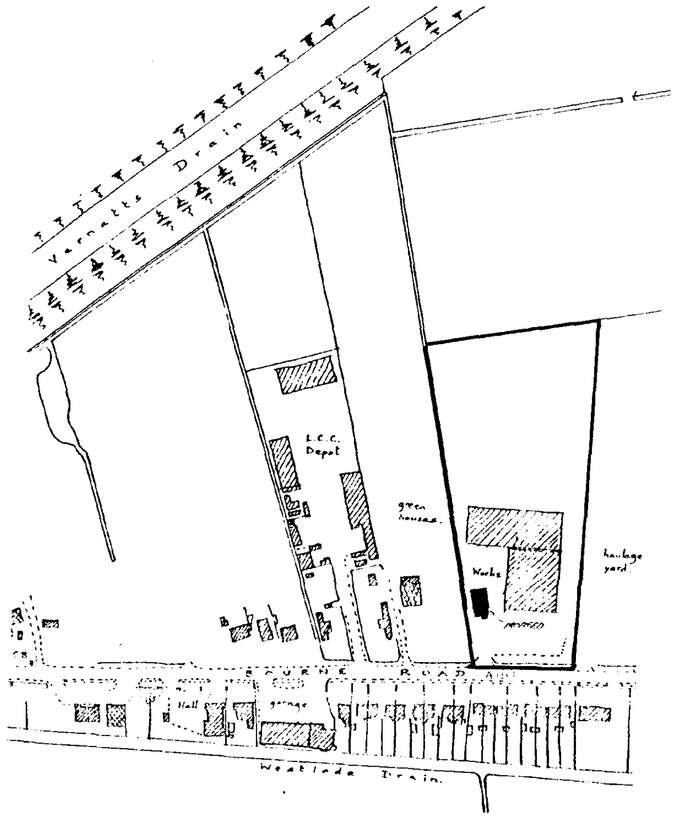

LOCATION PLAN 1: 2500

N

CONTRACTOR TO CHECK ALL DIMENSIONS ON SITE BEFORE WORK COMMENCES.

revision	date	init	revision details

PODDINGTONS
Architectural Design Consultants
43 Double Street, Spalding, Lincs. PE11 2AA
Tel: 0775 761856 & 768296. Fax: 0775 710218


project
PROPOSED OFFICE BUILDING AND VEH. ACCESS.
BRANTONS BRIDGE BOURNE ROAD,
PODE HOLE, SPALDING. LINCOLNSHIRE

FOR: M.J.L. WELDING & FABRICATION LTD.

drawing
SITE AND LOCATION PLAN

scale	drawing no
1:500 , 1: 2500	2698 3
APRIL 1996	drawn

SOUTH HOLLAND DC
HOUSING & PLANNING
02 MAY 1996
Ref: 0394/96.

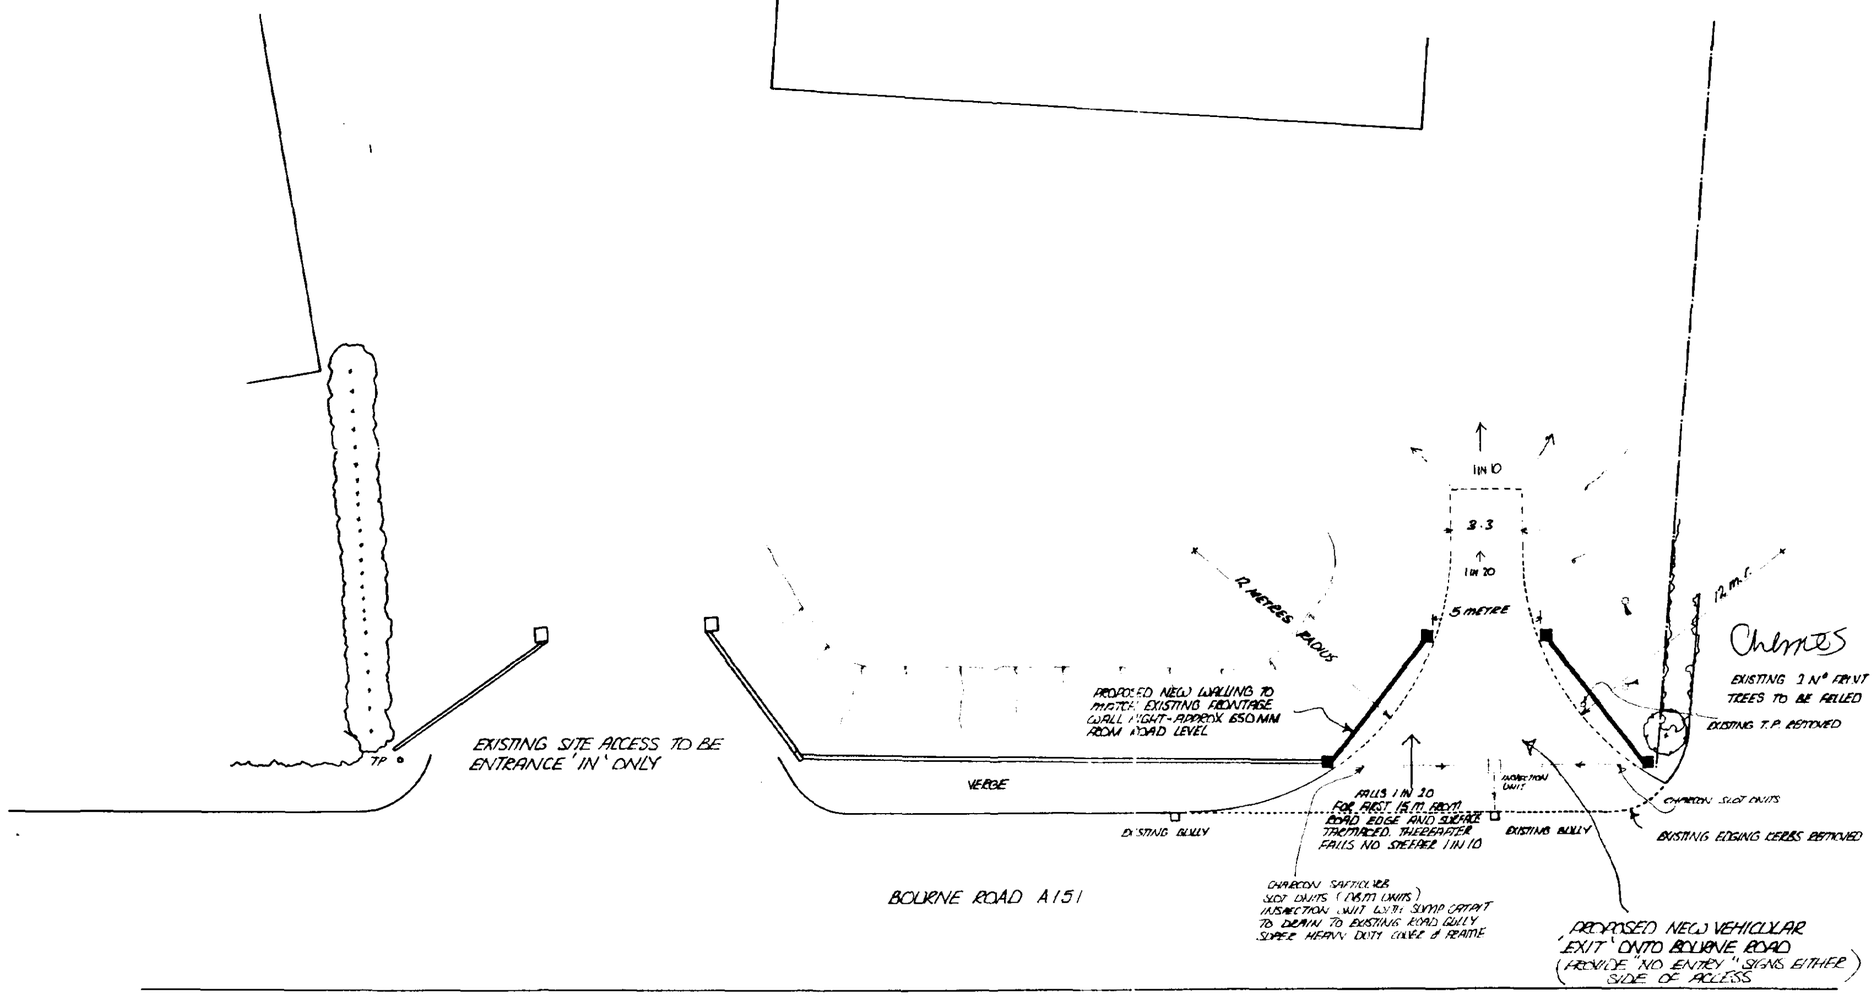

CONTRACTOR TO CHECK ALL DIMENSIONS ON SITE BEFORE WORK COMMENCES.

revision	date	init.	revision details

PODDINGTONS

Architectural Design Consultants

43 Double Street, Spalding, Lincs. PE11 2AA
Tel: 0775 761856 & 768296. Fax: 0775 710218

project

PROPOSED NEW OFFICES
BRANTONS BRIDGE BOURNE ROAD
POOR HOLE SPALDING LINCOLNSHIRE


FOR M.J.L. WELDING & FABRICATION

drawing

PROPOSED VEHICLYAR ACCESS


scale	drawing no
1:200	2698 4
date	drawn
	checked

PLANNING
02 MAY 1996
0394/96.

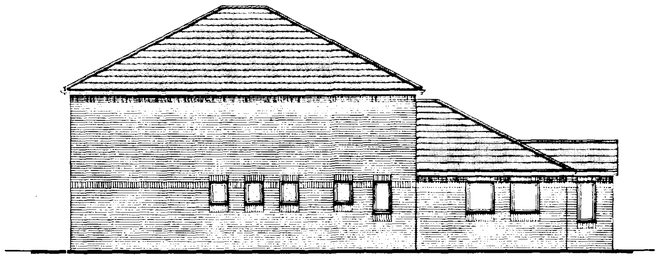


Side Elevation

9·830 m

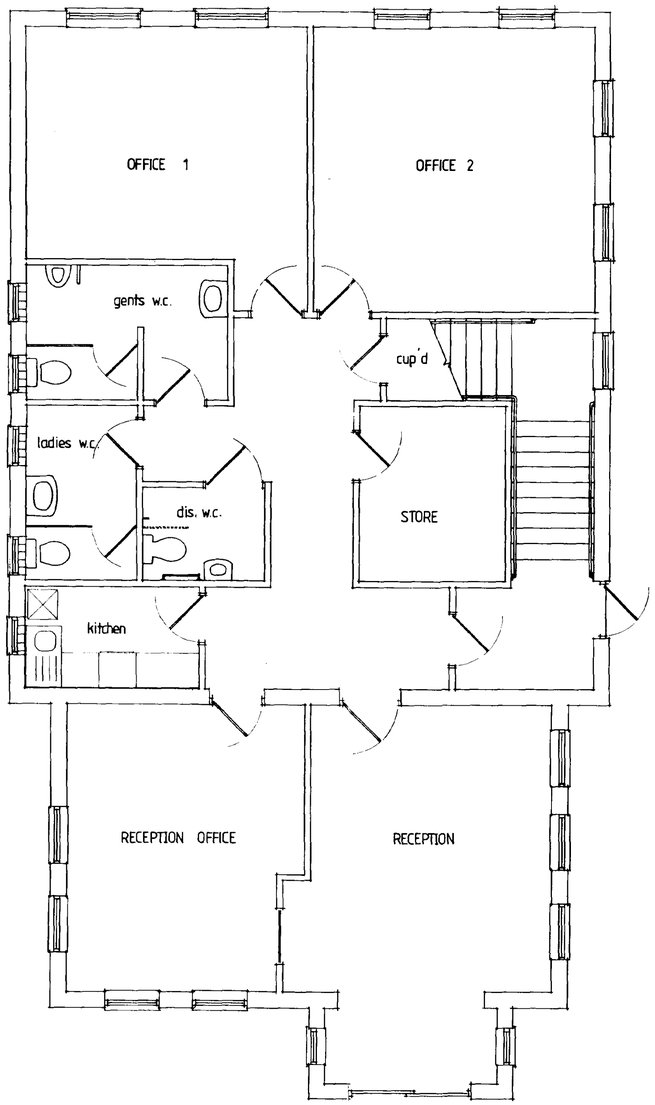


17·710 m


GROUND FLOOR LAYOUT

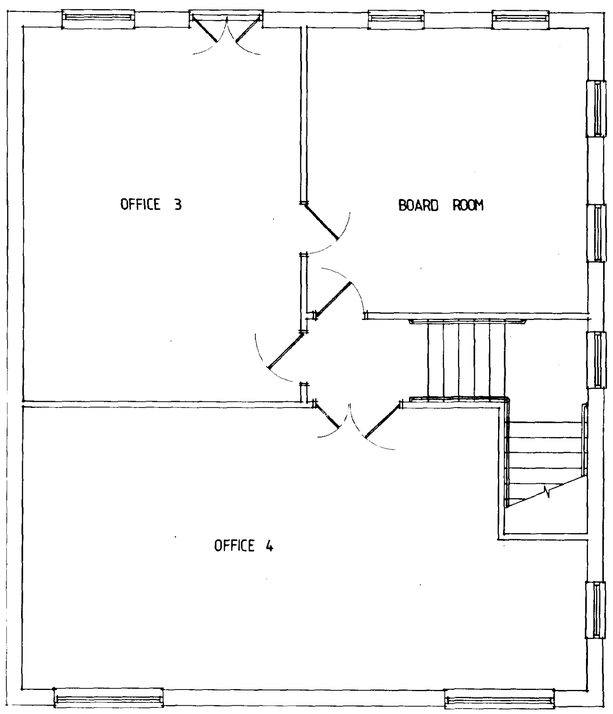


FIRST FLOOR LAYOUT

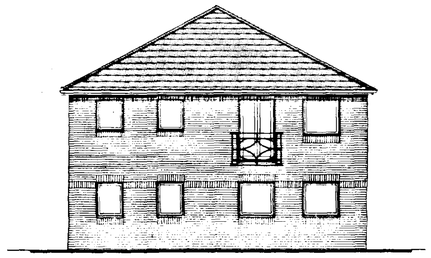

Rear Elevation

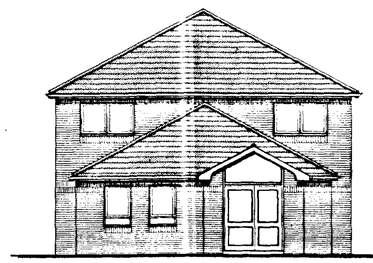

Front Elevation

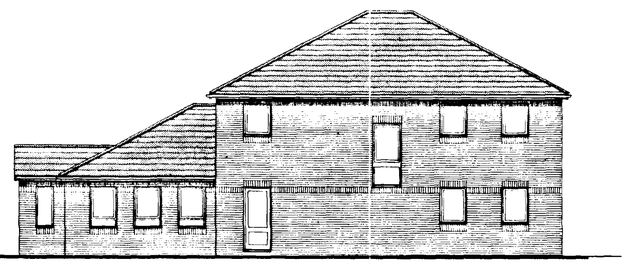

Side Elevation

CONTRACTOR TO CHECK ALL DIMENSIONS ON SITE BEFORE WORK COMMENCES.

revision	date	init.	revision details

PODDINGTONS

Architectural Design Consultants

43 Double Street, Spalding, Lincs. PE11 2AA
Tel: 0775 761856 & 768296. Fax: 0775 710218

project

PROPOSED NEW OFFICES
'BRANTONS BRIDGE', BOURNE ROAD,
PODE HOLE. SPALDING. LINCS.

FOR M.J.L. WELDING & FABRICATION LTD.

drawing

SOUTH HOLLAND HOUSING
02 MAY 1996

scale: 1:50 1:100

drawing no: 96/ 2698 — 2