
This drawing is copyright and may not be reproduced without the permission of the Architects.
Scaled dimensions should not be taken from this drawing unless authorized.


Rev.	Date	Description

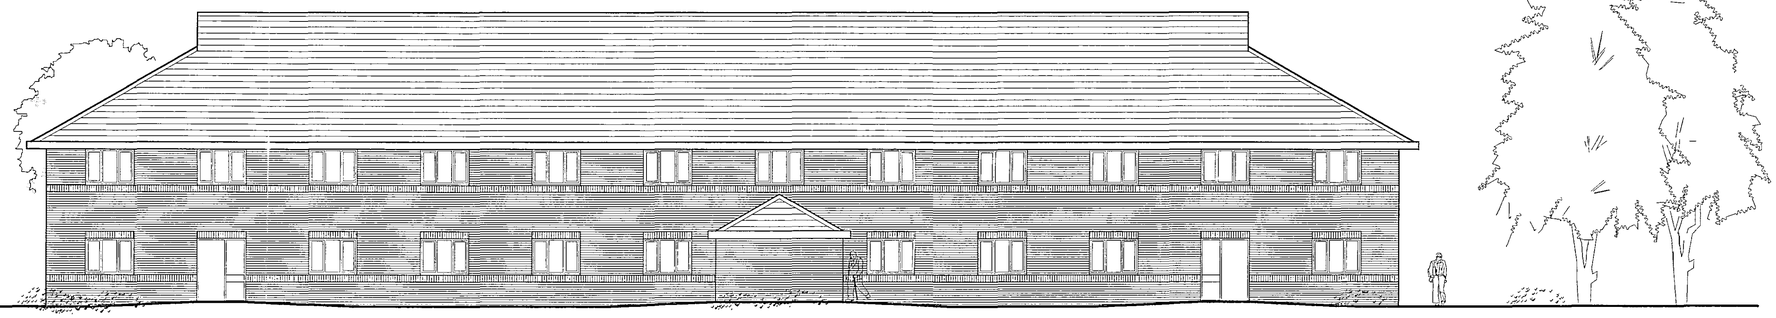


MAIN ENTRANCE ELEVATION



REAR ELEVATION

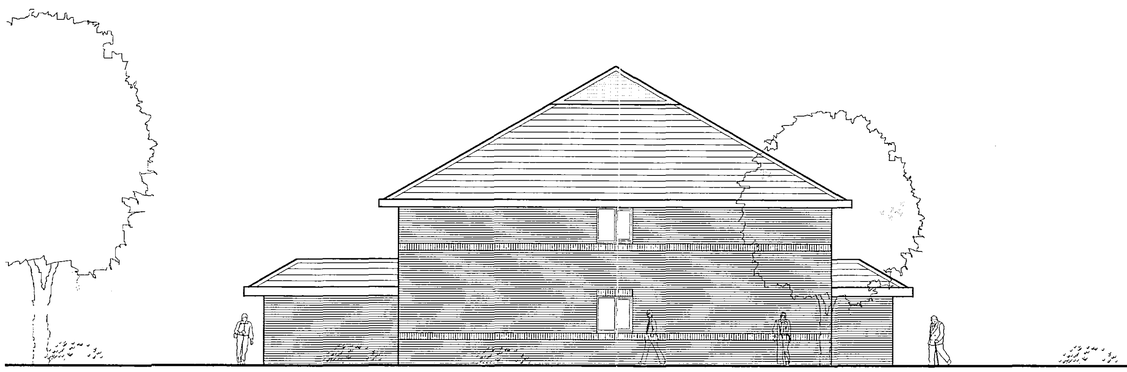

SIDE ELEVATION

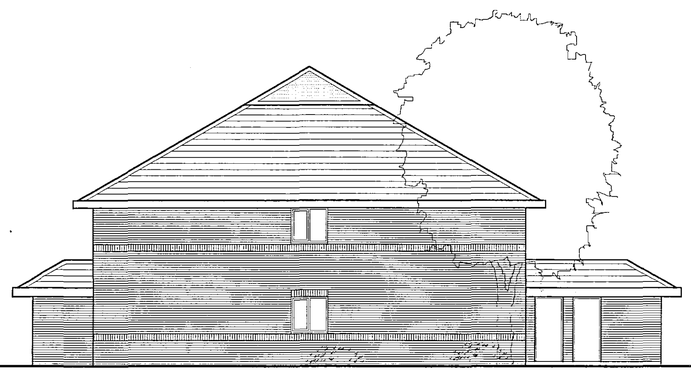

SIDE ELEVATION

SUPERSEDED

SBDC
Planning & Development
25 MAR 2004
Ref 0390/04

ADW PARTNERSHIP
Architects and Planning Supervisors
1 De Montfort Square Leicester LE1 7ER
Tel: (0116) 255 6405 Fax: (0116) 254 3487
E-Mail: adwptners@aol.com

Client: JOHN H KING (SECURITIES) Ltd		Project: DEVELOPMENT SITE A16/A151 INTERSECTION SPALDING	
Subject: HOTEL - Elevations	Scale: 1:100@A1	Date: March 2004	
	Job No. 99247	Dwg No. 62	Rev.