
Do not scale from this drawing.

Contractor to check all dimensions prior to commencement on site and notify the architect of any errors, omissions or discrepancies.

Architects le¹ retain copyright of this drawing, no copies or alterations may be made without their permission.

notes:

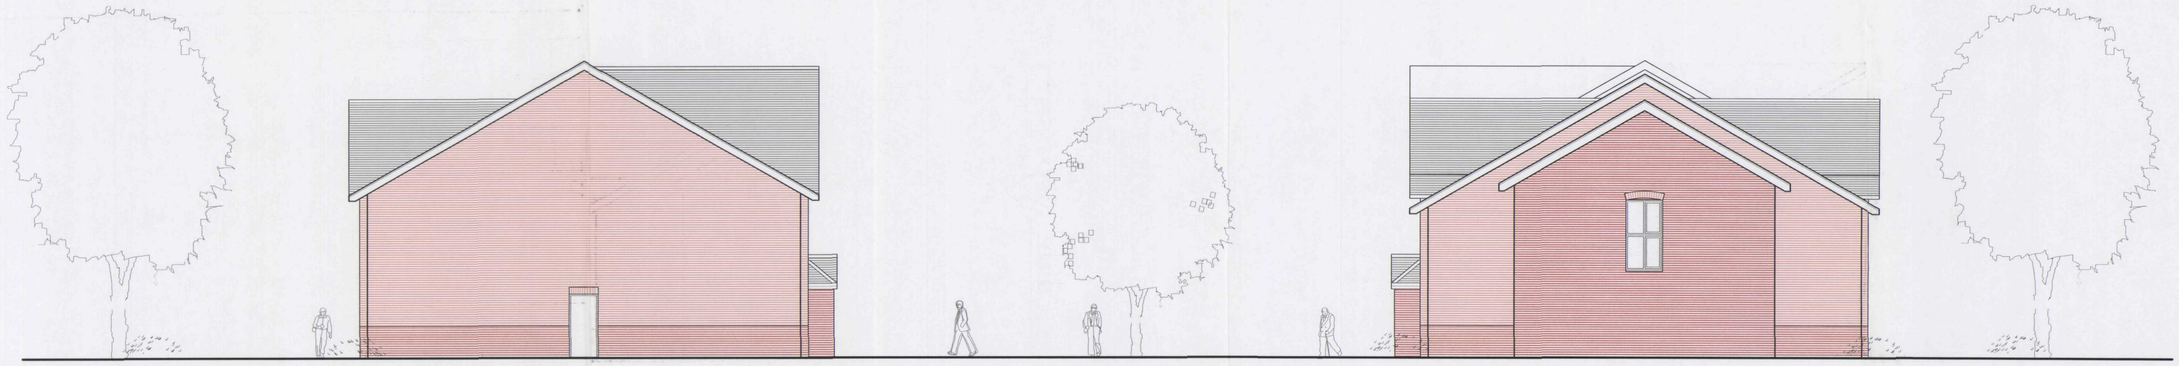

Side Elevation

Side Elevation



Rear Elevation



Main Entrance Elevation

Planning & Development
03 MAR 2005
Ref: 039704

DETERMINED PLAN

AMENDED PLAN
Ref. A2

rev	description	date

John H King (Securities) Ltd
A16/A151 Intersection Spalding
Development Site

Hotel Elevations

job no.	drg. no.		rev.
J01	73		.
scale	date	©	ref
1:100@A1	Jan 05		-

architects le¹
38 nelson street
leicester LE1 7BA
tel: 0116 275 8500 fax: 0116 254 3487
mail@architectsle1.co.uk

architectsLE1