


Front Elevation


Signage subject to separate planning application by tenant
Signage zones shown by dotted line thus [- - - - - -]
on towers, above windows and rear elevation gable.

Side Elevation

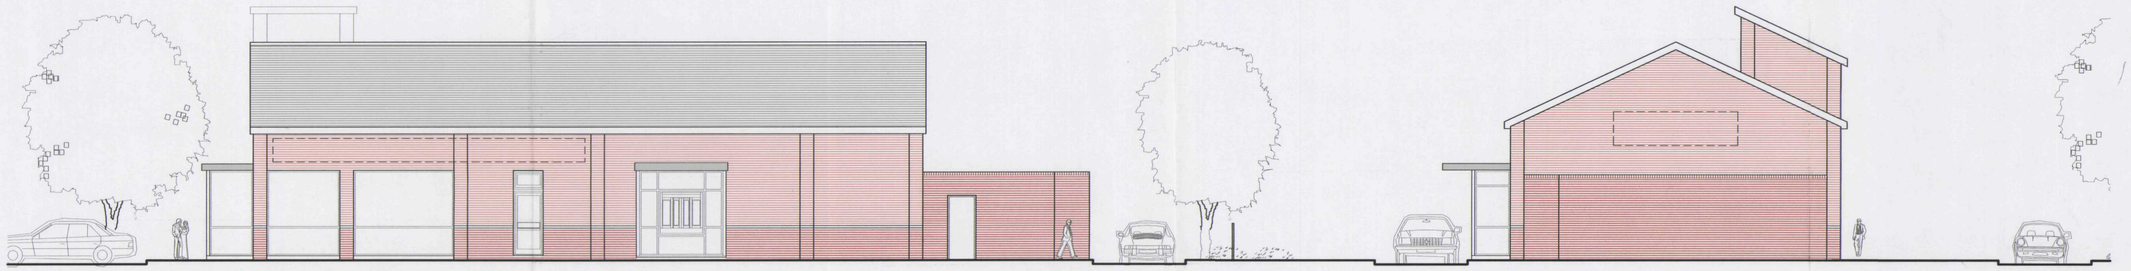

Side Elevation

Rear Elevation

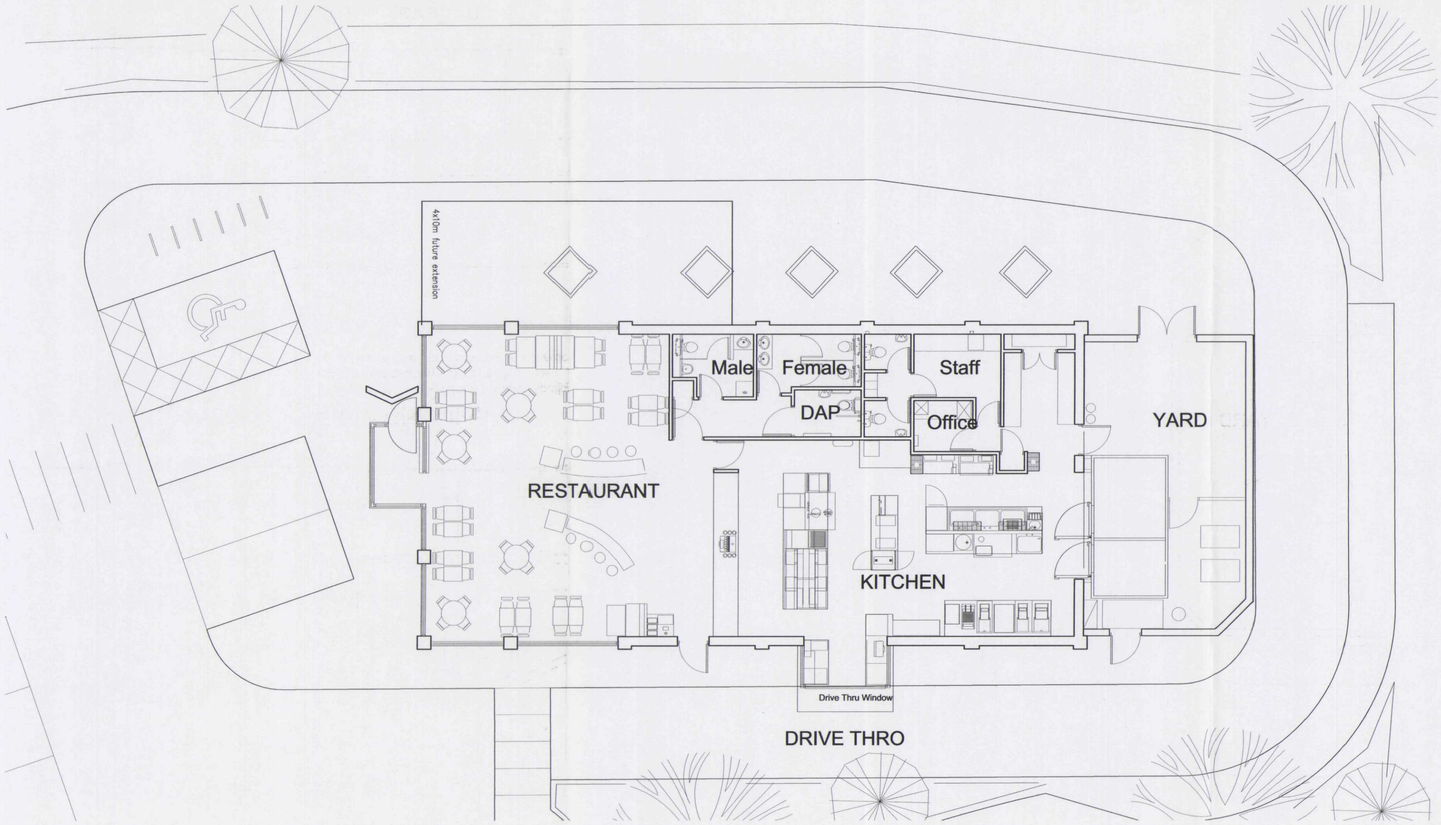

Do not scale from this drawing.

Contractor to check all dimensions prior to commencement on site and notify the architect of any errors, omissions or discrepancies.

Architects le¹ retain copyright of this drawing, no copies or alterations may be made without their permission.

notes:

SHDC
Planning & Development
0 3 MAR 2005
Ref: 0397/04

AMENDED PLAN
Ref. A2

DETERMINED PLAN

rev	description	date

John H King (Securities) Ltd
A16/A151 Intersection Spalding
Development Site

KFC Plans & Elevs

job. no.	drg. no.	rev.
J 01	74	.
scale	date ©	ref
1:100@A1	Jan 2005	.

architects le¹
38 nelson street
leicester LE1 7BA
tel: 0116 275 8500 fax: 0116 254 3487
mail@architectsle1.co.uk
architectsLE1