

Please do not scale this drawing, all dimensions to be checked on site and any discrepancy reported


Revisions

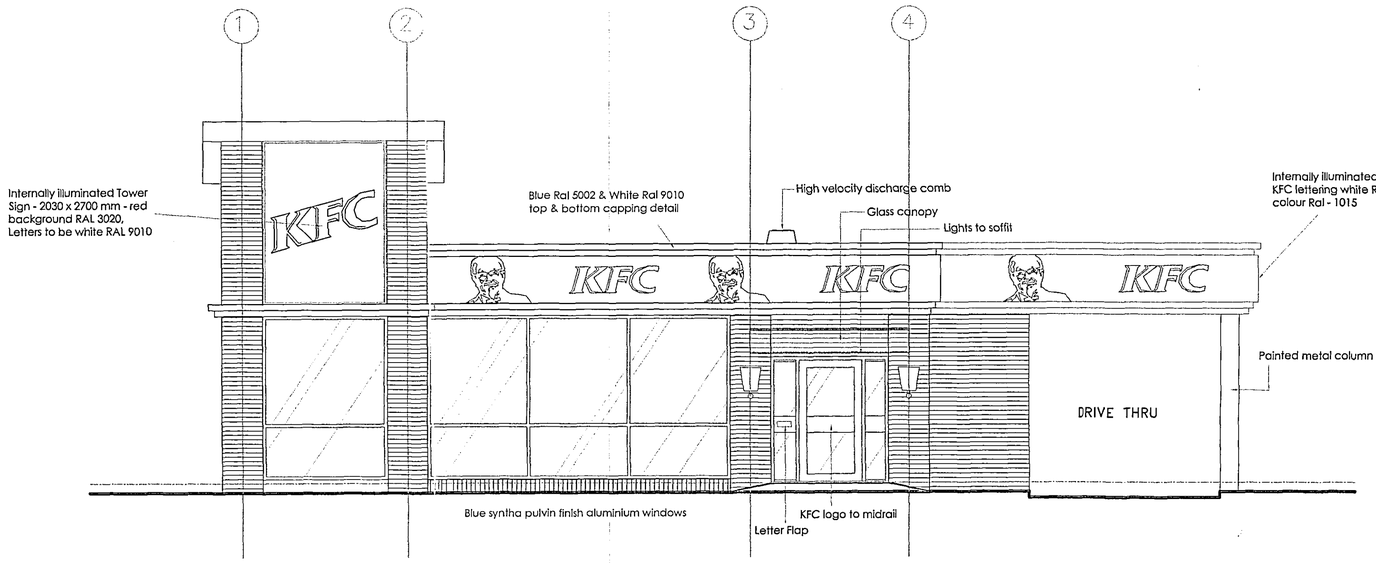

FRONT ELEVATION - C

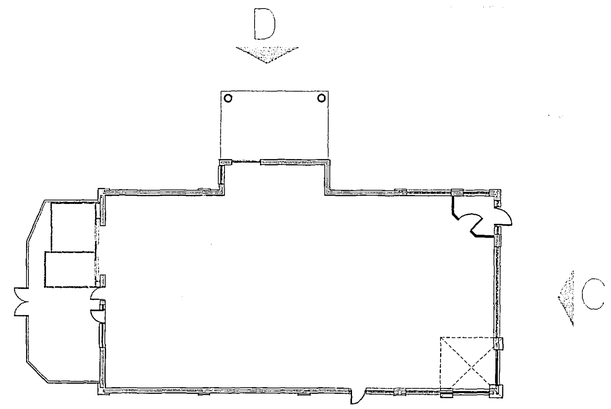

LOCATION PLAN FOR ELEVATIONS NTS

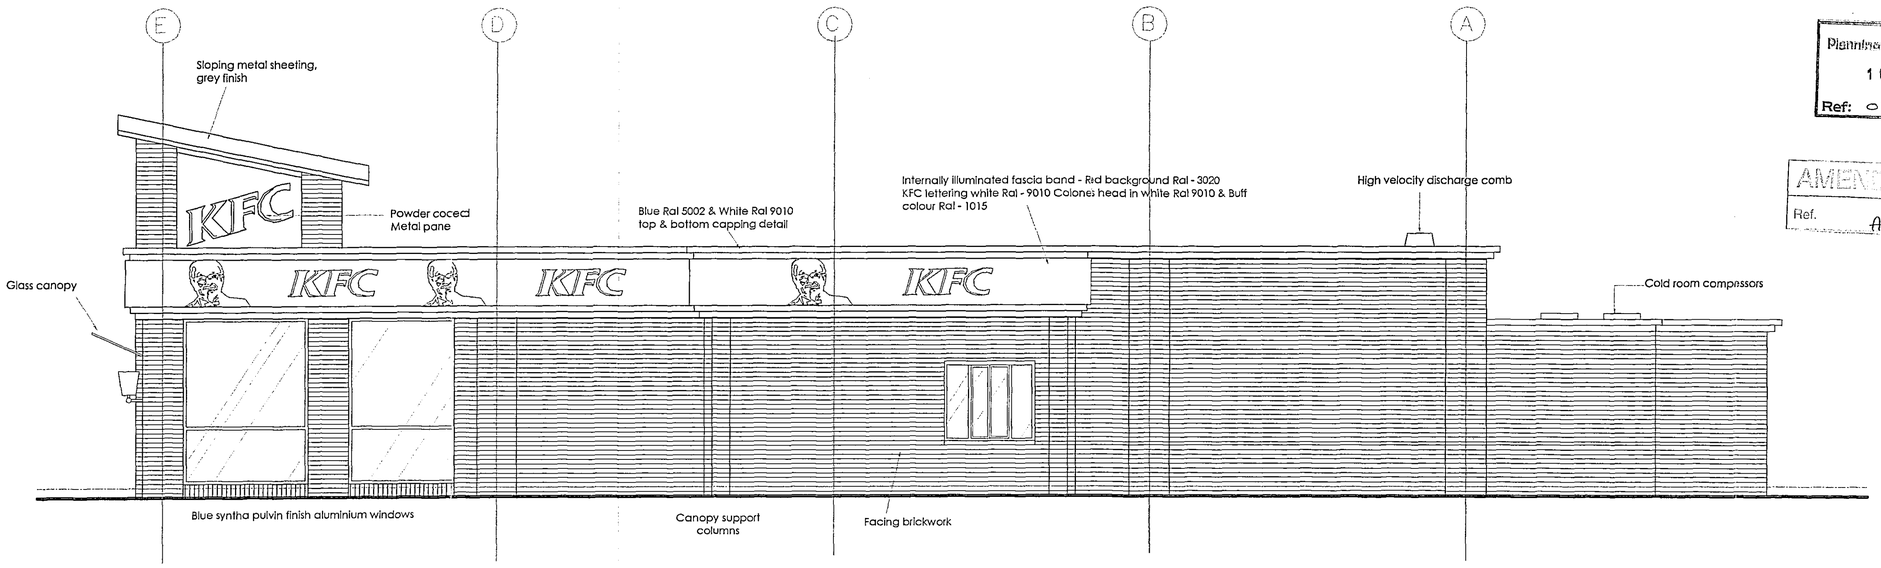

DRIVE-THROUGH ELEVATION (PICK-UP-POINT) - D

SHDC Planning & Development 16 AUG 2004 Ref: 0397/04

AMENDED PLAN Ref. A1

SHDC Planning & Development 16 AUG 2004 Ref:

Comments / Signature	Date

KFC

PROPOSED ELEVATIONS C & D (sheet 2 of 2)

scale :	1: 50
date :	22.01.01
drg. no :	1055 / 3G

Hone Edwards Associates
The Chantry
Hadham Road
Bishop's Stortford
Herts CM23 2QR
Tel: 01279 758545
Fax: 01279 757635
email: enquiries@honeedwards.co.uk