

Please do not scale this drawing, all dimensions to be checked on site and any discrepancy reported


Revisions

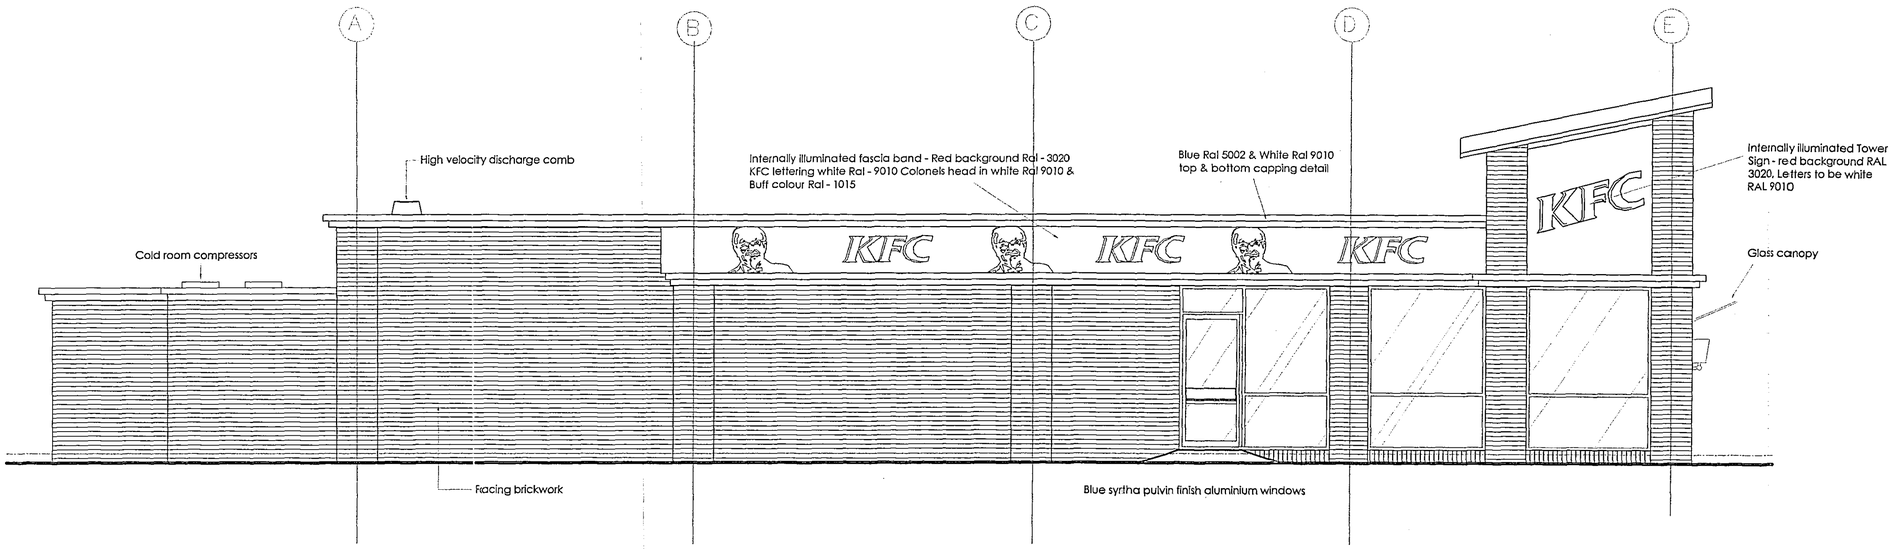

SIDE ELEVATION - A

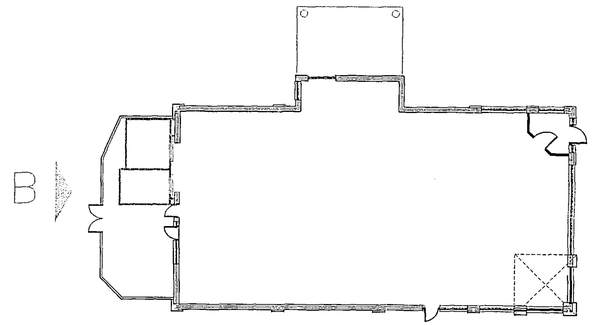

LOCATION PLAN FOR ELEVATIONS NTS

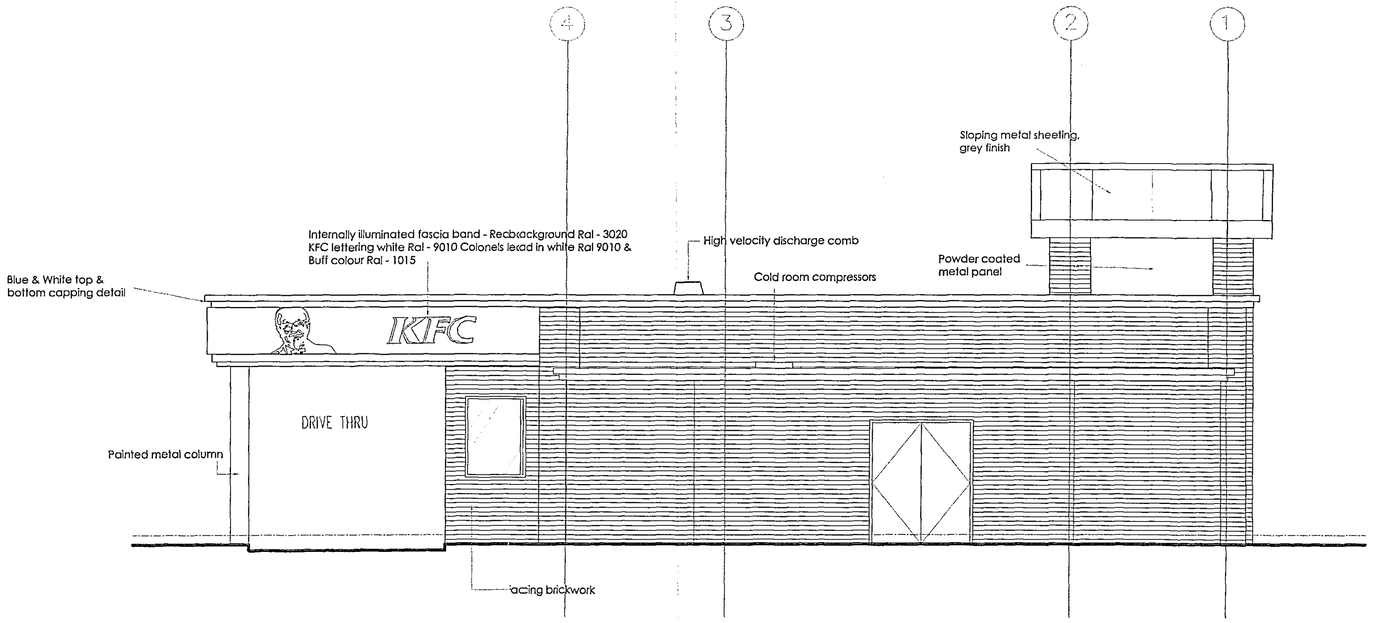


REAR ELEVATION - B

A

SHDC Planning & Development 16 AUG 2004 Ref: 0397/04

Internally illuminated fascia band

Red background Ral - 3020
KFC lettering white Ral - 9010
Colonels head in white Ral 9010 & Buff colour Ral - 1015

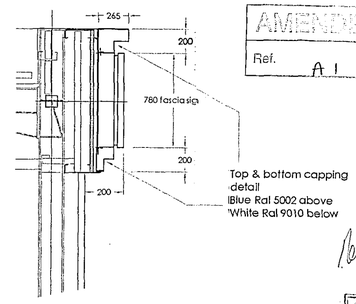

AMENDED PLAN Ref. A1

TYPICAL SECTION THROUGH FASCIA

SHDC Planning & Development 16 AUG 2004 Ref:

Comments / Signature	Date

KFC

PROPOSED ELEVATIONS
A & B (sheet 1 of 2)

scale :	1: 50
date :	22.01.01
drg. no :	1055 / 2G

Hone Edwards Associates
The Chantry
Hadham Road
Bishop's Stortford
Herts CM23 2QR
Tel: 01279 758545
Fax: 01279 757635
email: enquiries@honeedwards.co.uk