

This drawing is copyright and may not be reproduced without the permission of the Architects.
Sealed dimensions should not be taken from this drawing unless authorized.

Rev.	Date	Description

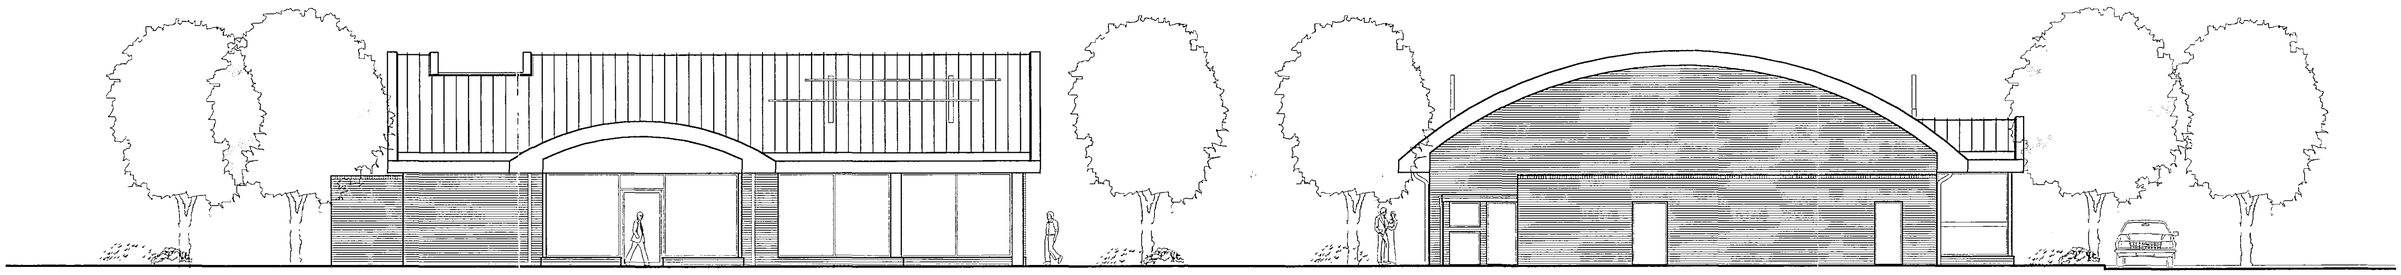


FRONT ELEVATION

SIDE ELEVATION

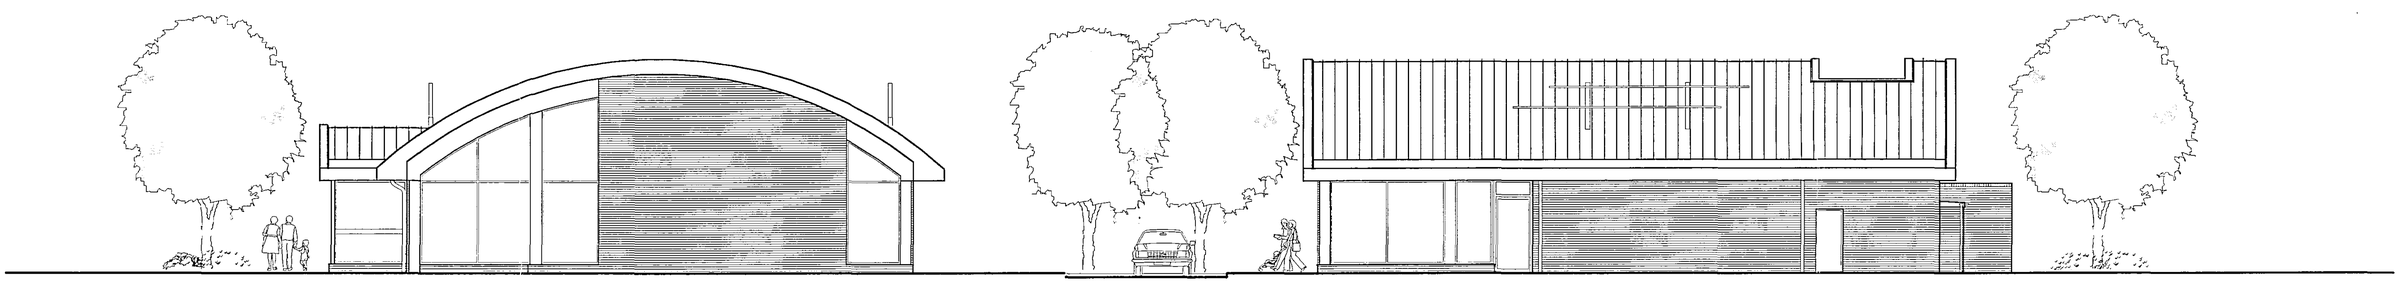

SIDE ELEVATION

REAR ELEVATION

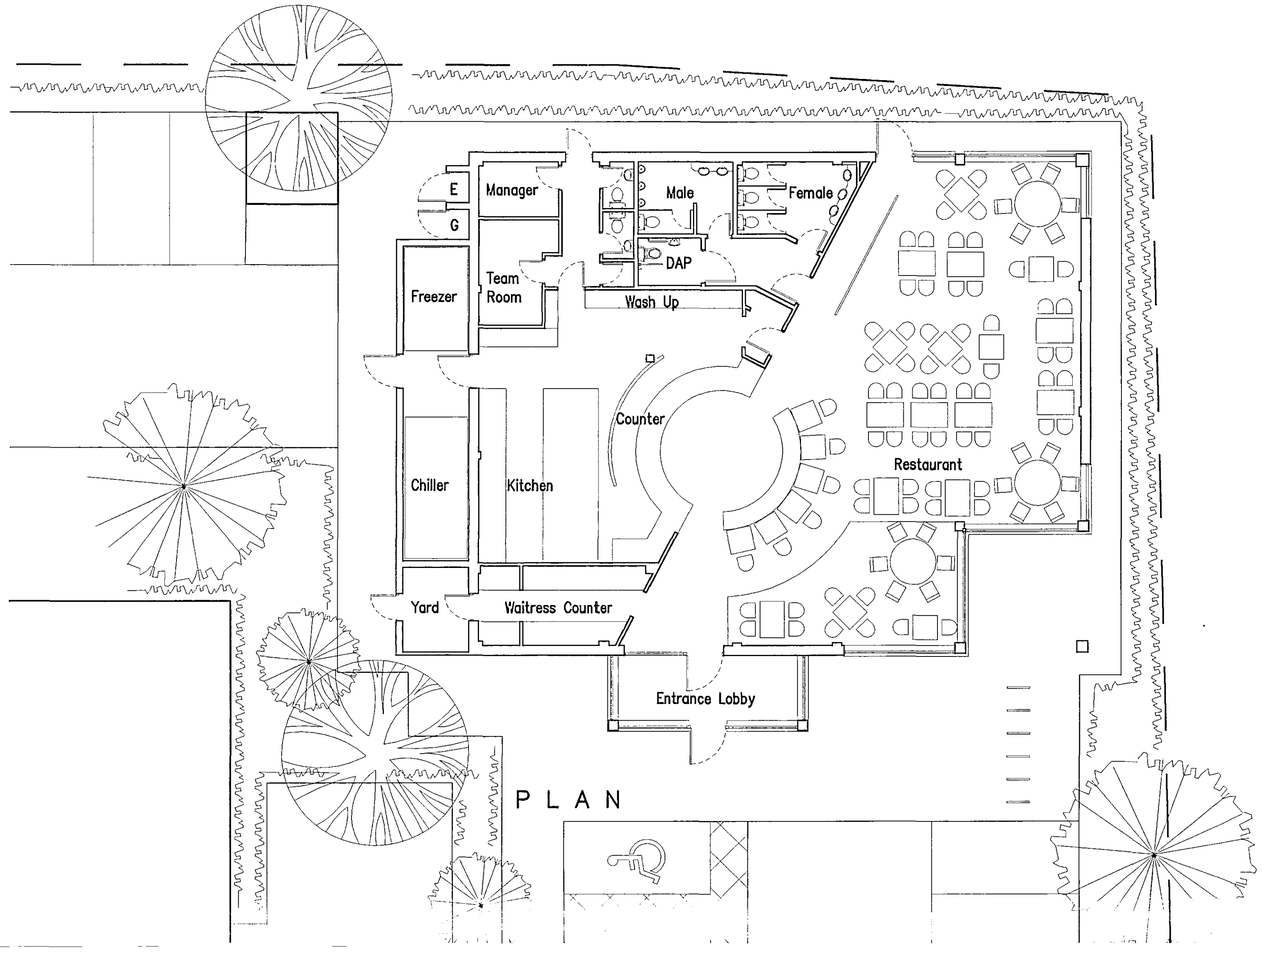

PLAN

SHDC
Planning & Development
25 MAR 2004
Ref 0397/04

ADW PARTNERSHIP
Architects and Planning Supervisors
1 De Montfort Square Leicester LE1 7ER
Tel: (0116) 255 6405 Fax: (0116) 254 3487
E-Mail: adwptners@aol.com

Client	Project		
JOHN H KING (SECURITIES) Ltd . .	DEVELOPMENT SITE A16/A151 INTERSECTION SPALDING		
Subject	Scale 1: 100@A1	Date March 2004	
PIZZA HUT - Plans & Elevations	Job No. 99247	Dwg No. 63	Rev. .