
This drawing is copyright and may not be reproduced without the permission of the Architects.
Scaled dimensions should not be taken from this drawing unless authorized.

| Rev. | Date | Description |
|---|---|---|

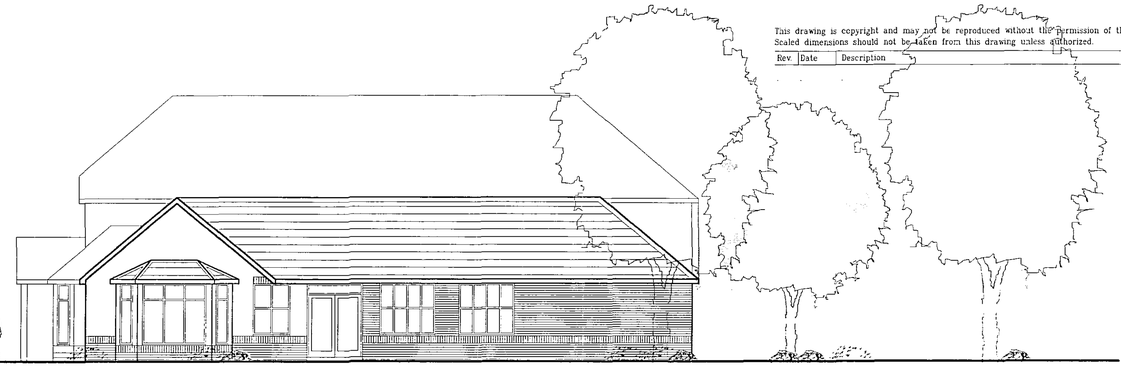


FRONT ELEVATION




SIDE ELEVATION




SIDE ELEVATION

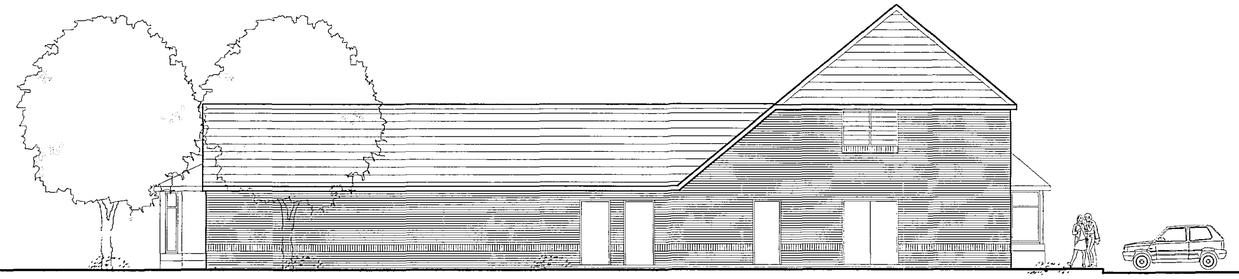

REAR ELEVATION

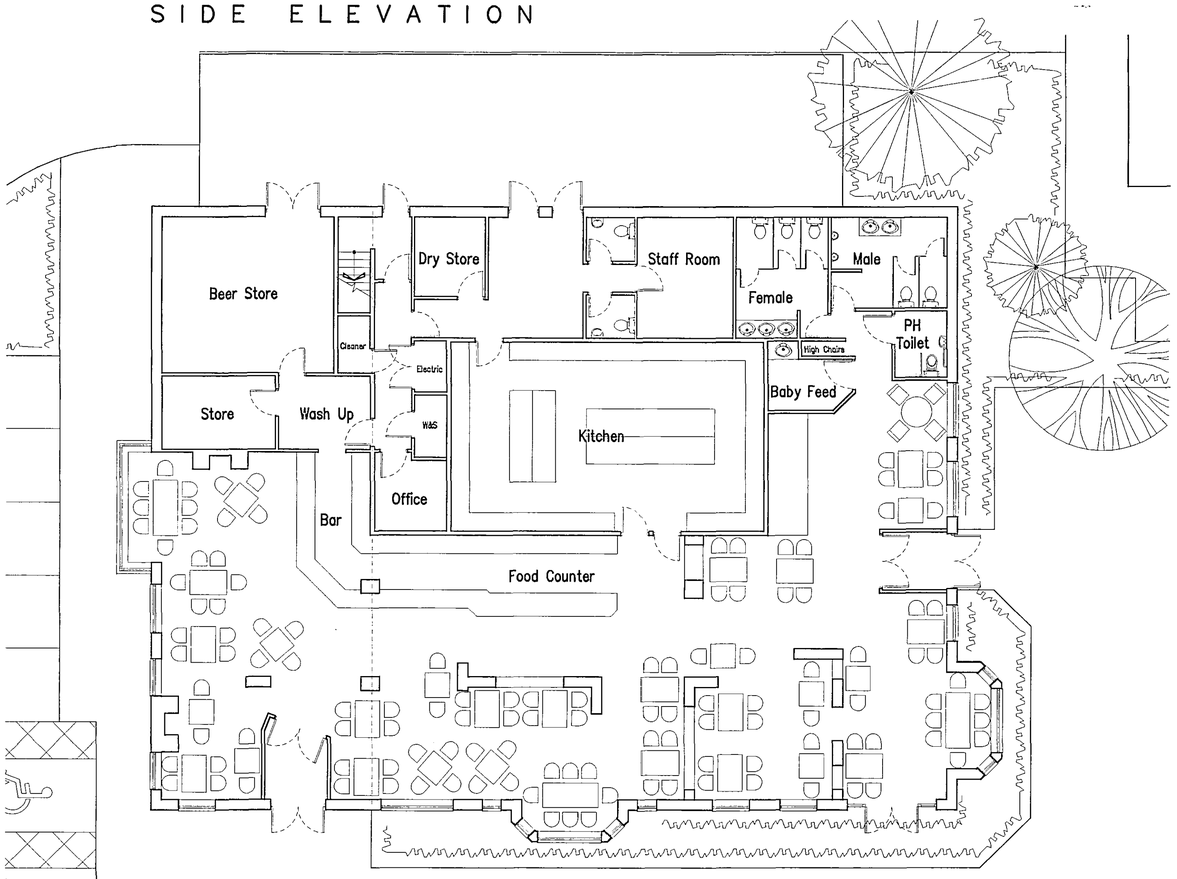


GROUND FLOOR PLAN

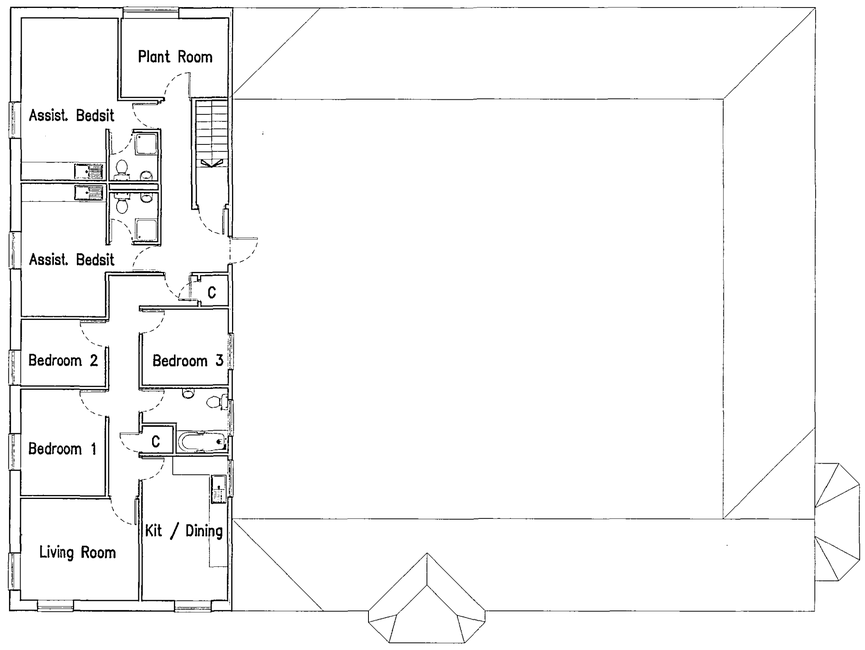


FIRST FLOOR PLAN

SUPERSEDED

Retain

STBC
Planning & Development
25 MAR 2004
Ref 0390/04

ADW PARTNERSHIP
Architects and Planning Supervisors
1 De Montfort Square Leicester LE1 7ER
Tel: (0116) 255 6405 Fax: (0116) 254 3487
E-Mail: adwptners@aol.com

| | |
|---|---|
| Client: JOHN H KING (SECURITIES) Ltd . | Project: DEVELOPMENT SITE A16/A151 INTERSECTION SPALDING |
| Subject: PUB / RESTAURANT | Scale: 1: 100@A1 · Date: March 2004 · Job No. 99247 · Dwg No. 65 · Rev. . |