
© Rick Smith Design 2011

Notes

DO NOT SCALE

ALL DIMENSIONS AND SETTING OUT IS TO BE CHECKED BY THE CONTRACTOR PRIOR TO THE START OF ANY WORKS OR THE MANUFACTURE OF ANY COMPONENTS OR MATERIALS.

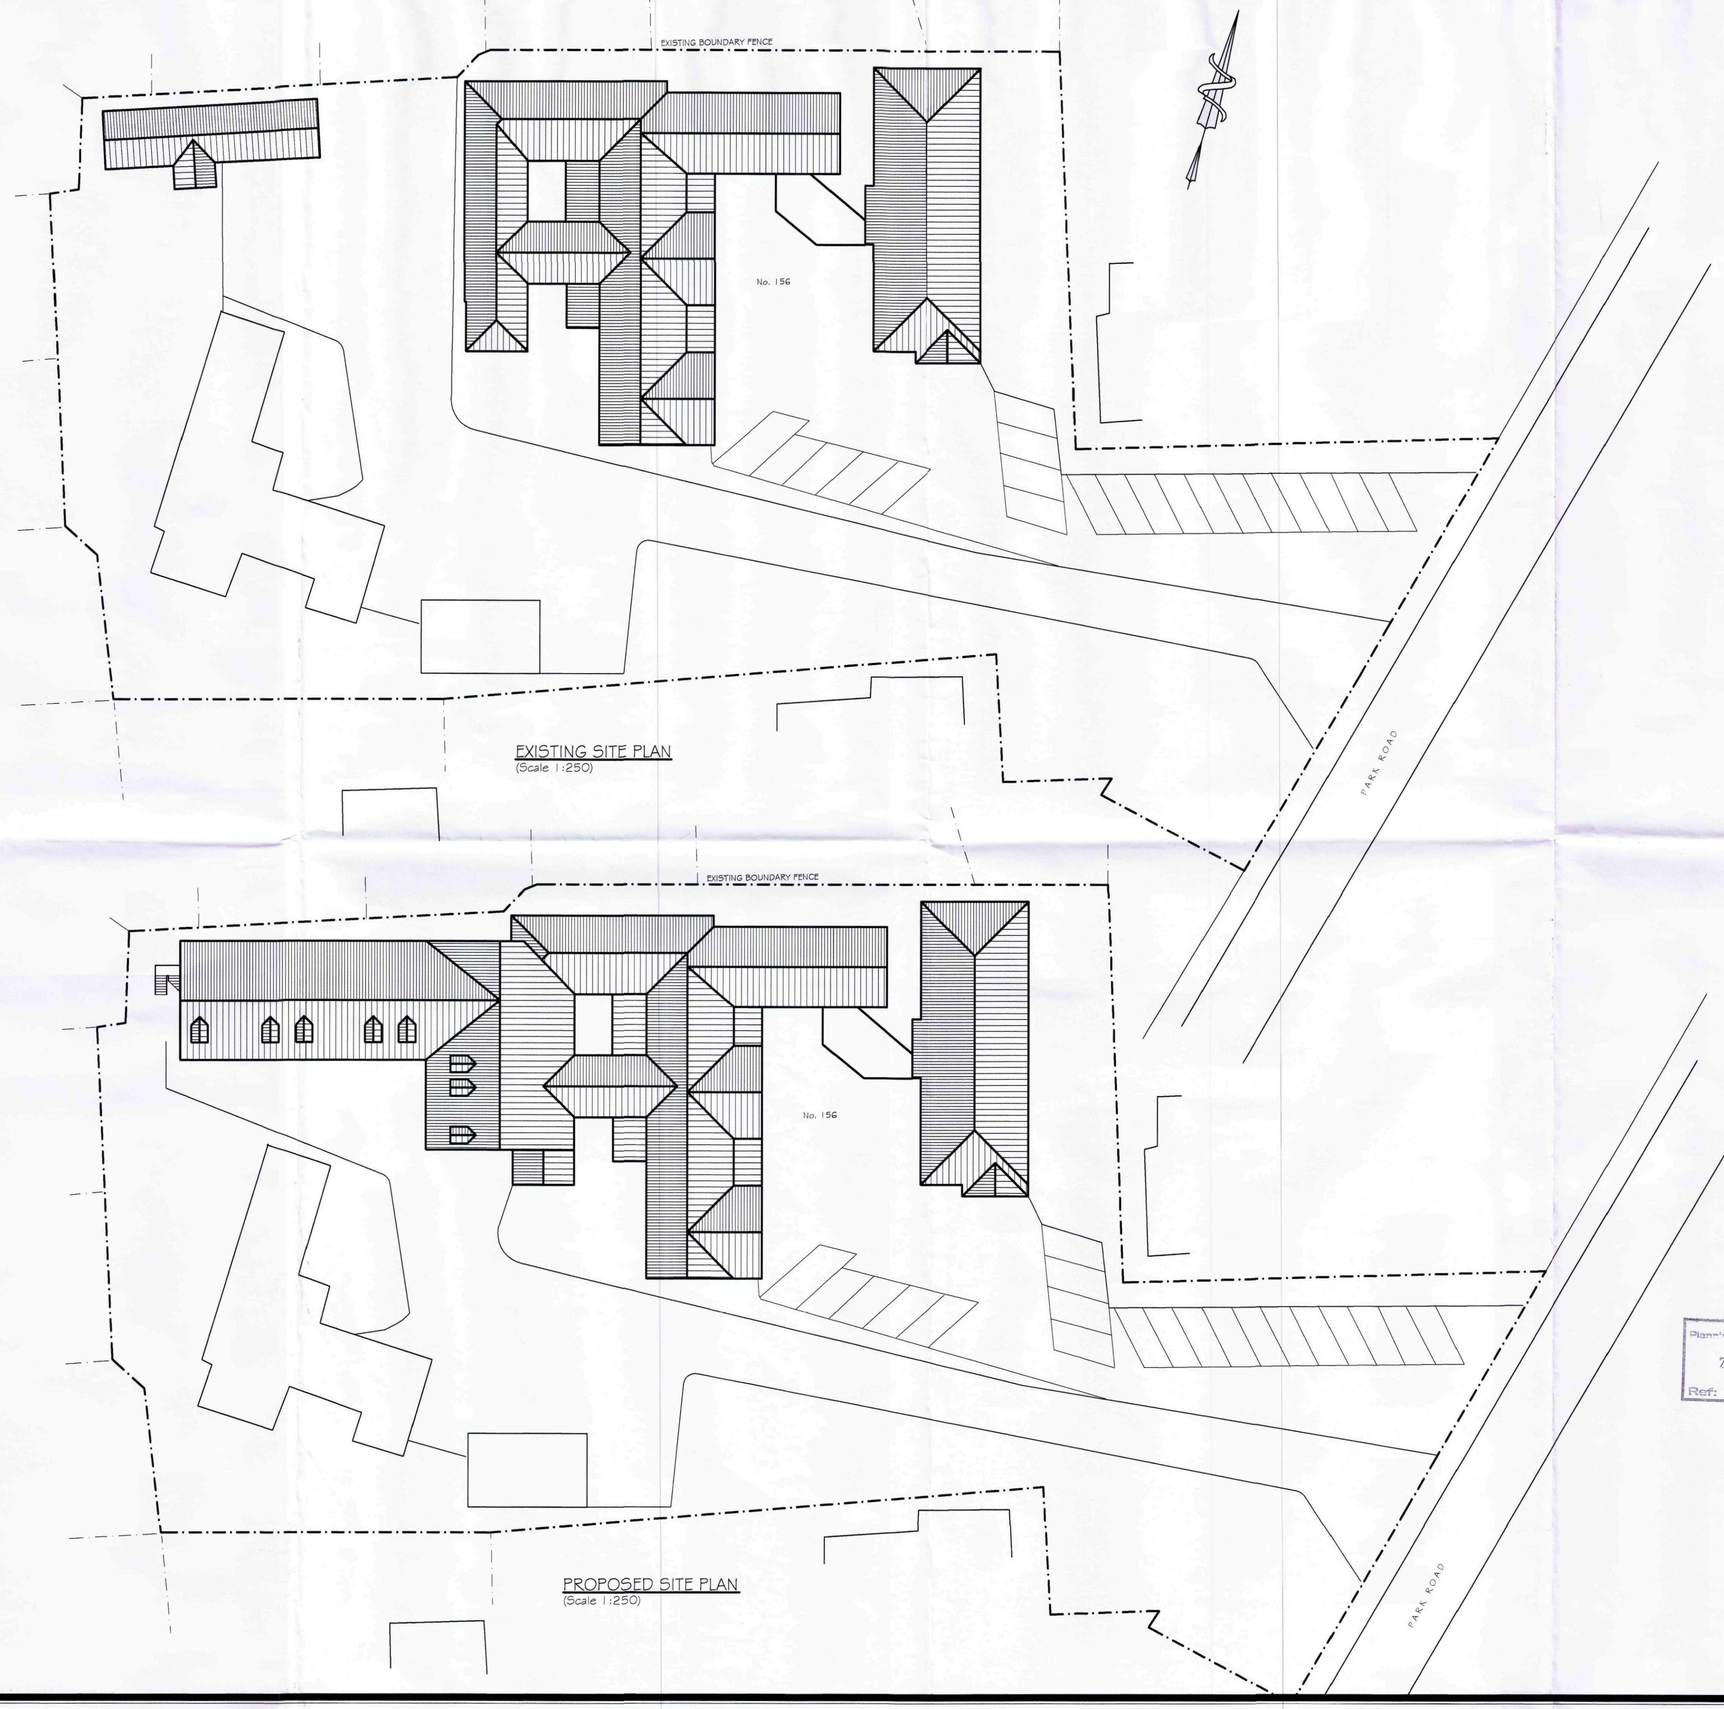

EXISTING SITE PLAN
(Scale 1:250)

PROPOSED SITE PLAN
(Scale 1:250)

Revision	Amendment	Date

Client
Apex Care Limited

Project
Proposed Extension & Alterations
The Bungalow Care Home
156 Park Road
Spalding
Lincolnshire

SHDC
Planning Department
25 MAY 2011
Ref: 0397-11

Drg Title
Site Layout Plans

Drg No. 11856-09

Scale 1:250

Date 03/11

Rick Smith Design
Architectural Design Consultancy
Suite 4, Kesteven Business Centre, 2 Kesteven Street
Sleaford, Lincolnshire NG34 7DT
Tel: 01529 414363 or 07786 838788
e-mail: rick@ricksmithdesign.com