

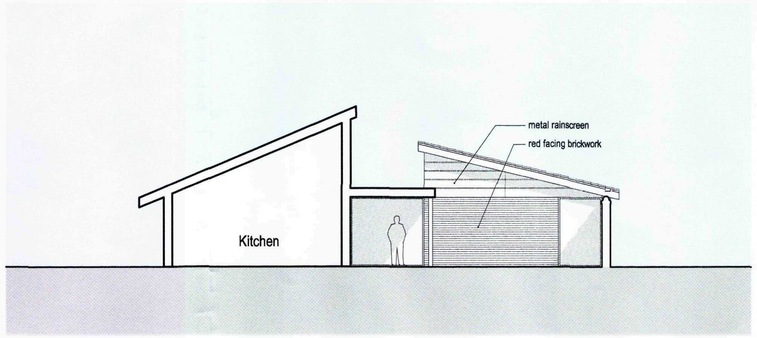


north west elevation (to courtyard)

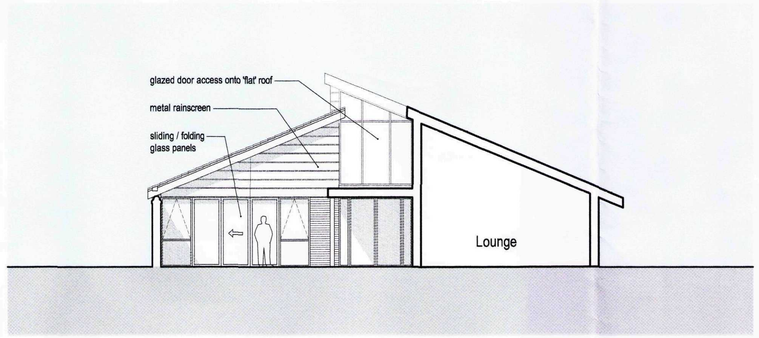

south east elevation (to courtyard)

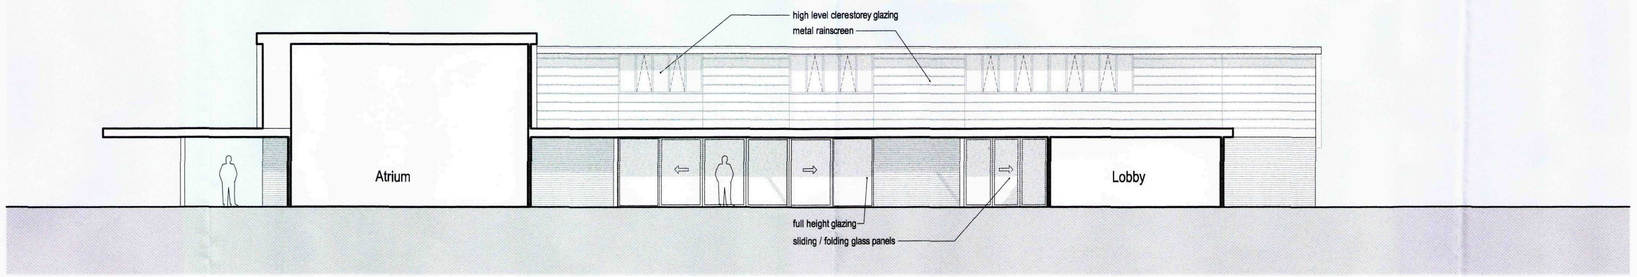

south west elevation (to courtyard)

AMENDED PLAN
Ref: A1

SNDC
Planning & Development
16 AUG 2011
Ref: 0358-11

0 5m 10m

Rev		Date/Checked
B:	Updated for First Floor refuge.	16.08.11 OB
A:	Minor update following Client meeting.	24.05.11 OB

pHp architects
The Old Rectory Rectory Lane Milton Malsor
NORTHAMPTON NN7 3AQ
t: +44 (0)1604 858916 f: +44 (0)1604 859123
www.peter-haddon.com

PROPOSED NEW DWELLING
for MR M ADAMS & MRS E ALEXANDER
BEECHFIELD GARDENS, SPALDING

PROPOSED ELEVATIONS - SHEET 3

Issue Purpose:			PLANNING
Drawn by:	OB	Checked by:	CF
Scale @ A1:	1:100	Date:	MAY 2011
CAD ref:	Dwg no.:		Rev:
BGH 003	3734/109		B

Copyright reserved. Dimensions to be checked on site. Discrepancies to be reported before proceeding