

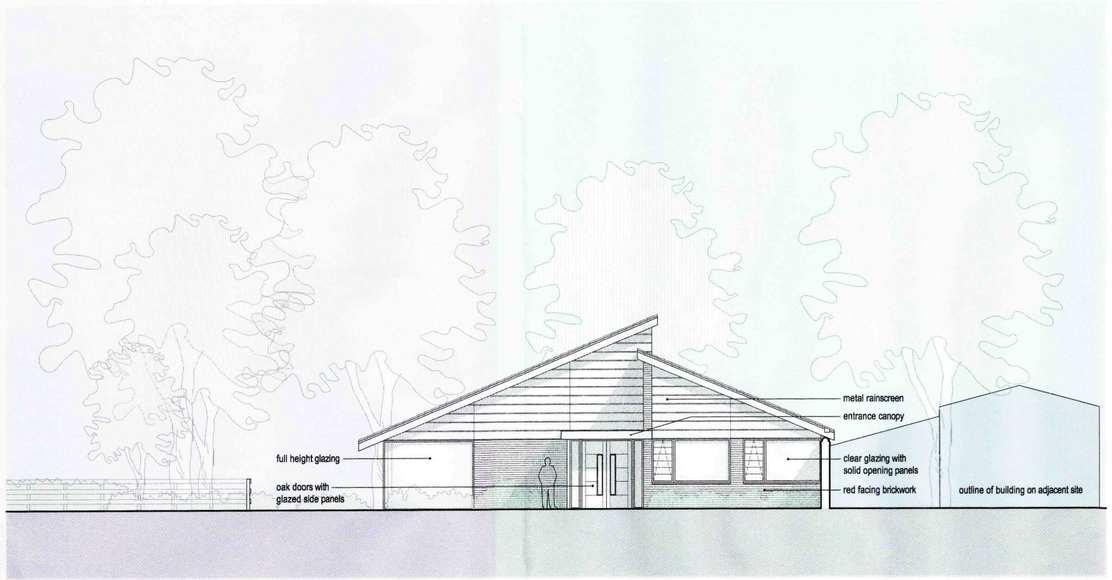


north west elevation (to main house)

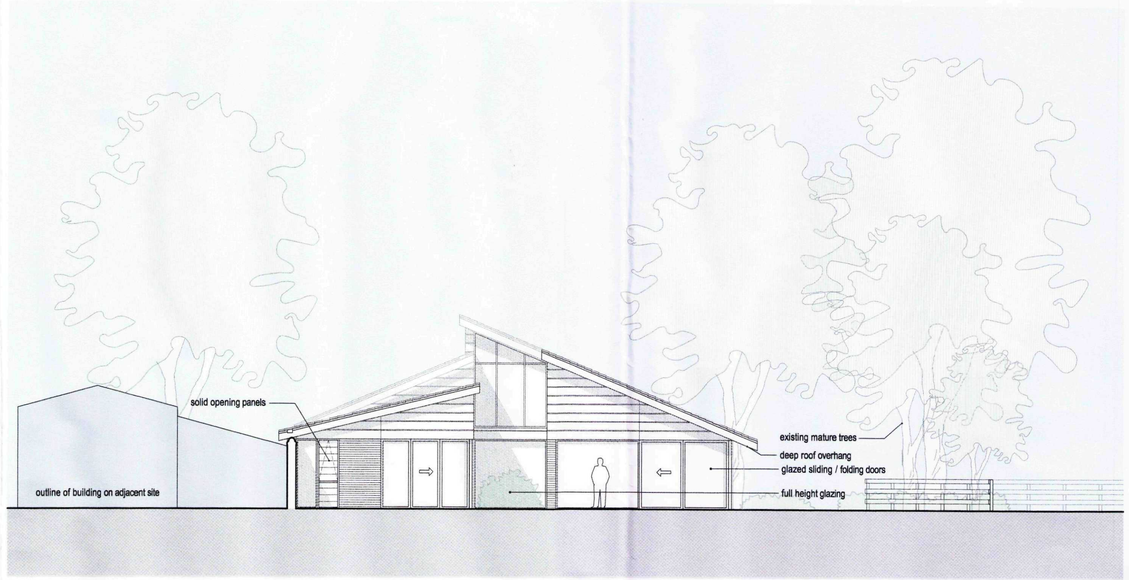

south east elevation (to main house)

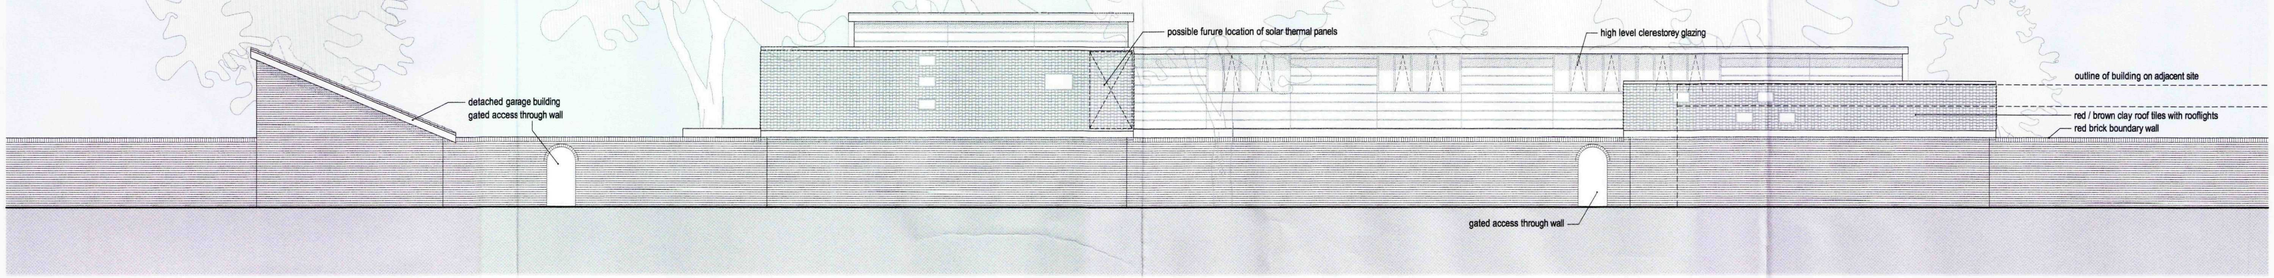

south west elevation

SHDC
Planning & Development
16 AUG 2011
Ref: 0398-11

AMENDED PLAN
Ref. A1.

0 5m 10m

Rev	Date/Checked
C: First Floor refuge added.	16.08.11 OB
B: Minor update following Client meeting.	24.05.11 OB
A: Updated to reflect current design.	17.05.11 OB

pHp architects

The Old Rectory Rectory Lane Milton Malsor
NORTHAMPTON NN7 3AQ
t: +44 (0)1604 858916 f: +44 (0)1604 859123
www.peter-haddon.com

PROPOSED NEW DWELLING
for MR M ADAMS & MRS E ALEXANDER
BEECHFIELD GARDENS, SPALDING

PROPOSED ELEVATIONS - SHEET 1

Issue Purpose:	PLANNING
Drawn by: JB/OB	Checked by: CF
Scale @ A1: 1:100	Date: MARCH 2011
CAD ref: BGH 003	Dwg no.: 3734/104 Rev: C

Copyright reserved. Dimensions to be checked on site. Discrepancies to be reported before proceeding