



south east elevation (to garage)

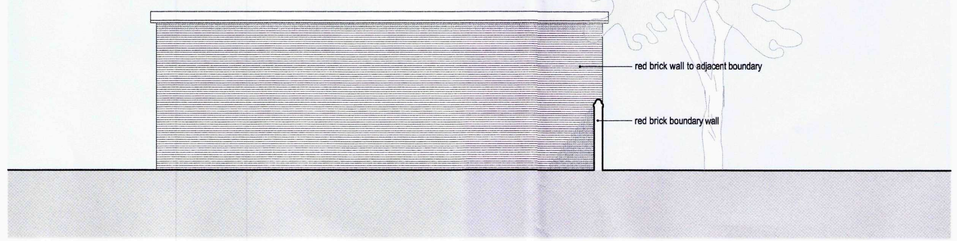

north west elevation (to garage)

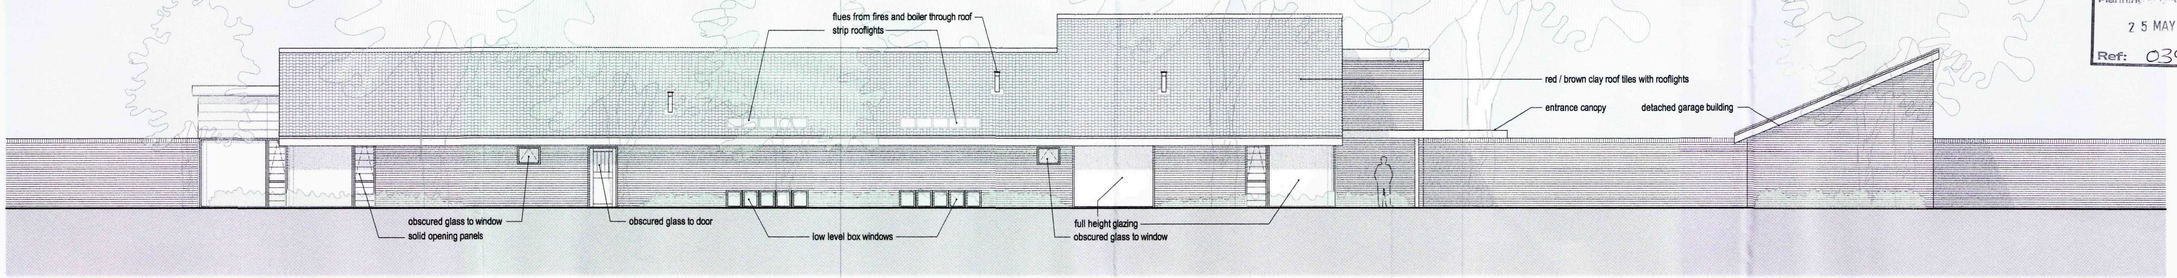

north east elevation

Planning & Environment
25 MAY 2011
Ref: 0398-11

0 5m 10m

Rev		Date/Checked
B: Minor update following Client meeting.		24.05.11 OB
A: Updated to current design.		17.05.11 OB

pHp architects
The Old Rectory Rectory Lane Milton Malsor
NORTHAMPTON NN7 3AQ
t: +44 (0)1604 858916 f: +44 (0)1604 859123
www.peter-haddon.com

PROPOSED NEW DWELLING
for MR M ADAMS & MRS E ALEXANDER
BEECHFIELD GARDENS, SPALDING

PROPOSED ELEVATIONS - SHEET 2

Issue Purpose:			PLANNING
Drawn by:	JB/OB	Checked by:	CF
Scale @ A1:	1:100	Date:	MARCH 2011
CAD ref:	Dwg no.:		Rev:
BGH 003	3734/105		B

Copyright reserved. Dimensions to be checked on site. Discrepancies to be reported before proceeding