



north west elevation (to main house)

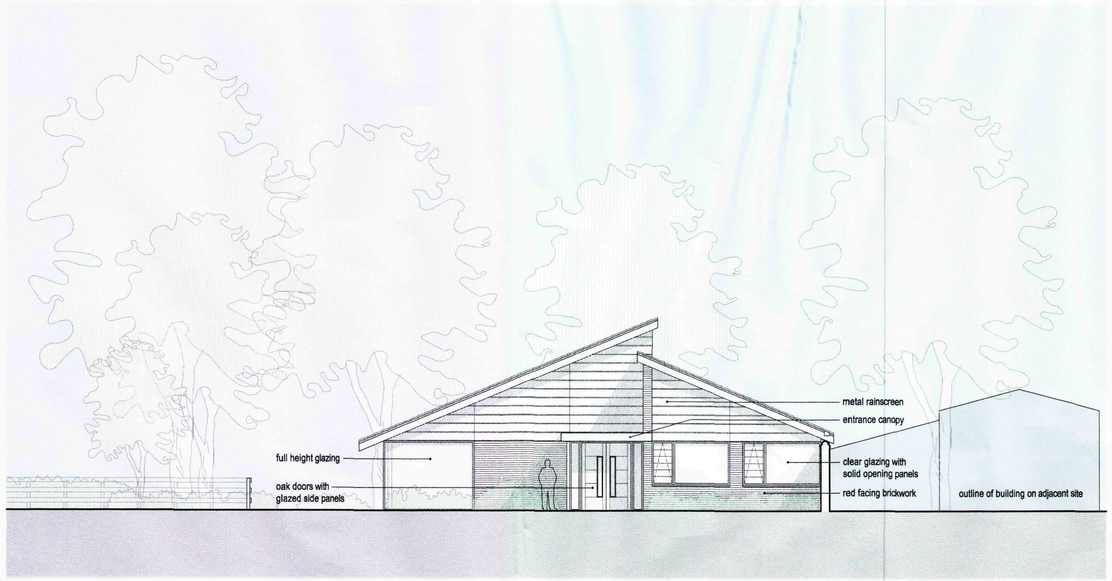

south east elevation (to main house)

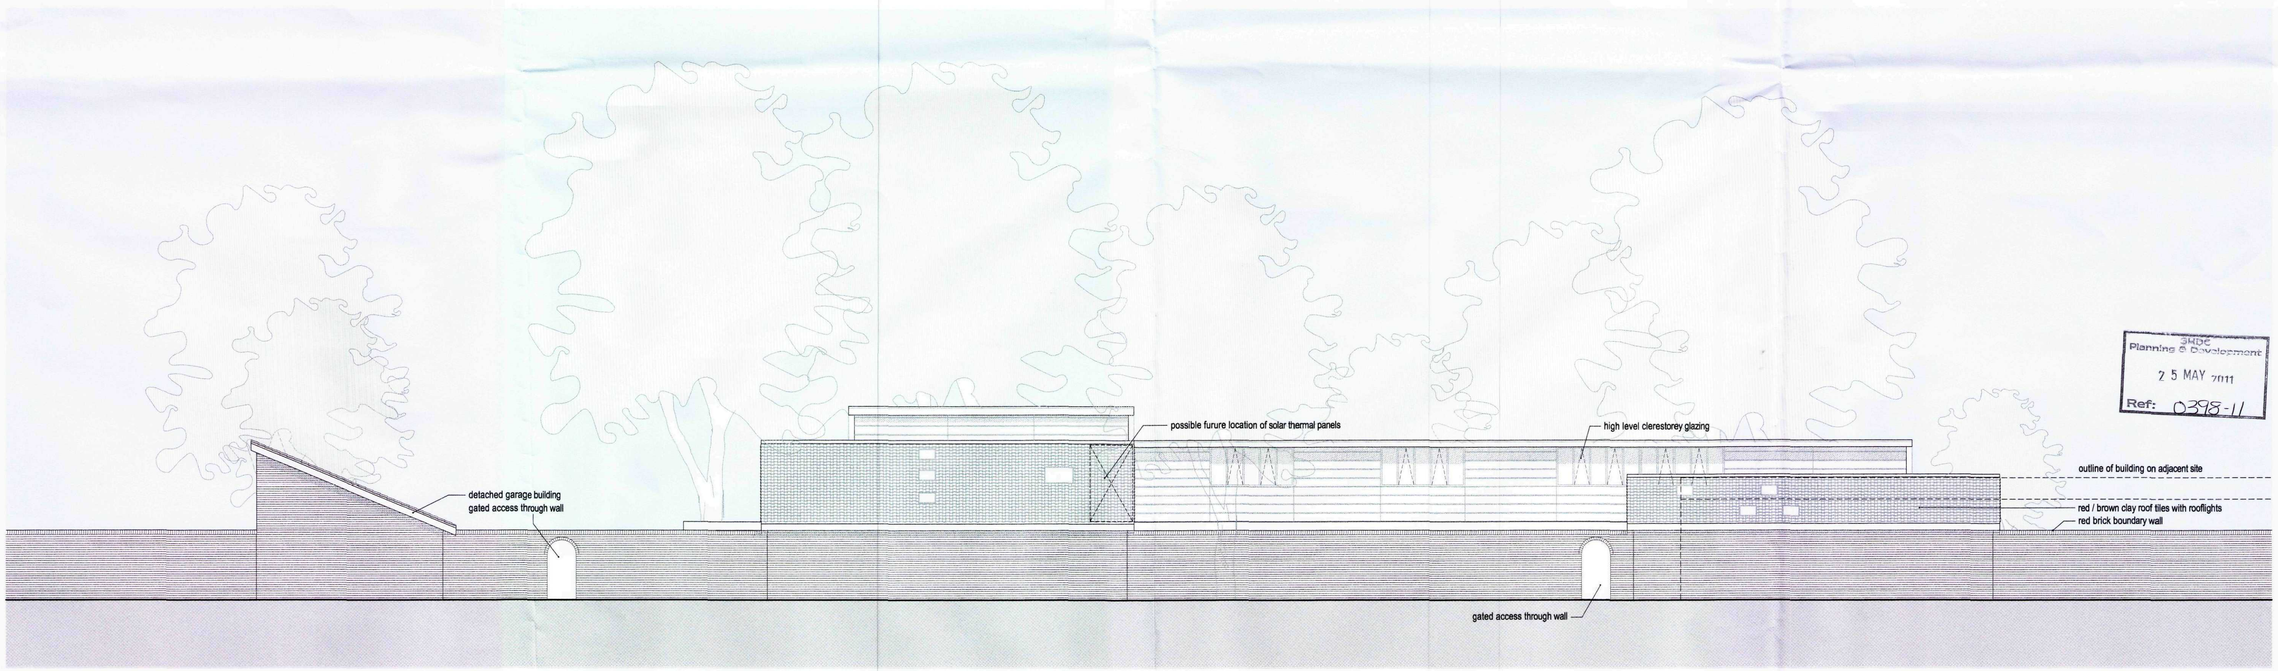

south west elevation

Planning & Development
25 MAY 2011
Ref: 0398-11

0 5m 10m

B: Minor update following Client meeting. 24.05.11 OB
A: Updated to reflect current design. 17.05.11 OB
Rev Date/Checked

pHp architects
The Old Rectory Rectory Lane Milton Malsor
NORTHAMPTON NN7 3AQ
t: +44 (0)1604 858916 f: +44 (0)1604 859123
www.peter-haddon.com

PROPOSED NEW DWELLING
for MR M ADAMS & MRS E ALEXANDER
BEECHFIELD GARDENS, SPALDING

PROPOSED ELEVATIONS - SHEET 1

Issue Purpose: PLANNING
Drawn by: JB/OB Checked by: CF
Scale @ A1: 1:100 Date: MARCH 2011
CAD ref: BGH 003 Dwg no.: 3734/104 Rev: B

Copyright reserved. Dimensions to be checked on site. Discrepancies to be reported before proceeding