
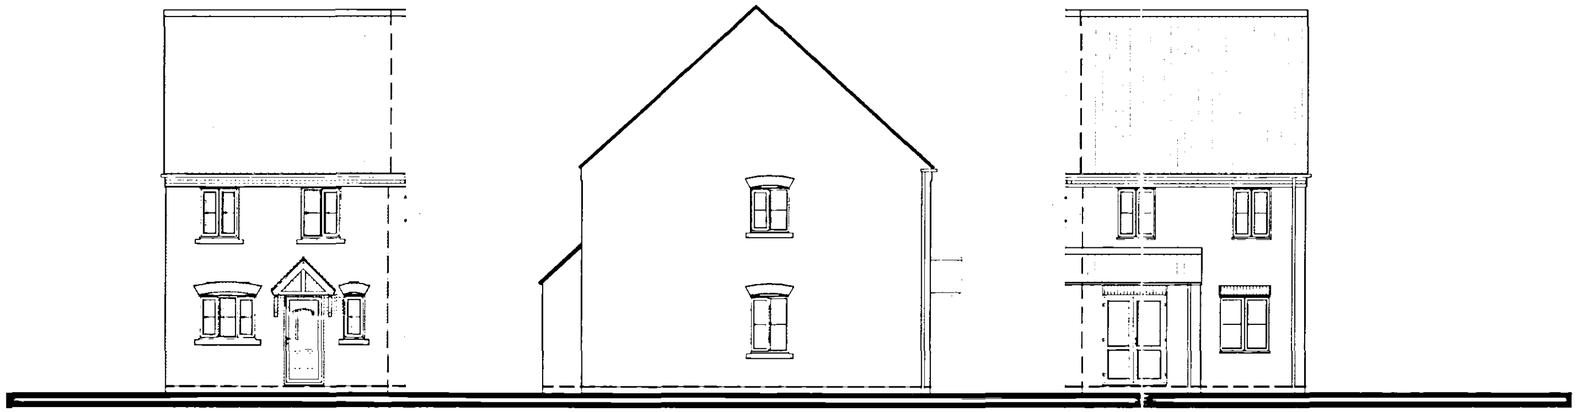



FRONT ELEVATION

FRONT ELEVATION

FRONT ELEVATION

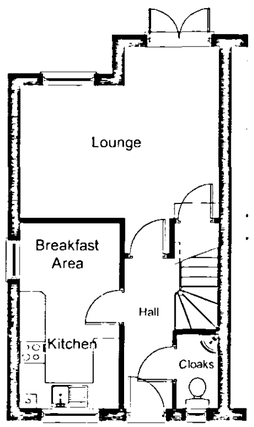

GROUND FLOOR PLAN

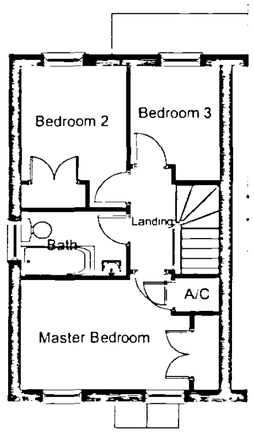

FIRST FLOOR PLAN

039/06

DRAWING
17 MAR 2006
ISSUED

NOTES

Do not scale directly from this drawing. All discrepancies are to be brought to the attention of the below office..

The copyright to this drawing is owned by Allison Homes Eastern Limited.

This drawing is intended for Planning purposes only and should not be used for construction. Please refer to the External Materials Schedule for materials choices.

	DESCRIPTION	DATE

REVISIONS

HOUSETYPE **Ripon**

DRAWING **Design Sheet**

SCALE 1:100 @ A2	DRAWING NO. DS-01
DATE 14/ 09/ 05	
DRAWN KB	
CHECKED	

ALLISON Homes

Holland Place, Wardentree Park, Pinchbeck, Spalding, Lincolnshire, PE11 3ZN
T: (01775) 724701 F: (01775) 762153
Allison Homes Eastern Limited is a Kier Residential Company.