
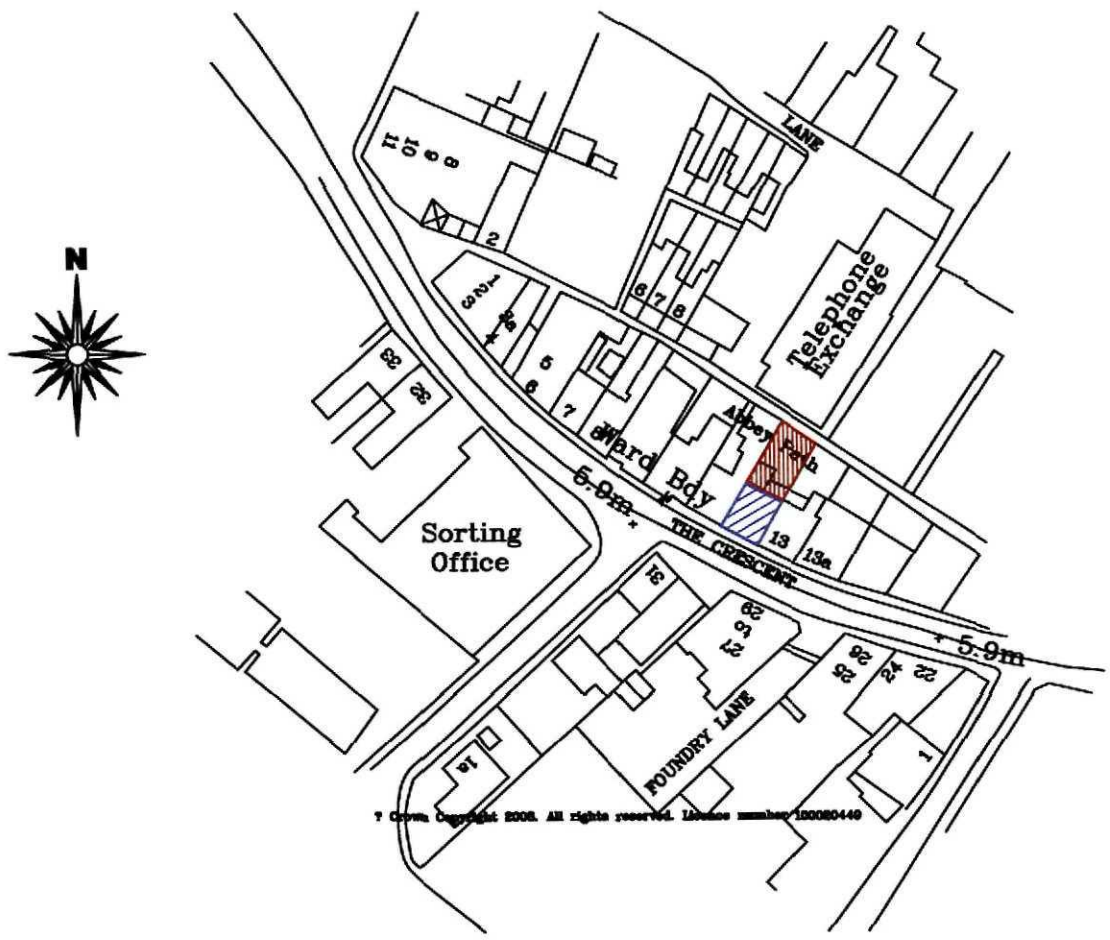


Site Location Plan

Scale 1:1250

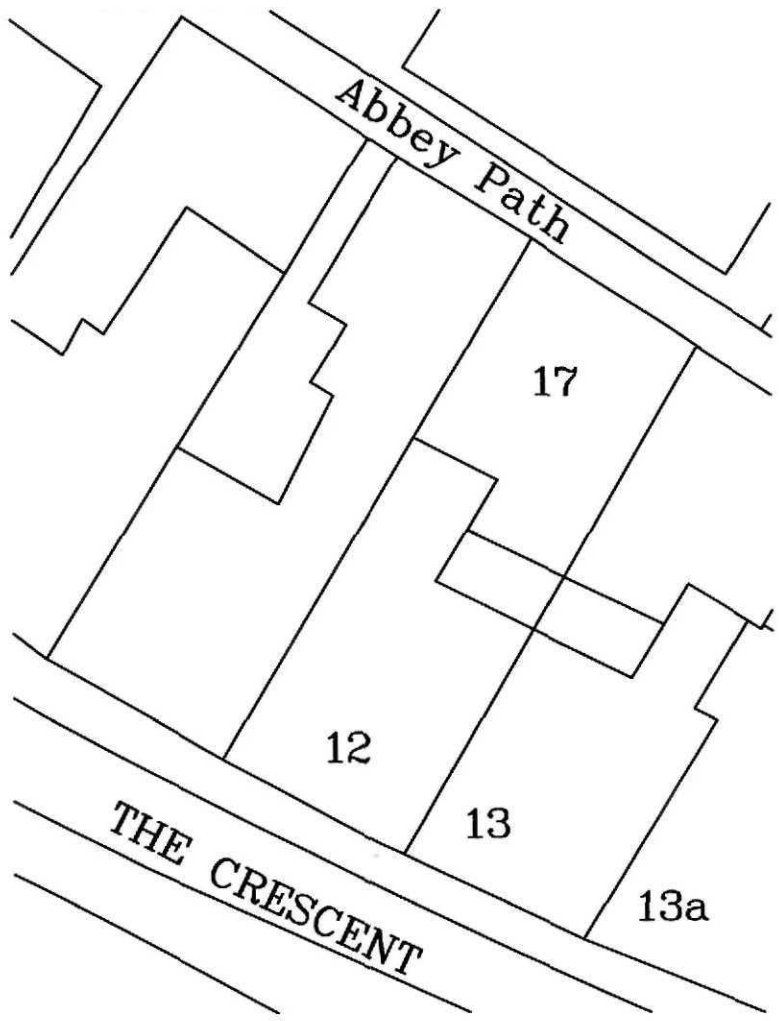

DETERMINED PLAN

SHDC
Planning & Development
- 3 JUN 2009
Ref: 0401/09

Site Block Plan

Scale 1:250

remway Design Ltd
2nd Floor - 5B Sheepmarket
Spalding
PE11 1BH
Tel: 01775 768 921
e-mail: enquiries@remwaydesign.co.uk


Site :
First Floor Extension to:
17 Abbey Path
Spalding.

Client :
Mr A Kenneally
12 Abbots Cresent
Spalding
PE11 1NB


Date : *****
Scale : **as noted**

Drawing No:
1757 - 03


Contractor to check all Dimensions on site prior to ordering materials / commencing work.Do Not Scale from this Drawing - If in doubt then please ask

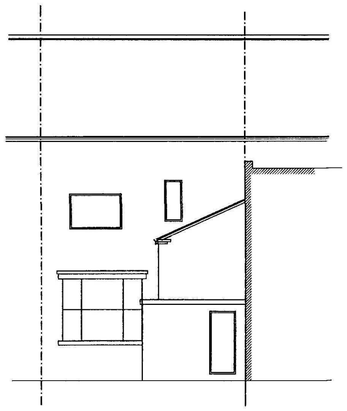


Existing Rear Elevation
Scale 1:100

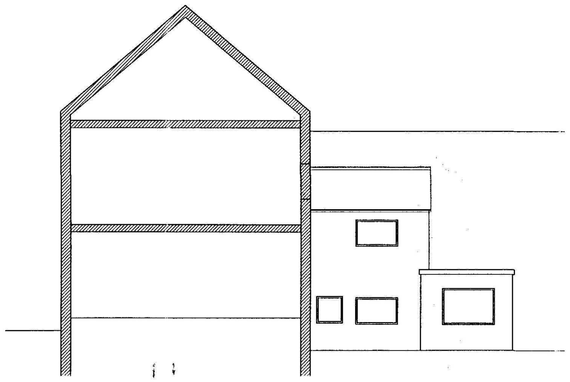


Existing Side Elevation
Scale 1:100

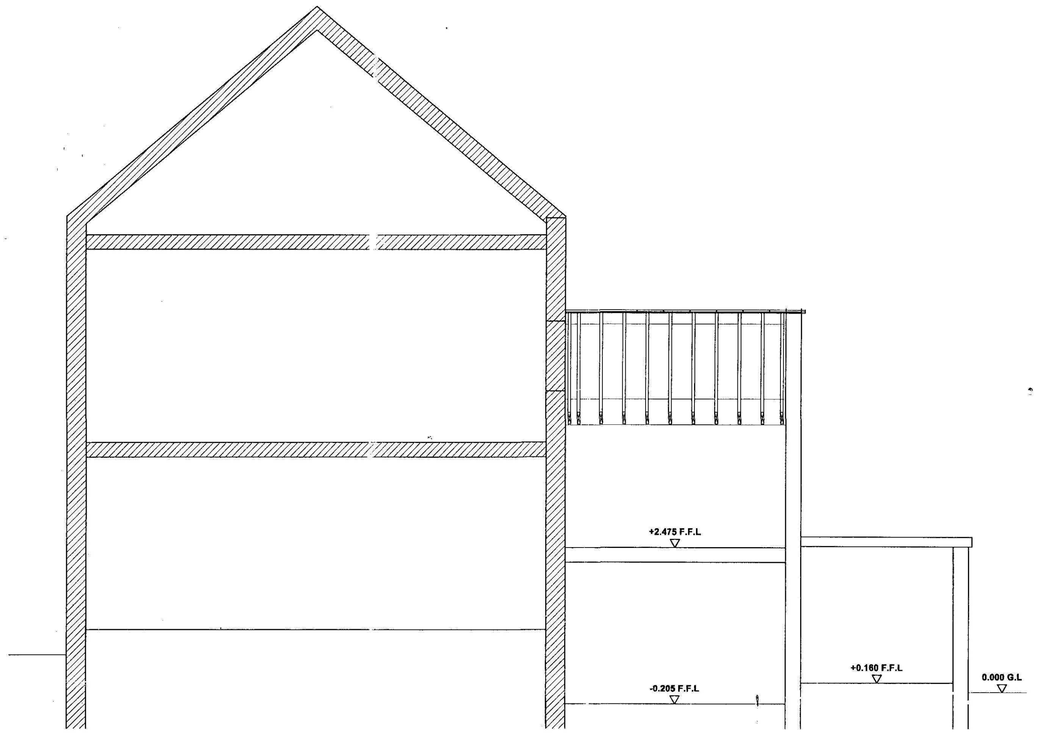

Existing Section
Scale 1:50

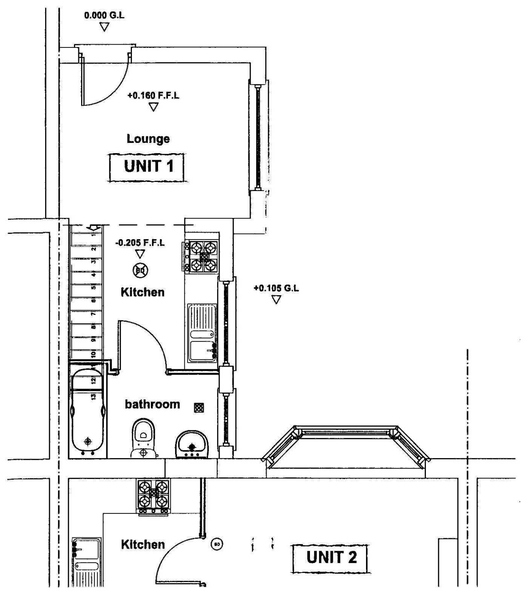

Existing Ground Floor Plan
Scale 1:50

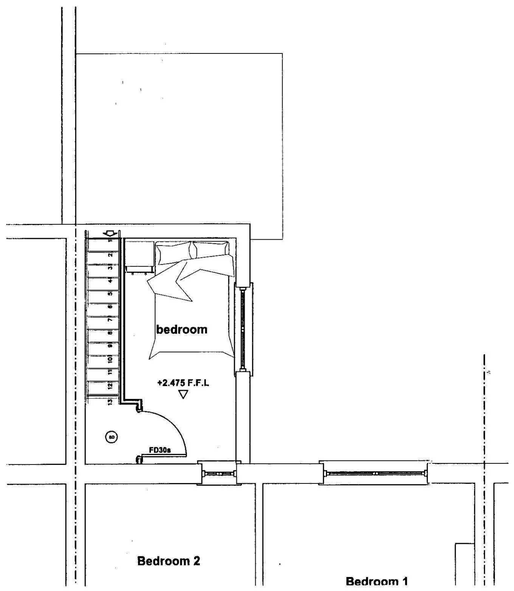

Existing First Floor Plan
Scale 1:50

Planning & Development
-3 JUN 2009
Ref: 04/0109

DETERMINED
PLAN

GENERAL CONDITIONS
Contractors are responsible for checking all dimensions on site when work commences and before ordering any materials.Any discrepancies should be brought to the attention of the Client for remedial action before commencing further.

All materials not specified to be of a standard suitable for the work proposed and be fit for purpose.All work to be in accordance with good building practise and all necessary BS codes for Workmanship on Building Sites.

Revisions

Client:
Mr A Kenneally

Site:
Two Storey Extension to:
17,Abbey Path
Spalding.


Drg Title:
Existing Elevations & Floor Plans

remway Design Ltd
2nd Floor - 5B Sheepmarket
Spalding
P E11 1B H
Tel : 01775 768 921
e-mail: enquiries@remwaydesign.co.uk


Drg Size	Drawing Number	Revision:
A1	1757-01	

PLEASE NOTE:


Contractor to check all Dimensions on site prior to ordering materials / commencing work.Do Not Scale from this Drawing - If in doubt then please ask

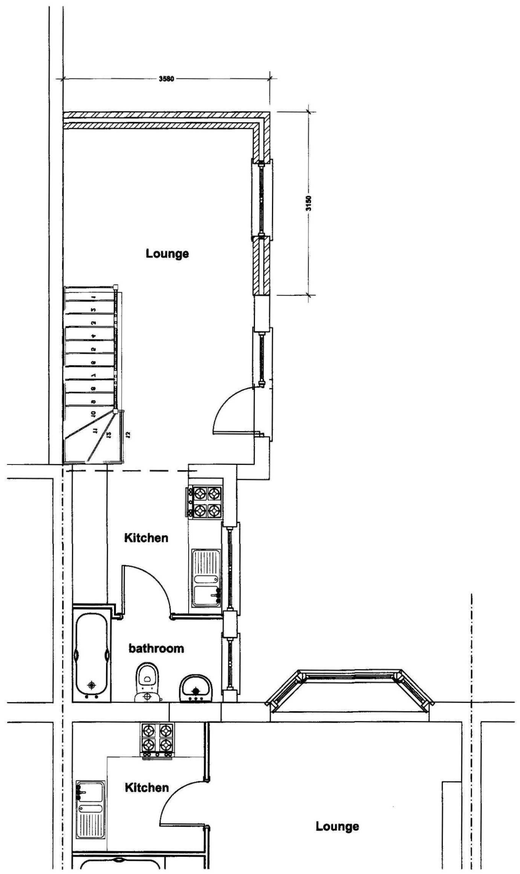


Proposed Ground Floor Plan
Scale 1:50

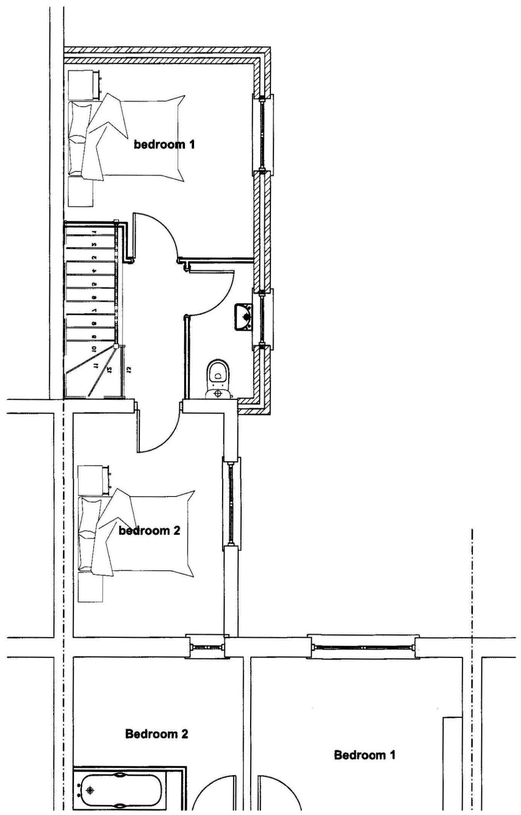

Proposed First Floor Plan
Scale 1:50

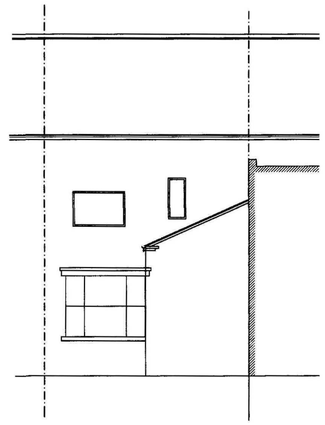

Proposed Front Elevation
Scale 1:50

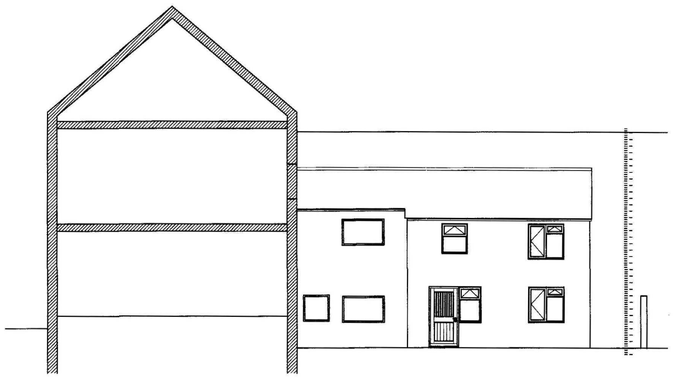

Proposed Side Elevation
Scale 1:100

GENERAL CONDITIONS
Contractors are responsible for checking all dimensions on site when work commences and before ordering any materials.Any discrepancies should be brought to the attention of the Client for remedial action before commencing further.

All materials not specified to be of a standard suitable for the work proposed and be fit for purpose.All work to be in accordance with good building practise and all necessary BS codes for Workmanship on Building Sites.

Revisions

'A' - 20.06.09 - Elevation corrected to reflect floor plan

DETERMINED PLAN

H4DC
Planning & Development
22 JUN 2009
Rec'd: 04/01/09

Client:
Mr A Kenneally

Site:
Two Storey Extension to:
17 Abbey Path
Spalding.

Drg Title:
Proposed Elevations & Floor Plans

remway Design Ltd
2nd Floor - 5B Sheepmarket
Spalding
P E 1 1 1 B H
Tel : 01775 768 921
e-mail: enquiries@remwaydesign.co.uk

Drg Size	Drawing Number	Revision:
A1	1757-02	"A"

PLEASE NOTE:
Due to areas of the structure being covered, unexposed or otherwise inaccessible the notes / specifications of existing materials are subject to confirmation of site when it is feasible to expose the relevant areas of construction.