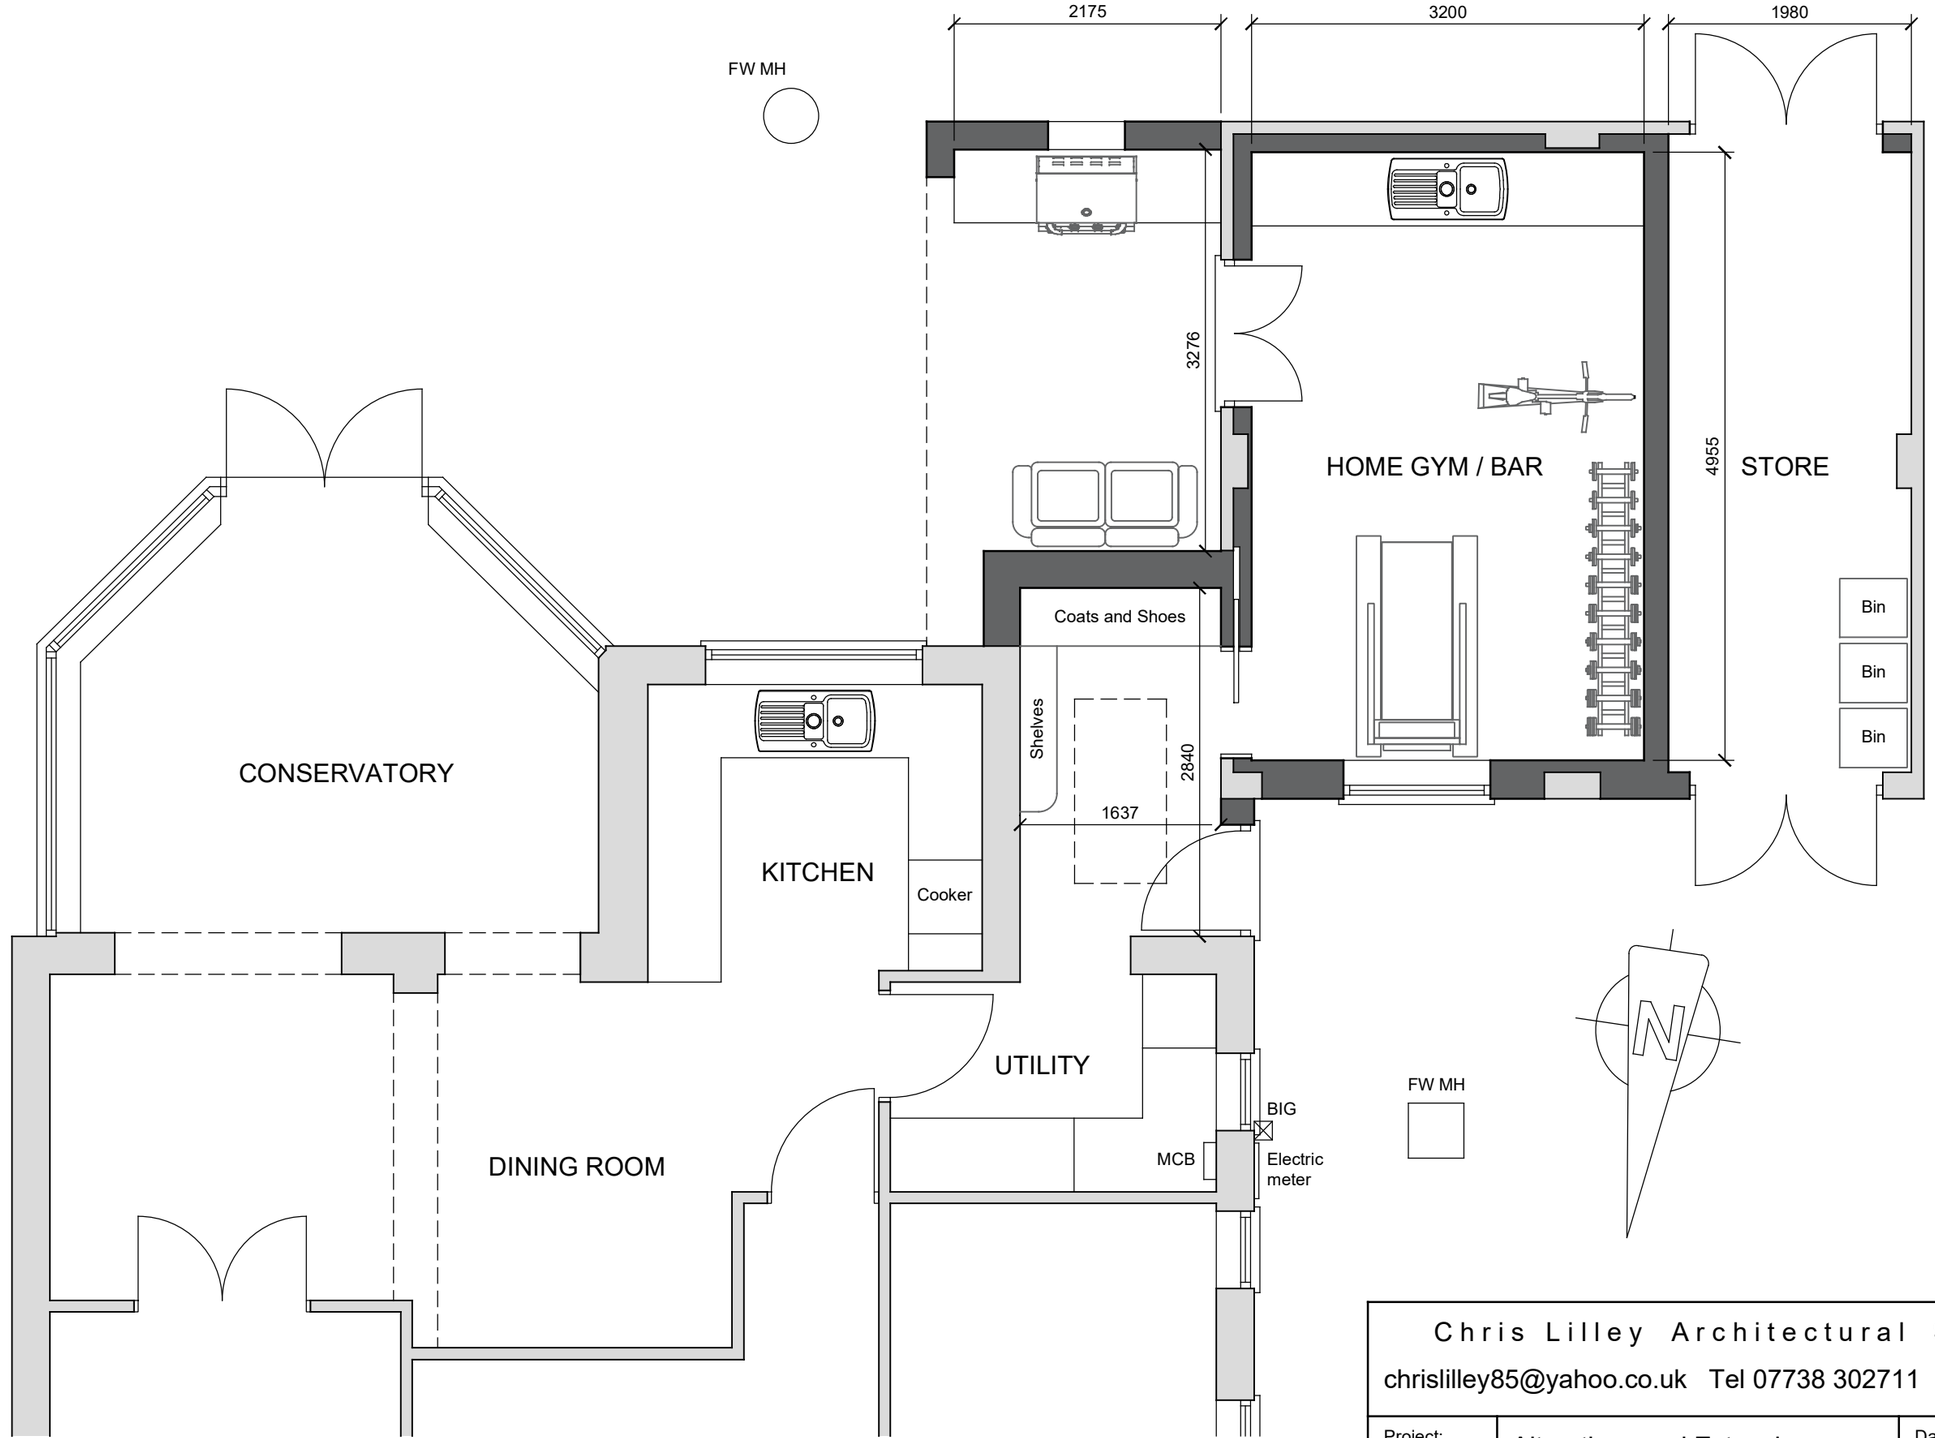


PROPOSED GROUND FLOOR PLAN
1:50

0 3 6 9 12 15 feet

0 1 2 3 4 5 m

Chris Lilley Architectural Services

chrislilley85@yahoo.co.uk Tel 07738 302711

Project:	Alterations and Extension	Date:	March 2021
Address:	1 Roseleigh Way, Spalding, Lincolnshire	Scale:	1:50 on A3
Client:	Mr and Mrs Nundy	Job No:	21083
Drawing Title:	Proposed Ground Floor Plan	Dwg No:	03