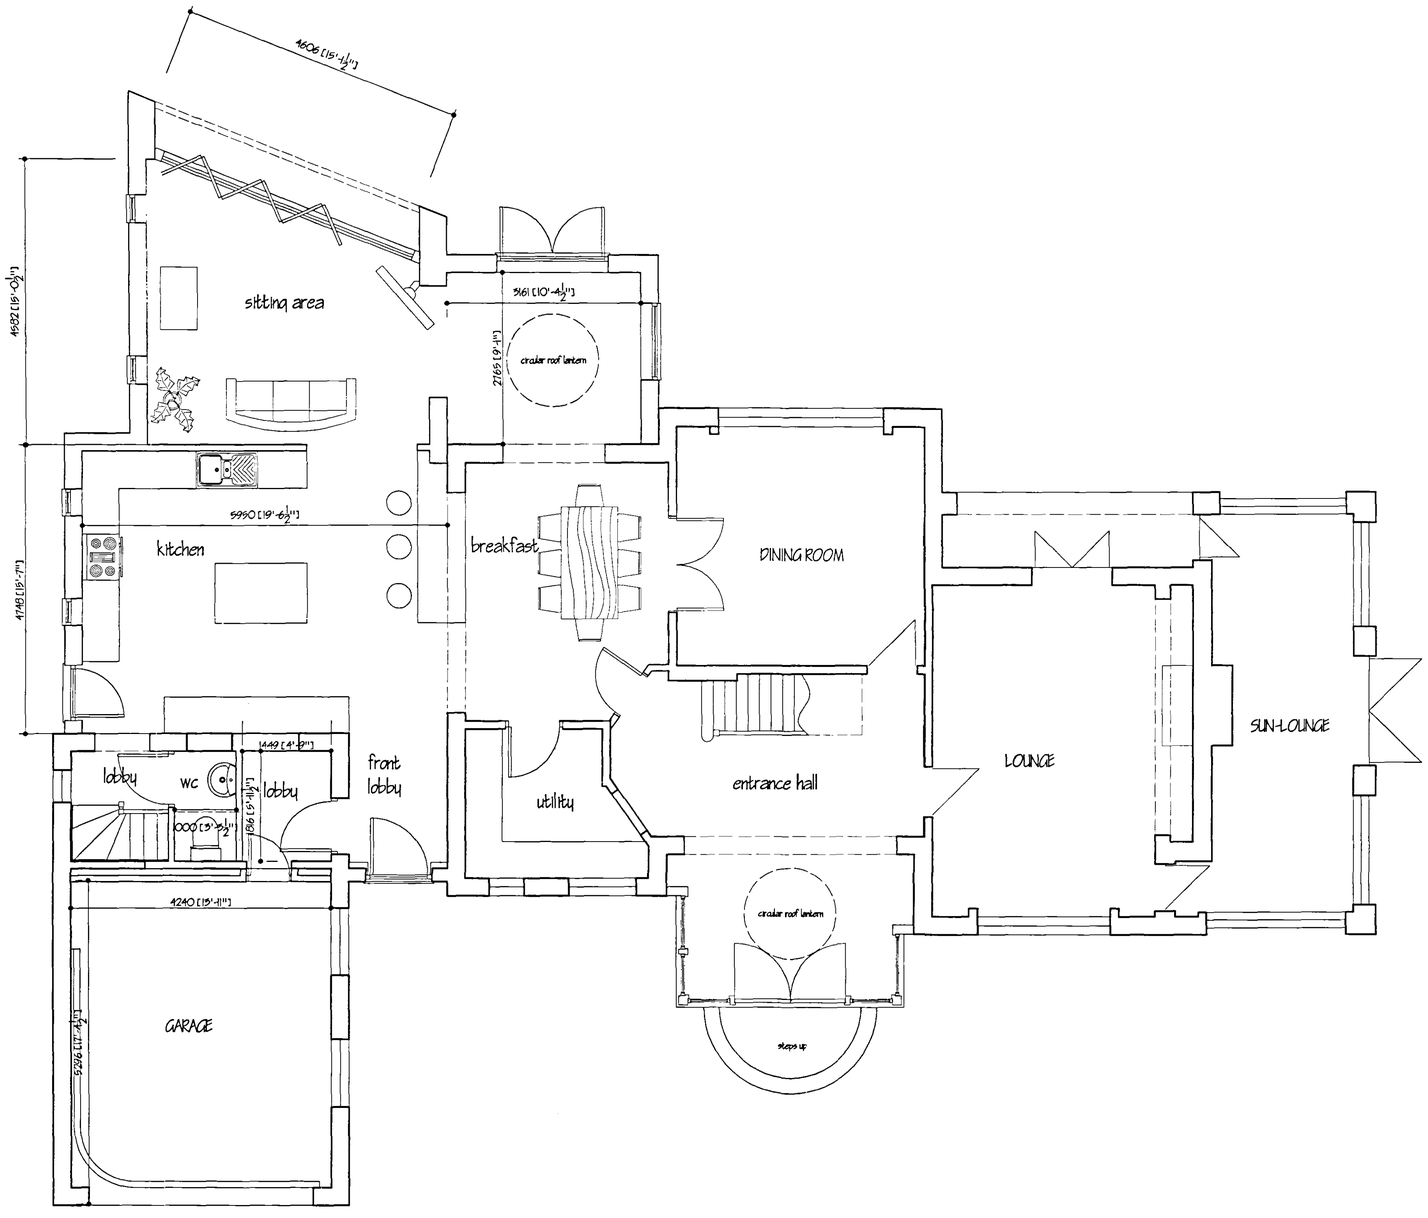


GROUND FLOOR PLAN

ref.	revision	date
A	CLIENTS AMENDMENTS	MAR '06

C. R. MERCHANT C M
I.ENG AMICE FIWO

ARCHITECTURAL, STRUCTURAL AND LAND DRAINAGE CONSULTANTS

Unit 4, Wrights Mews
12A Park Road, Holbeach,
Spalding, Lincs. PE12 7EE
Tel: 01406 490800
Fax 01406 425744
E-Mail: C. R. Merchant @ Merchant. Fs. Co. UK

Project
PROPOSED EXTENSION & ALTERATIONS
118 PINCHBECK ROAD
SPALDING
LINCS

Client
MR & MRS A WIRKOWSKI

Drawing
GROUND FLOOR PLAN AS PROPOSED

Job Ref.	Drawing No.
1165/05	06A
Date	Drawn
FEB '06	JPW

Scales
1/50

DO NOT SCALE FROM THIS DRAWING

This drawing is copyright and may not be altered, traced, photographed or used for any other purpose other than that for which it is issued. The General Contractor is to check all dimensions on site and report any discrepancies to the Architect. All details shown on this drawing including foundations are based upon typical site conditions revealed in the area. No responsibility can be accepted for abnormal conditions which may be discovered during construction. Unless reported to the Architect prior to that design amendments may be considered. Site soil surveys are recommended in respect of foundations to establish specific site conditions before foundation work is undertaken. This drawing is limited in the amount of information contained and does not purport to contain a full specification of the works. It is ready for the purpose of obtaining Planning / Building Regulation Approval. This drawing is not to be used as a contract document at this time. The Architect accepts no responsibility or liability to any Contractor or any Sub-contractor or Client, or to the client or their agents, where responsibility is determined by the execution of this drawing for purposes other than those stated. All work to conform as LAW instructed by the local authorities and all components and materials are to be used fitted and installed as to strict accordance with manufacturers instruction and relevant code of practice. Materials shall conform to appropriate British standard specification or BBA certificate or European code equivalent. The Employer / Client shall ensure that the selected contractor is conversant with and accepts all measures necessary to achieve compliance with Health and Safety legislation for Building sites and Work places. The Employer / Client is advised that should the works need to comply with the Construction Design and Management Regulations an Independent Planning Supervisor will be required. The works shall comprise of all that is shown on the drawing and details. Work that may not specifically be shown but may be reasonably inferred as necessary to carry out the works shall be deemed to be included. It is the plot / land owners responsibility to be aware of the Party Wall etc. Act 1996, when building in close proximity to adjoining neighbor boundaries.

2 JUN 2006
0402/06
SUPERSEDED