




Elevation 01 - Front
1 : 100

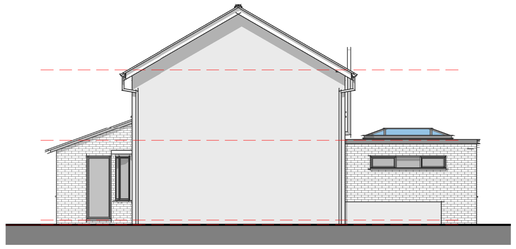

Elevation 02 - Right
1 : 100

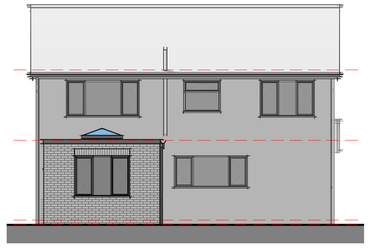

Elevation 03 - Rear
1 : 100

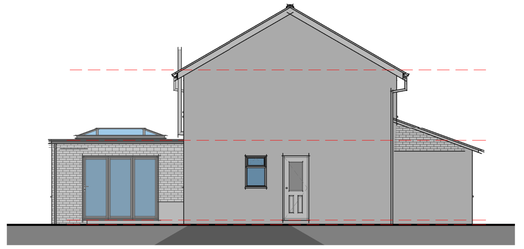

Elevation 04 - Left
1 : 100


0m 1m 2m 3m 4m 5m
VISUAL SCALE 1:50 @ a1

0m 2m 4m 6m 8m 10m
VISUAL SCALE 1:100 @ a1

0m 5m 10m 15m 20m 25m
VISUAL SCALE 1:250 @ a1

0m 25m 50m 75m 100m 125m
VISUAL SCALE 1:1250 @ a1

11 - Proposed Ground Floor Schedule		
Name	Area	Perimeter
Entrance	10.70 m²	15.1 m
Family Room	12.45 m²	15.3 m
Sun Lounge	12.85 m²	14.4 m
Grand total: 3	36.00 m²	44.8 m

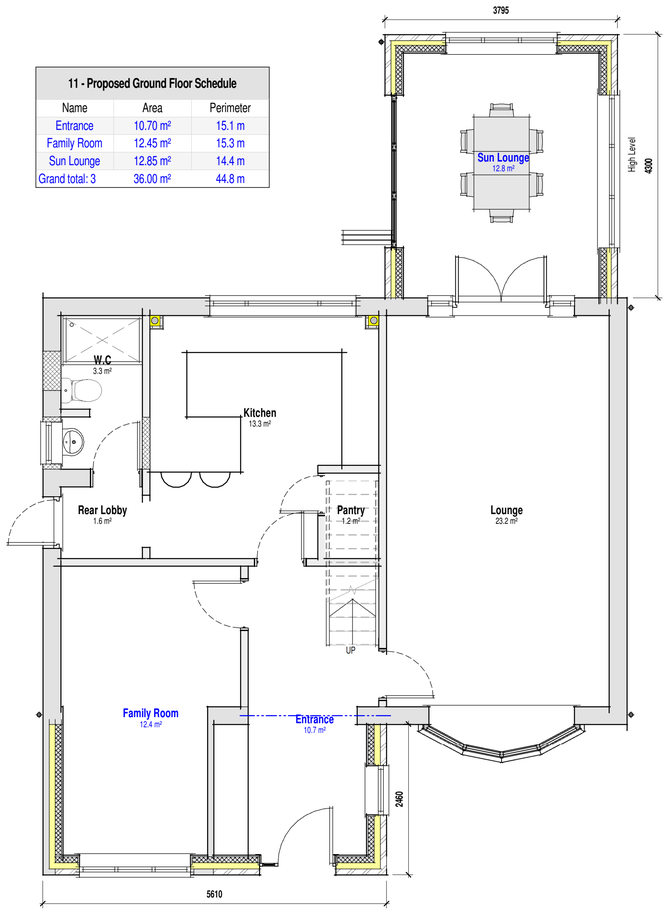

Plan 01 - Ground
1 : 50





Rear 3D Visuals



Block Plan
1 : 250



Front 3D Visuals

Rev	Description	Date
a	Additional dimensions added to block plan	07/05/24

AUSTIN JOHN
ARCHITECTURAL
RUALEN, MILL GREEN ROAD,
PINCHBECK, SPALDING PE11 3PU
07939000388

PROJECT
Proposed Single Storey Frant and Rear Extensions

CLIENT
Mrs J Hall
16 Apeldoorn Gardens,
Spalding PE11 1JT

DRAWING
Proposed Floor Plans, Elevations and 3D Visuals

DRAWING NUMBER:	DATE:
AJA / 1309 / 23 / 01a	**28 / 02 / 24**
DRAWN BY:	SCALE (@ A1):
HA	**As indicated**

COPIES OF THESE DRAWINGS MUST NOT BE TAKEN, TRACED OR ALTERED FOR ANY PURPOSE OTHER THAN THAT FOR WHICH THEY ARE ISSUED WITHOUT WRITTEN PERMISSION OF AUSTIN JOHN LTD. THESE SERVICES ARE PRODUCED ONLY FOR THE PURPOSE OF OBTAINING PLANNING OR BUILDING REGULATIONS APPROVAL AND DO NOT CONTAIN A FULL SPECIFICATION FOR THE PROPOSED WORK AND MUST NOT BE USED AS A CONTRACT DOCUMENT ALONE.
THE PROPOSED WORK WILL NOT BE SUPERVISED/INSPECTED BY AUSTIN JOHN LTD (unless agreed otherwise in writing by the client). THEREFORE IT IS THE CLIENT OR THEIR APPOINTED BUILDER/CONTRACTORS RESPONSIBILITY TO CONTROL WORKMANSHIP,MATERIALS AND SPECIFICATION AND ANY VARIATIONS TO THE CONTRACT. IT IS NEITHER PRACTICAL OR REASONABLE TO SHOW ALL THE RELEVANT MATTERS ON THE DRAWINGS, THE FACT THAT MATTERS ARE NOT MENTIONED DOES NOT ALEVIATE THE BUILDER/CONTRACTOR FROM RESPONSIBILITES OF NON-COMPLIANCE IN CARRYING OUT THE WORK. ALL WORKS AND MATERIALS TO BE FITTED AND INSTALLED TO THE MANUFACTURERS INSTRUCTIONS AND COMPLY WITH THE MANUALS AND APPROVED DOCUMENTS OF THE BUILDING REGULATIONS AND CURRENT NHBC TECHNICAL REQUIREMENTS CODES OF PRACTICE, BRITISH STANDARDS AND EUROPEAN CODES. ALL DIMENSIONS ARE GIVEN FOR GUIDANCE AND SETTING OUT PURPOSES ONLY AND NOT TO BE SCALED FOR ANY PURPOSES. ALL DIMENSIONS FOR SETTING OUT OF WORKS AS SHOWN ON THE DRAWING TO BE CHECKED BY THE BUILDER/CONTRACTOR PRIOR TO THE COMMENCEMENT OF WORK AND ANY DISCREPANCIES REPORTED IMMEDIATELY. WHERE APPLICABLE DIMENSIONS SHOWN ARE EITHER THE OUTSIDE/INSIDE OF trek OR blockwork AND NOT FINISHED PLASTER. IT IS RECOMMENDED THAT A SITE SOIL SURVEY IS UNDERTAKEN PRIOR TO COMMENCEMENT OF WORKS. THE ACTUAL POSITIONING OF APPARATUS MUST BE ESTABLISHED BY THE BUILDER/CONTRACTOR PRIOR TO COMMENCEMENT OF WORK AND REPOSITIONED TO SUIT THE INDIVIDUAL SERVICE SUPPLIERS INSTALLATION RECOMMENDATIONS.
AUSTIN JOHN LTD WILL NOT SHARE ANY CONFIDENTIAL INFORMATION WITH OTHER PARTIES WITHOUT YOUR CONSENT. FOR A COPY OF OUR PRIVACY POLICY PLEASE CONTACT INFO@AUSTINJOHNINTERIORS.CO.UK

HEALTH & SAFETY
The client is to ensure that the appointed contractor is familiar with and complies with Health & Safety for Building Sites and Work Places.