
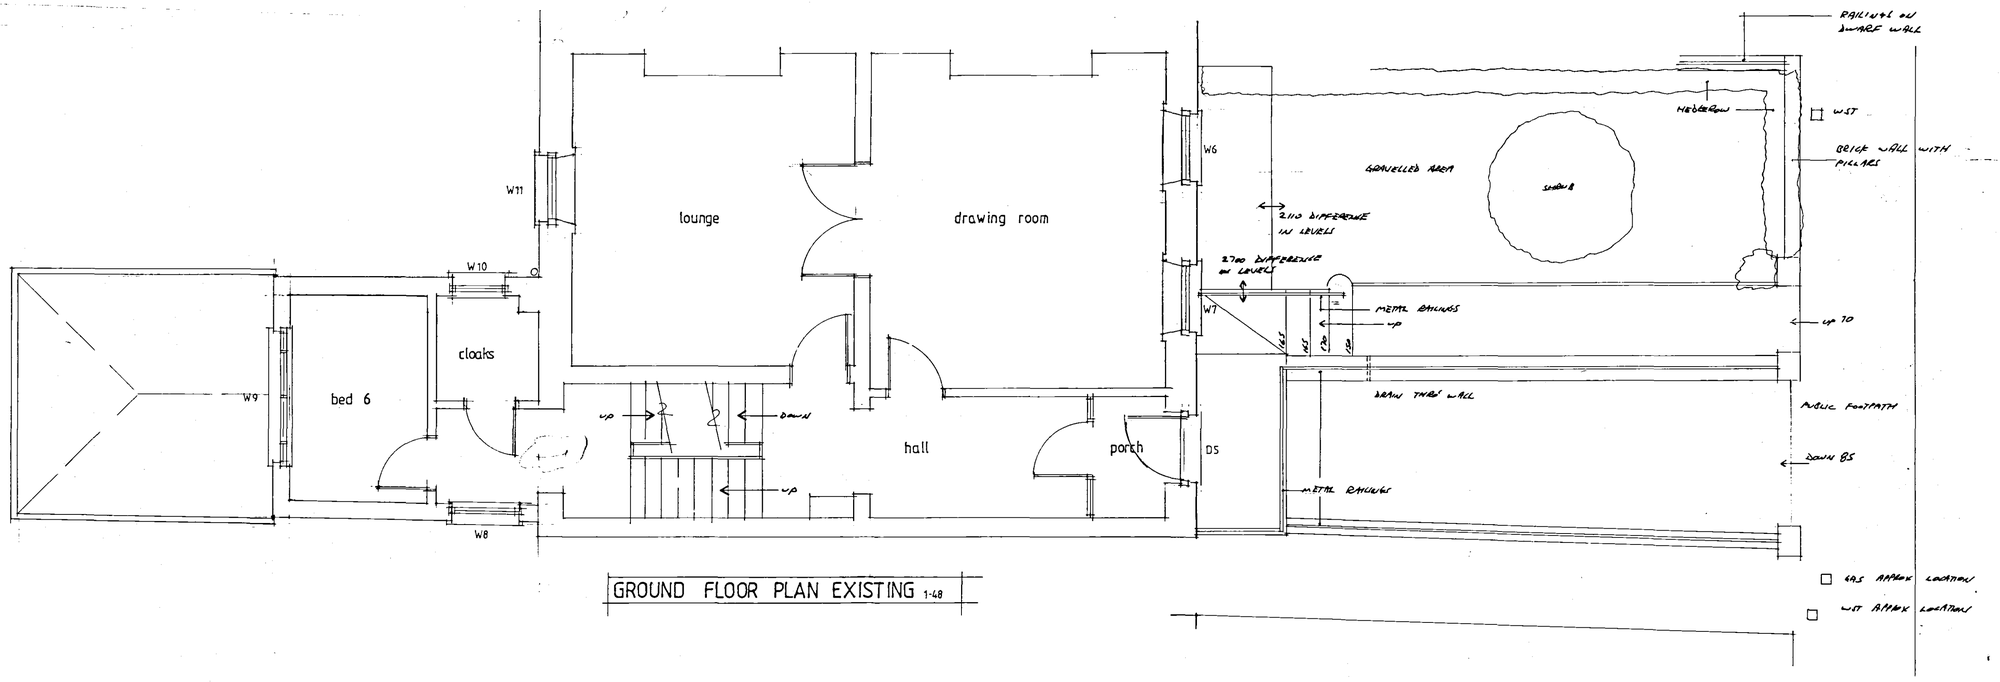


GROUND FLOOR PLAN EXISTING 1-48

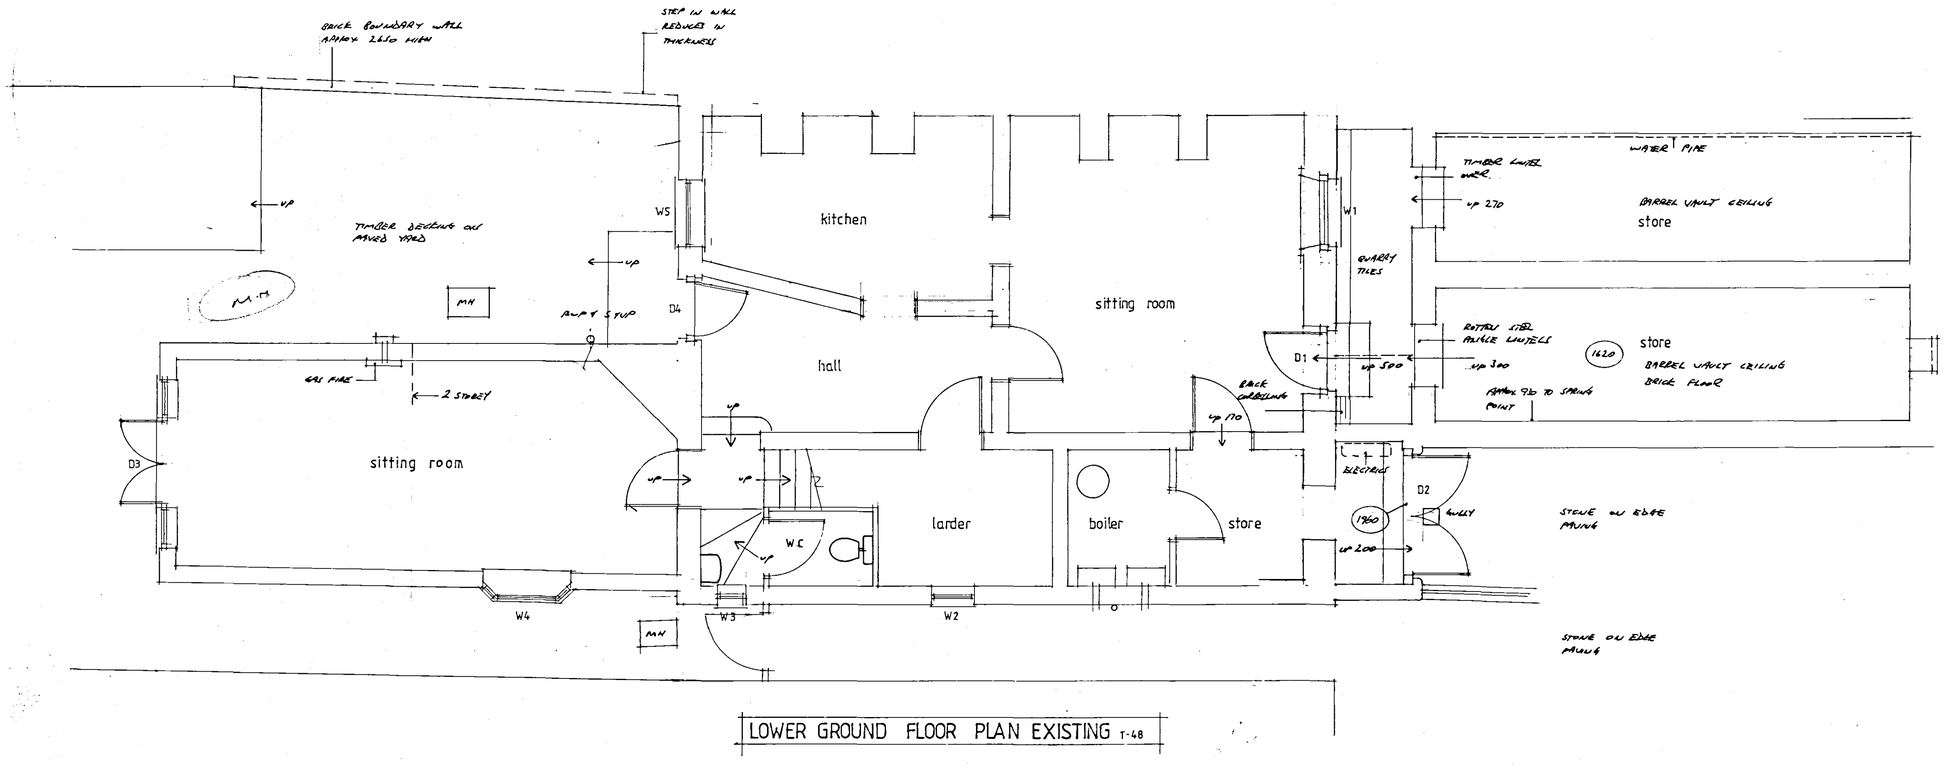

LOWER GROUND FLOOR PLAN EXISTING 1-48

SHDC
Planning & Development
24 MAR 2005
Ref: 0403/05

DETERMINED PLAN

Contractor To Check All Dimensions On Site Before Work Commences.

Rev.	Date.	Init.	Revision Details.

PODDINGTONS
Architectural Design Consultants
Unit 7, The Flaxmill, Flaxmill Lane, Pinchbeck, Spalding, Lincs. PE11 3XQ.
Tel: 01775 720866 Fax: 01775 720877

Project.
MR & MRS N.C. CLARKE.
19, UPPER WELLAND TERRACE,
LONDON ROAD, SPALDING.

Drawing.
GROUND & LOWER GROUND FLOOR PLAN AS EXISTING.

Scale.	Drawing. No.
AS SHOWN	3190-1
Drawn.	
Date. JULY 2004	Rev.