
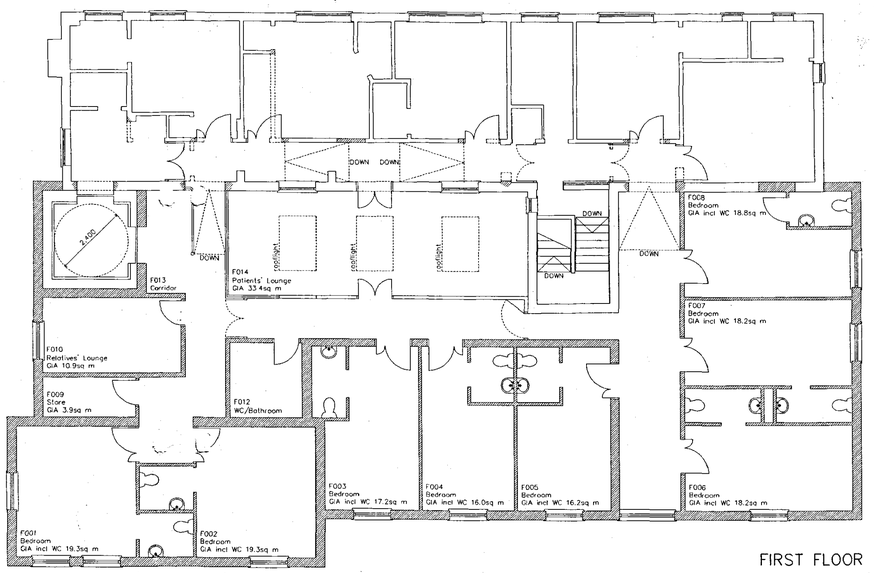


FIRST FLOOR

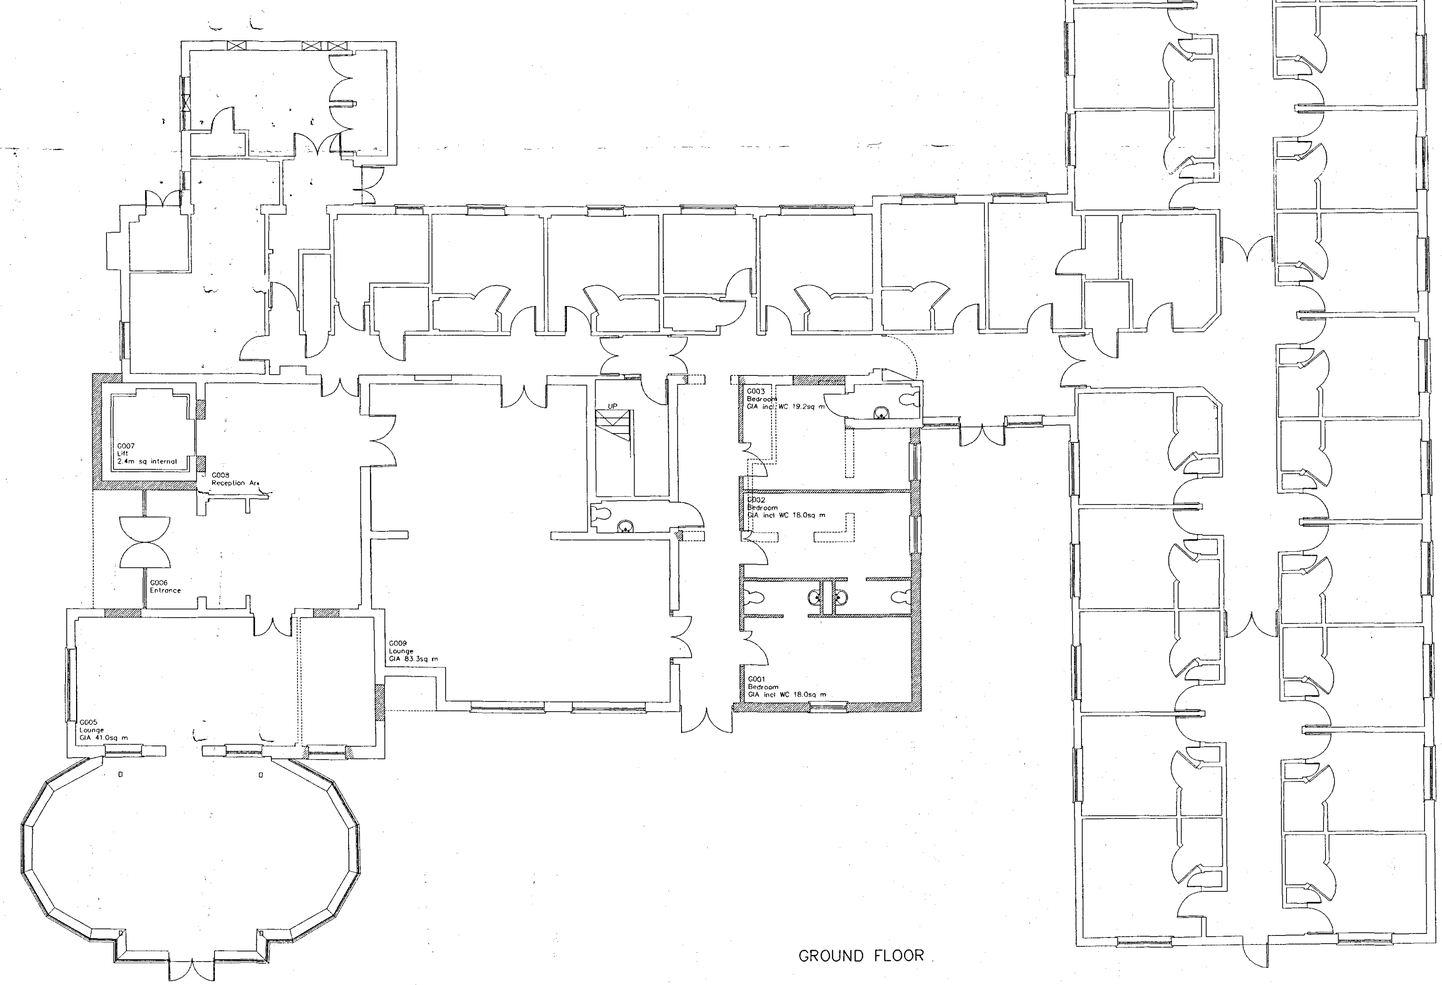

GROUND FLOOR

Do not scale from this drawing.

This drawing is copyright and may not be altered, traced, photographed, electronically copied or used for any purpose other than that for which it is issued without the written permission from Barry Johnson Architect.

The General Contractor is to check all dimensions on site and report any discrepancy to the Architect.

Revisions

Client

Country Court Care Homes Ltd.

Job Title

PROPOSED ALTERATIONS

at Ashwood Nursing Home
Spalding Common
SPALDING
Lincolnshire

Drawing Title

FLOOR PLANS
AS PROPOSED

Scale	Date	Drawn
1/100 at A1	11/2007	bjp

Barry Johnson DipArch, RIBA
Chartered Architect
16 Main Ridge West, Boston
Lincolnshire PE21 6QN
Telephone 01205 367929
Fax 01205 358031

Job No	Drawing No
1215	101