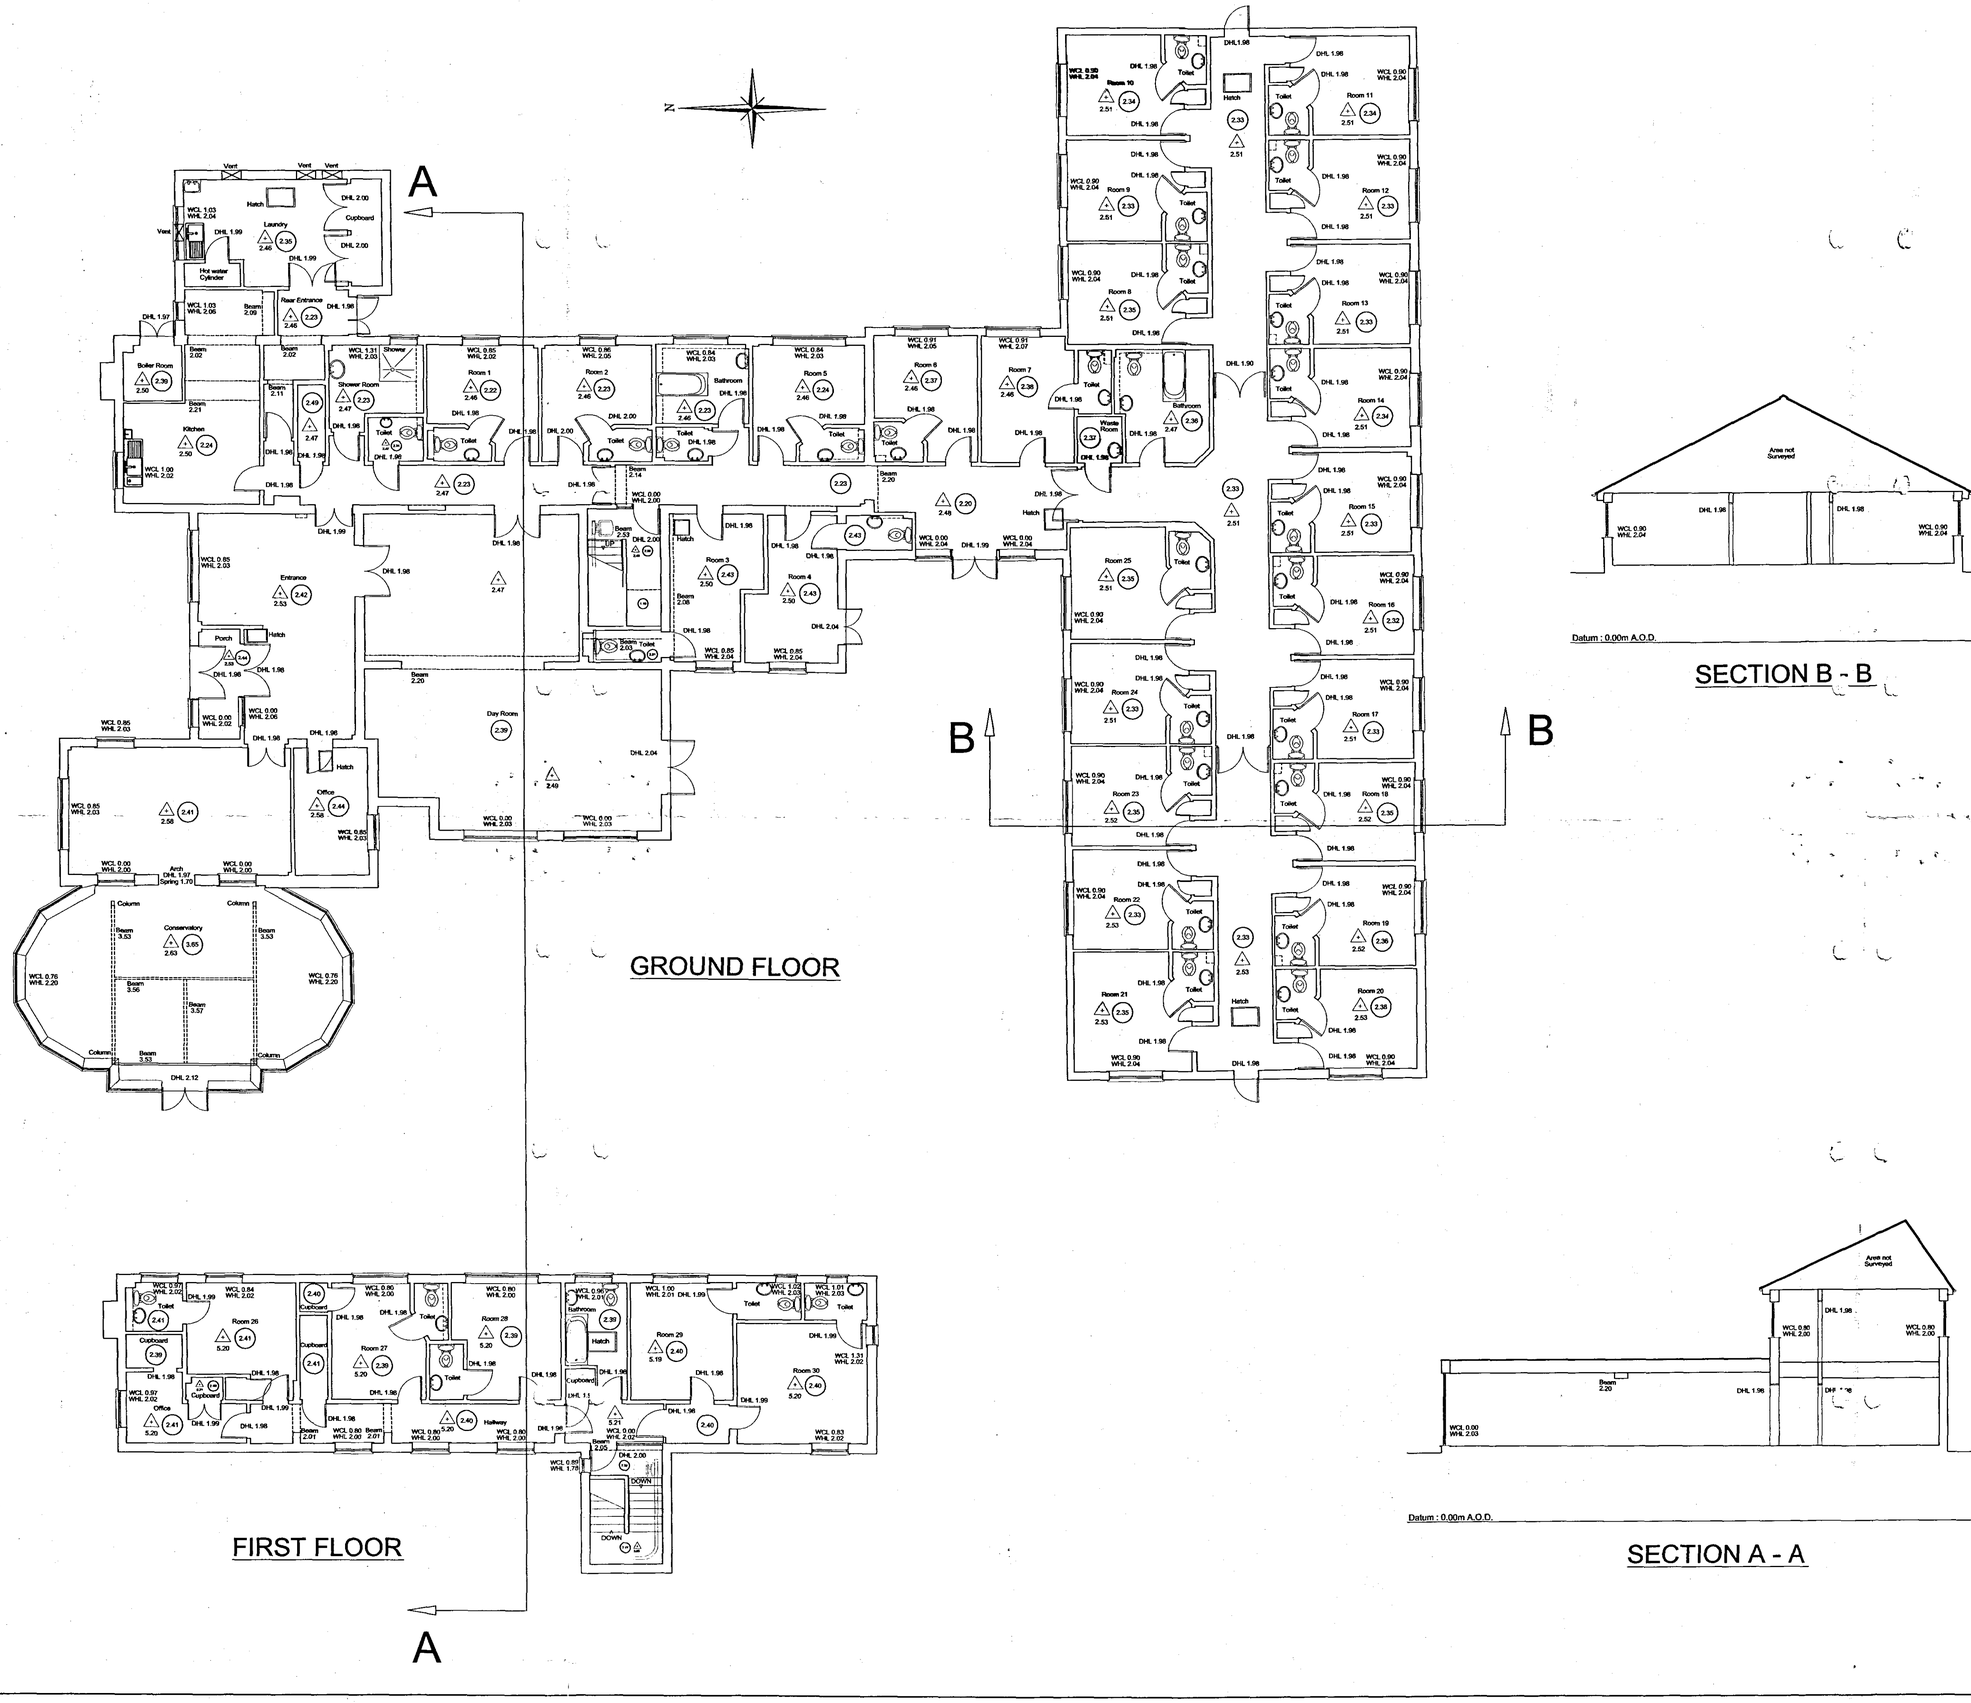


NOTES

1. All levels are shown relative to Ordnance Survey datum, established using GPS.

WCL 0.60	Window Cill Level
WHL 1.95	Window Head Level
DHL 1.90	Door Head Level
△ 10.00	Floor Level
2.40	Floor / Ceiling Height

- Top / Bottom of Bank
- Boundary Line
- Building / Overhead Canopy Line
- Wall
- Solid Surface Feature / Road Edge
- Hard / Soft Surface Change
- Kerb / Dropped Kerb Line
- Drainage Channel
- Fence Line
- Hedge Line
- Tree / Scrub Canopy Line
- O/H Telephone Cable
- O/H Electricity Cables
- Rock Face

- CL= Cover Level
- 10.15 Spot Level
- FFL= Finished Floor Level
- IL= Invert Level

Fenceline Abbreviations

TP	Timber Post	R	Rail	TF	Temporary Fence
MP	Metal Post	P	Paling	CL	Chain Link
CP	Concrete Post	CB	Close Boarded	W	Wire
CI	Corrugated Iron	IR	Iron Railing		

T.PIT 22.55	Trial Pit (with level)	TCB	Telephone Call Box	Box	BT or Electricity Box
BH 26.55	Borehole (with level)	BB	Bollisha Beacon	SV	Stop Valve
		GP	Gate Post	WV	Water Valve
	Gate	LC	Lamp Column		Culley
	Electricity Pylon	MA	Marker Post	CTV	Cable Television
△	Survey Station	SP	Sign Post	KO	Kerb Offset
PB	Post Box (Square)	RS	Road Sign	RWP	Rain Water Pipe
PB	Post Box (Round)	TP	Telephone Post	RE	Rodding Eye
FH	Fire Hydrant	EP	Electricity Post	MH	Manhole
GAS	Gas Cover	TL	Traffic Light	CP	Catchpit
WM	Water Meter	ER	Earth Rod Cover	IC	Inspection Cover
SC	Service Cover	EL	Electricity Cover	UTL	Unable to Lift
LB	Litter Bin	BT	British Telecom		Tree

REV	Description	Date	Signed

Revisions

Client : **Barry Johnson Architect**

Project :
PROPOSED DEVELOPMENT,
ASHWOOD NURSING HOME,
SPALDING,
LINCOLNSHIRE.

Title : **Floor Plans & Cross Sections**

Drawn	M.Y.	Checked	C.A.G.	Approved	
Date	Jul 2007	Scale	1:100	Sheet	1 of 1

Drawing No. SL1941/2

Original Size A1

SURVEYLINE
GEOMATICS UK Limited
LAND & BUILDING SURVEYORS

1 Lyndon Business Park
Farrier Road
Lincoln
LN6 3RU

Tel: 01522 509400
Fax: 01522 509401
E Mail: mail@surveyline-uk.com
Web: www.surveyline-uk.com