

Do not scale from this drawing.

This drawing is copyright and may not be altered, traced, photographed, electronically copied or used for any purpose other than that for which it is issued without the written permission from Barry Johnson Architect.

The General Contractor is to check all dimensions on site and report any discrepancy to the Architect.

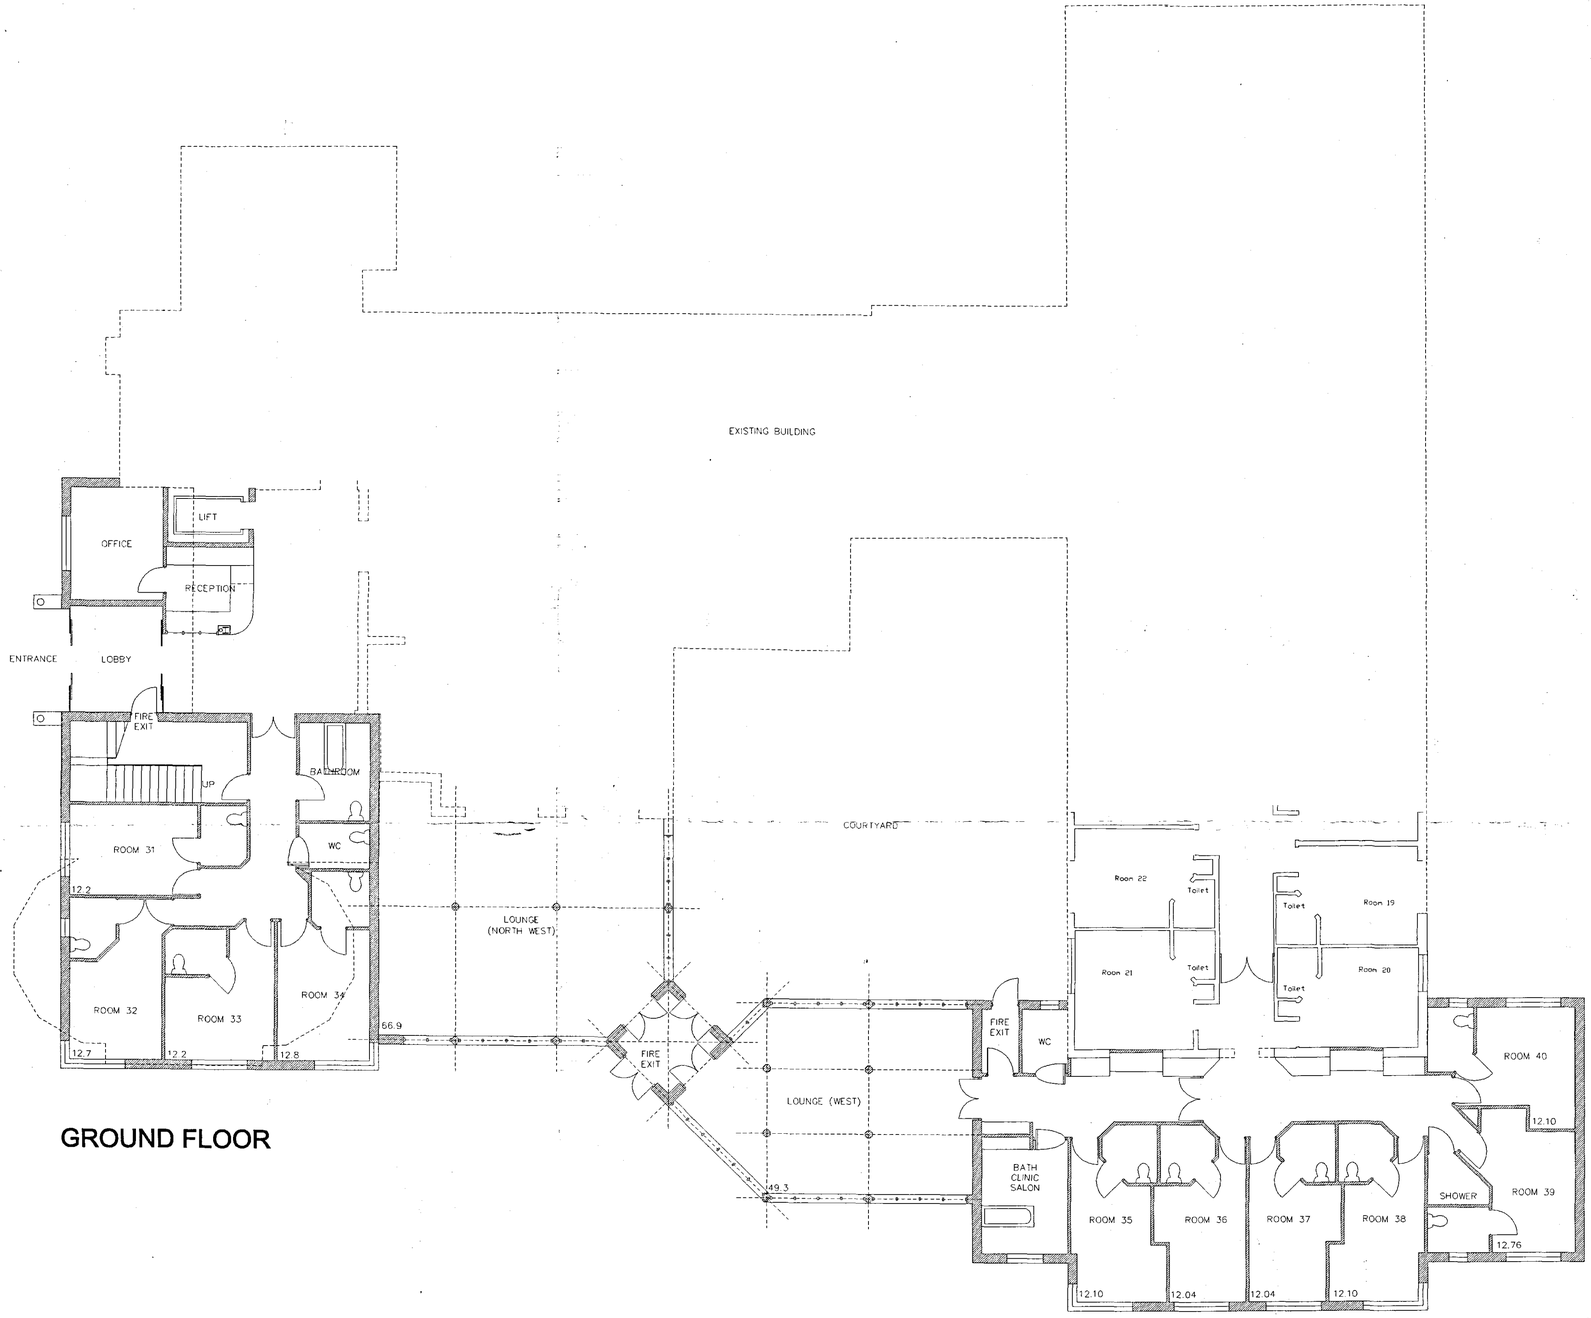

GROUND FLOOR

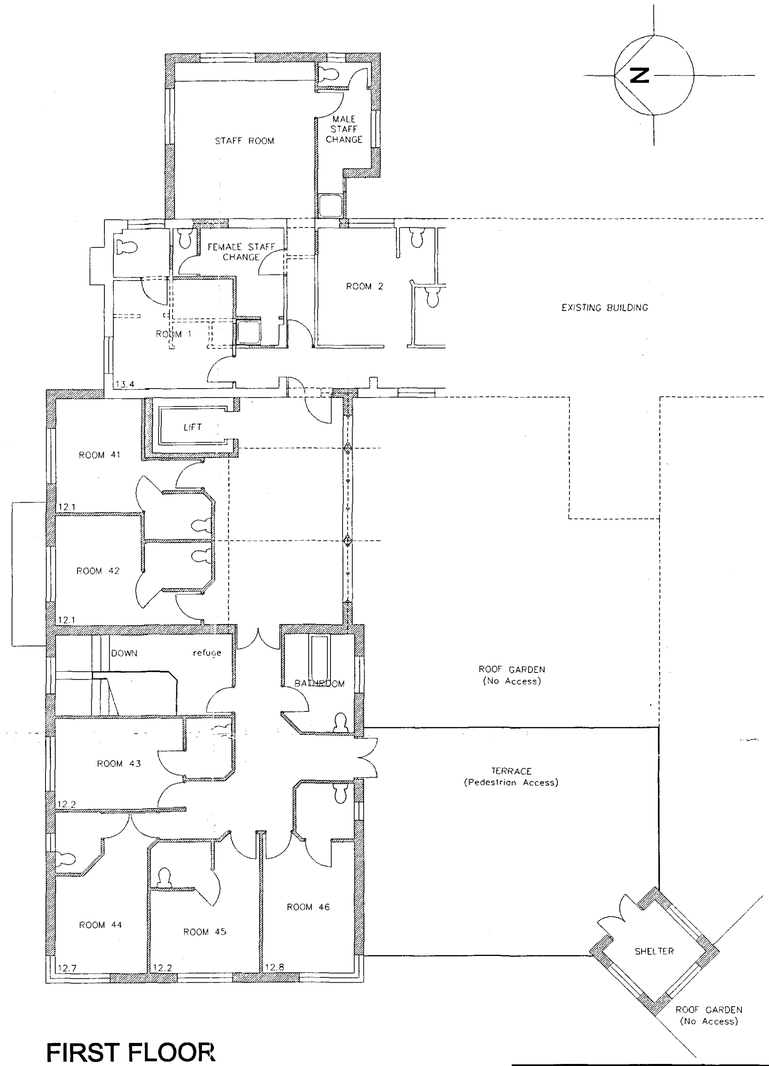

FIRST FLOOR

SHDC
Planning & Development
31 MAR 2008
Ref: 0405/08

DETERMINED
PLAN

Client
Country Court Care Homes Ltd.

Job Title
PROPOSED ALTERATIONS
AND EXTENSIONS

at Ashwood Nursing Home
Spalding Common
SPALDING
Lincolnshire

Drawing Title
GA FLOOR PLANS
AS PROPOSED

Scale	Date	Drawn
1/100	03/2008	bjp

Barry Johnson DipArch, RIBA
Chartered Architect
16 Main Ridge West, Boston
Lincolnshire PE21 6QN
Telephone 01205 367929
Fax 01205 358031

Job No

Drawing No