

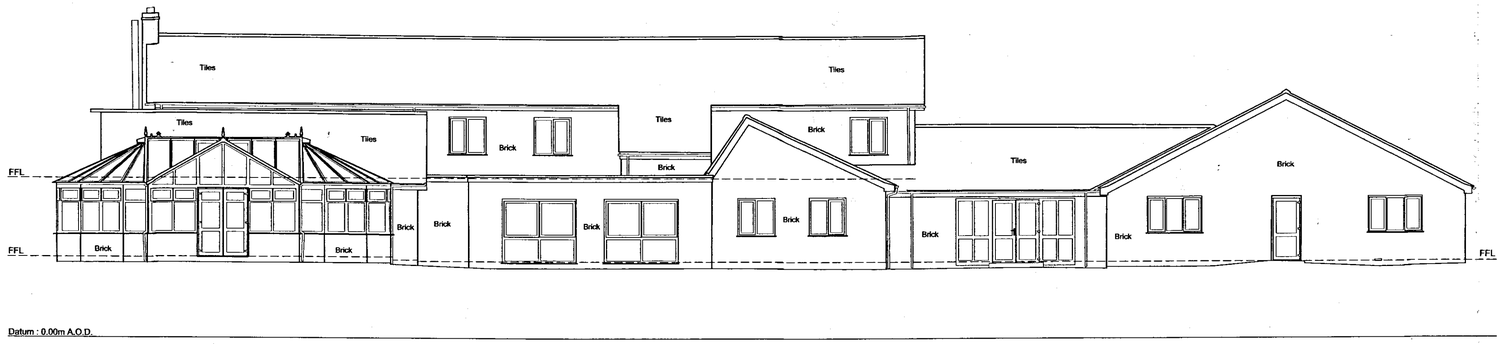



WEST ELEVATION

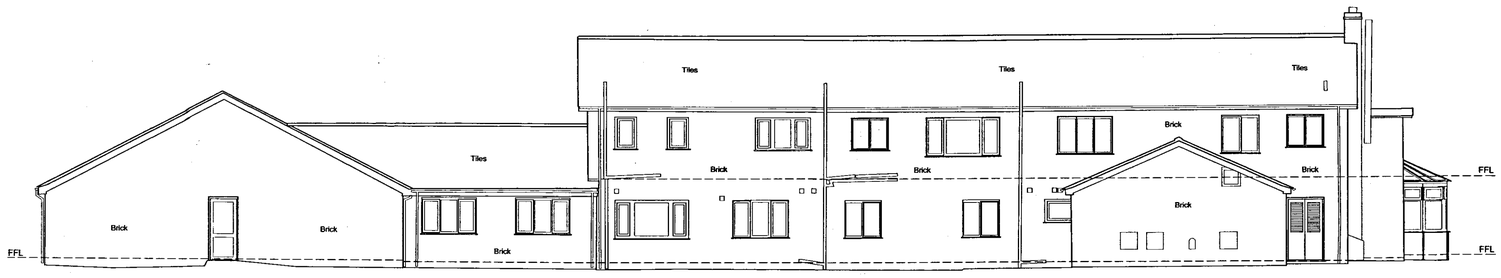

EAST ELEVATION

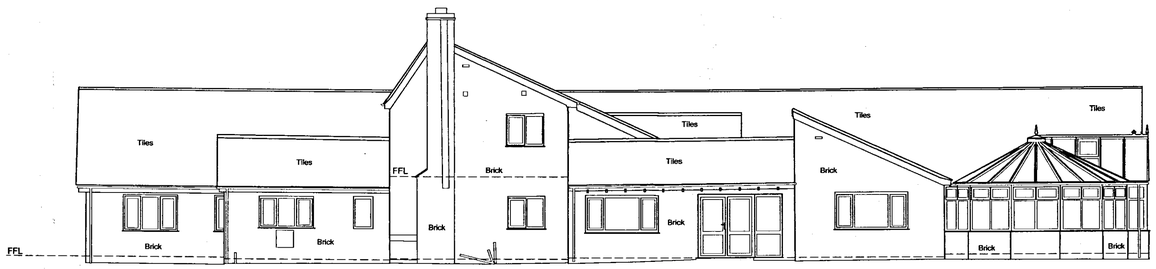

NORTH ELEVATION

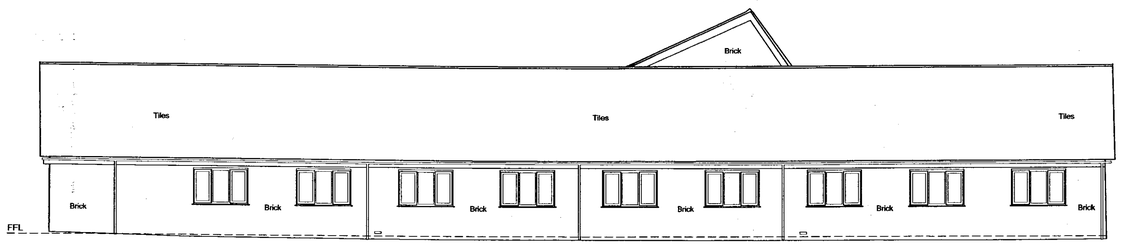

SOUTH ELEVATION

NOTES

1. All levels are shown relative to Ordnance Survey datum, established using GPS.

- Top / Bottom of Bank
- Boundary Line
- Building / Overhead Canopy Line
- Wall
- Solid Surface Feature / Road Edge
- Hard / Soft Surface Change
- Kerb / Dropped Kerb Line
- Drainage Channel
- Fence Line
- Hedge Line
- Tree / Scrub Canopy Line
- O/H Telephone Cable
- O/H Electricity Cables
- Rock Face

• CL= Cover Level
• 10.15 Spot Level
• FFL= Finished Floor Level
• IL= Invert Level

Fenceline Abbreviations

TP	Timber Post	R	Rail	TF	Temporary Fence
MP	Metal Post	P	Paling	CL	Chain Link
CP	Concrete Post	CB	Close Boarded	W	Wire
CI	Corrugated Iron	IR	Iron Railing		

T.PIT 22.55	Trial Pit (with level)	TCB	Telephone Call Box	Box	BT or Electricity Box
BH 26.55	Borehole (with level)	BB	Balisha Beacon	SV	Stop Valve
		GP	Gate Post	WV	Water Valve
	Gate	LC	Lamp Column	G=	Gulley
	Electricity Pylon	MK	Marker Post	CTV	Cable Television
	Survey Station	SP	Sign Post	KO	Kerb Offset
PB	Post Box (Square)	RS	Rood Sign	RWP	Rain Water Pipe
PB	Post Box (Round)	TP	Telephone Post	RE	Rodding Eye
FH	Fire Hydrant	EP	Electricity Post	MH CP	Manhole Catchpit
GAS	Gas Cover	TL	Traffic Light		
WM	Water Meter	ER	Earth Rod Cover	IC	Inspection Cover
SC	Service Cover	EL	Electricity Cover	UTL	Unable to Lift
LB	Litter Bin	BT	British Telecom		Tree

REV	Description	Date	Signed

Revisions

Client : Barry Johnson

Project :
PROPOSED ALTERATIONS,
ASHWOOD NURSING HOME,
SPALDING,
LINCOLNSHIRE.

Title : Elevations

Drawn	Checked	Approved
M.Y.	C.A.G.	
Date: Jul 2007	Scale: 1:100	Sheet: 1 of 1

Drawing No. SL1941/3

Original Size A1

SHDC
Planning & Development
3 1 MAR 2008
Ref: 0405/08

DETERMINED PLAN

SURVEYLINE
GEOMATICS UK Limited
LAND & BUILDING SURVEYORS

1 Lyndon Business Park
Farrier Road
Lincoln
LN6 3RU
Tel: 01522 509400
Fax: 01522 509401
E Mail: mail@surveyline-uk.com
Web: www.surveyline-uk.com