


Sewage Pumping Station
PH
Pavilion
Bowling Green
Level Crossing
Signal Box
El Sub Sta
MP 45
SL
Allot Gdns
BM 4.52m
Drain
Garage
PARKSIDE CRESCENT
PARK ROAD
FAIRVIEW WAY
FAIRFIELD CLOSE
WOOLRAM WYGATE
ST ANNES WAY
ST ANNES CLOSE
SPEYER AVENUE
Nursery
Playing Field
LILBURN DRIVE
JACOBS COURT
TWO PLANK LANE
PARK CLOSE
ARNHEM DRIVE
CATHEDRAL DRIVE
CAVENDISH WAY
BENTINCK CL
LINCOLN WAY
FARTHINGALES
MENDIP CLOSE
CLOVER WAY
Rose Bank
Gas Governor
Spalding Grant Maintained Primary School
MARIETTE WAY
THE HAYFIELDS
RIVERSIDE
CLAUDETTE AVE
BREVEL CL

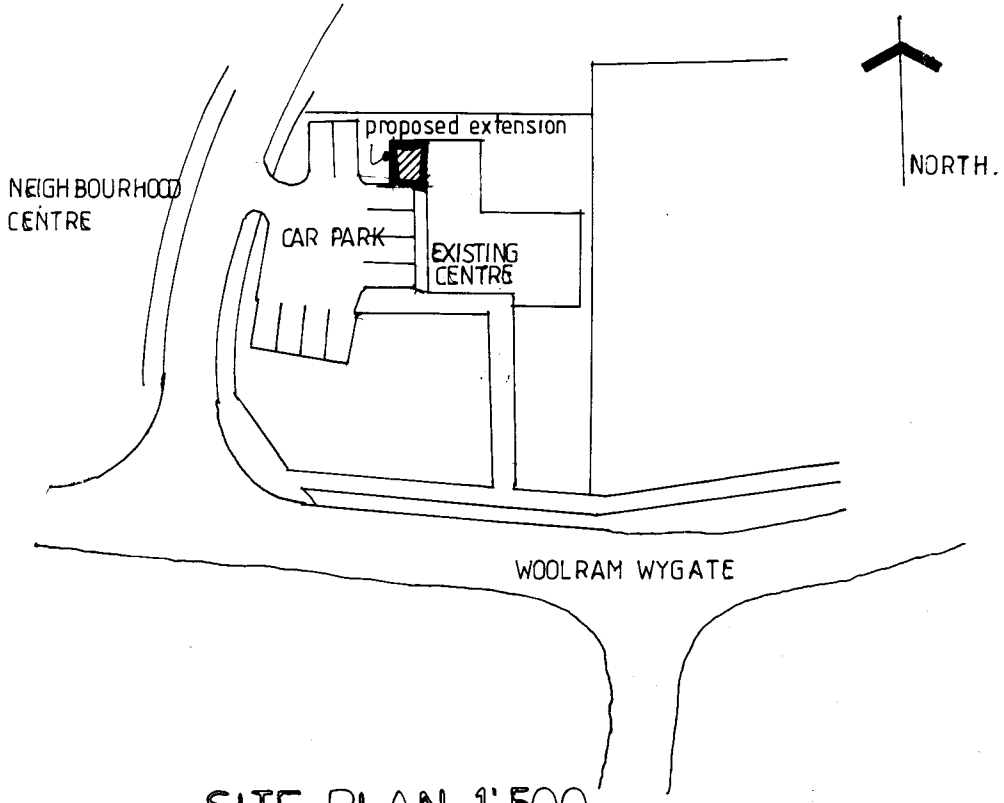

SITE PLAN 1:500

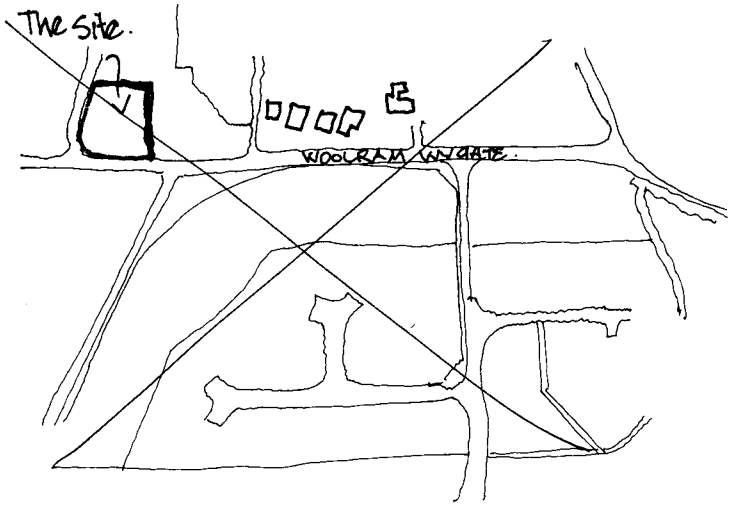


LOCATION PLAN 1:2500.

040801


ST. BARNABAS HOSPICE DAY CARE CENTRE SPALDING

1654/001 2

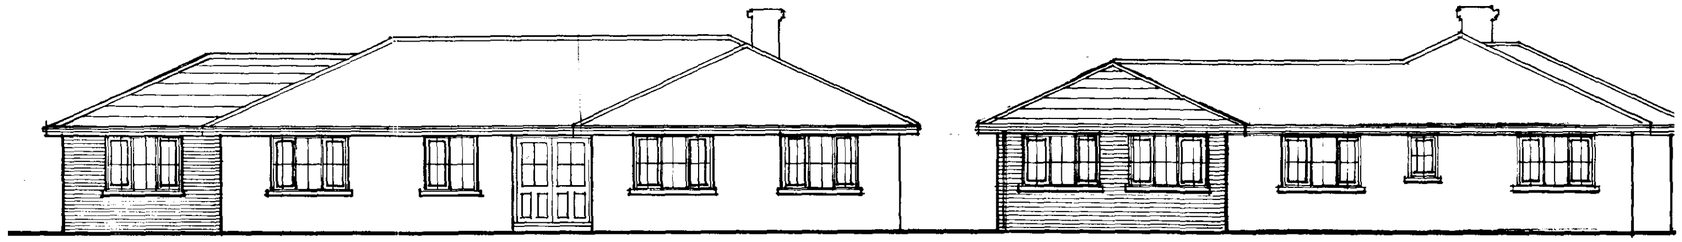


SOUTH ELEVATION

WEST ELEVATION

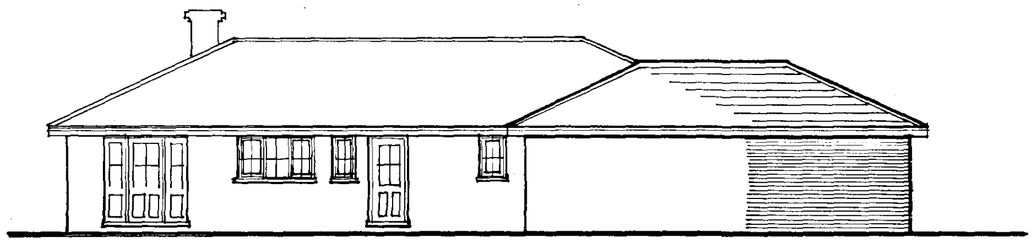

NORTH ELEVATION

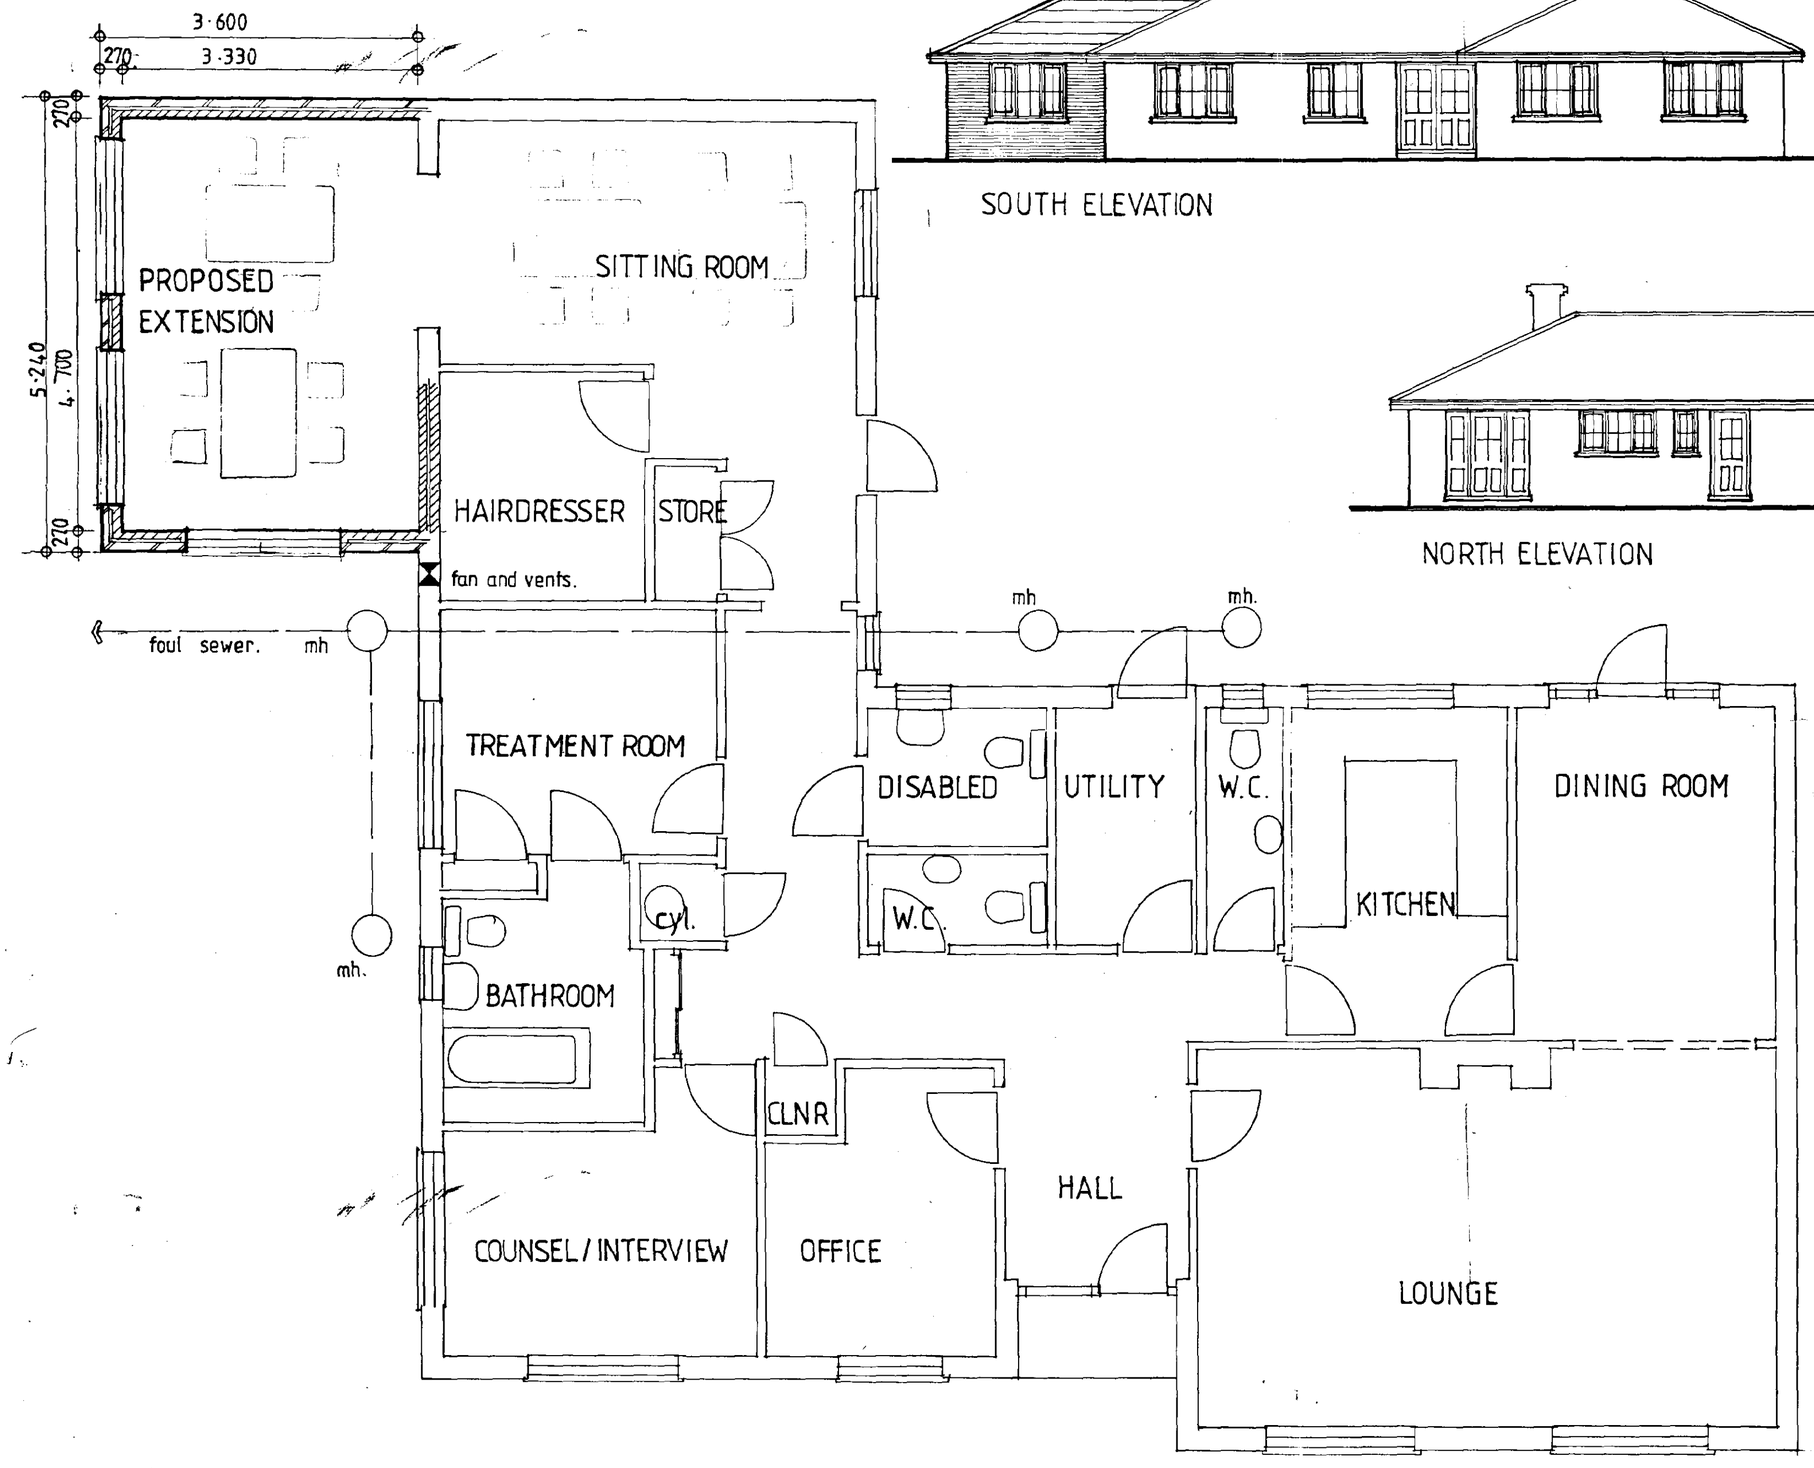

SOUTH HOLLAND DC
HOUSING & PLANNING
- 4 APR 2001
Ref. H/6/0008/01

A. PLANNING DRAWING. 1:4:01.

PRELIMINARY SKETCH

Client
ST. BARNABAS HOSPICE TRUST

Job Title
PROPOSED EXTENSION TO DAY CARE CENTRE SPALDING

DETERMINED
PLAN

Morley Newborn
architectural technicians
16a Portland Street Lincoln LN5 7JX Tel. Lincoln (0522) 542589
Fax. No. (0522) 530652

Date MARCH 2001 | Scale 1:50.

Drawing No. 1654/00/1 | A