
F19

IATIONAL GRID PLANS Scale 1:2500


SHDC
Planning & Development
14 MAY 2010
Ref: 0408-10

NORTH WA




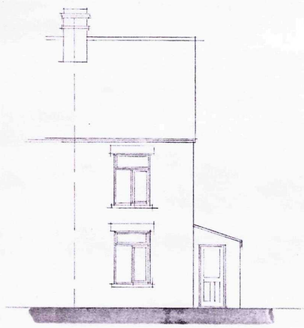


east

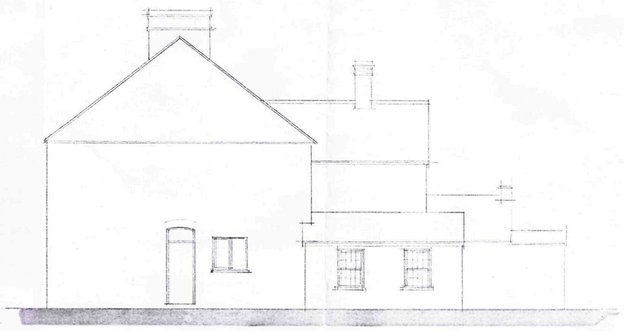


north

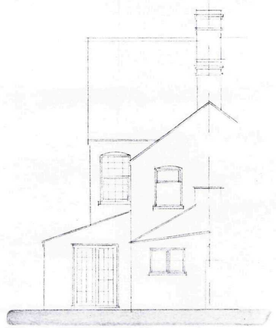


west

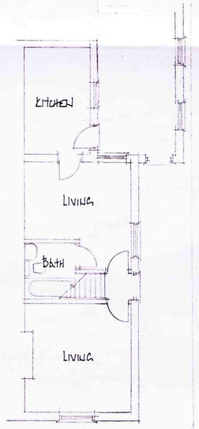

ground
floor plans

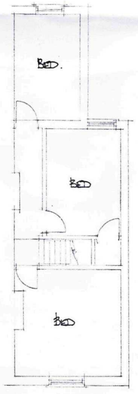

first

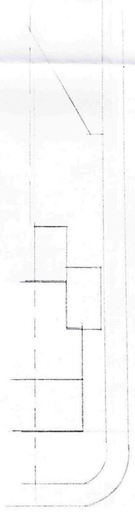

block plan

n

SHDC
Planning & Development
14 MAY 2010
Ref: 0408-10

EAST MIDLANDS
DESIGN ASSOC.

Architectural Consultants

Willow Lodge
Horseshoe Road
Spalding
Lincs
PE11 3JA

Tel/fax :- 01775 767368
Email :- willowlodge@talktalk.net
Mobile 'phone :- 07710815044

Client
MR M LACEY


Project
104 PARK ROAD
SPALDING.
LINCS
PE11 1QY

Drawing
PLANS, ELEVATIONS
& BLOCK PLAN


Scale 1:100 & 1:250

Date APRIL 09 Drawn AL

Dwg No. 08/19/01 Rev

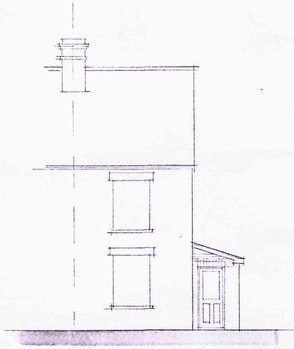


east

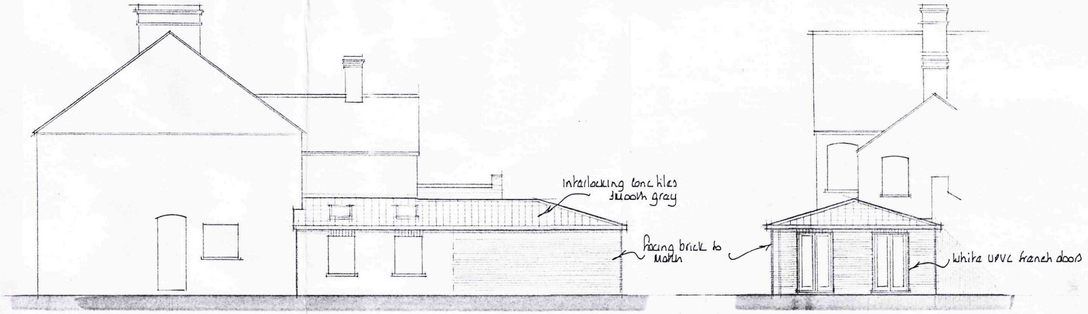


north


west

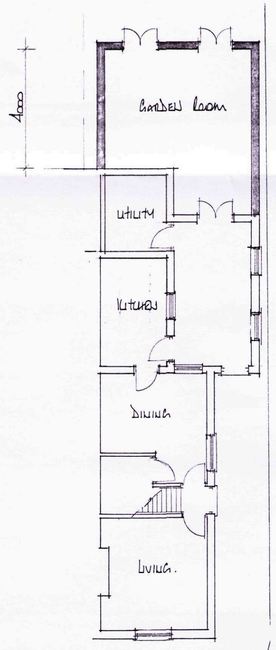

ground floor

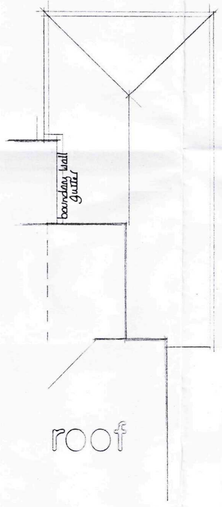

roof

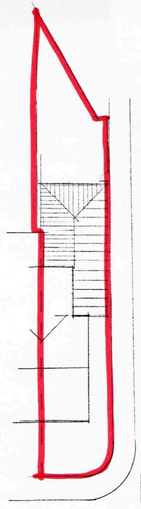

block plan

n

SHDC
Planning & Development
14 MAY 2010
Ref: 0408-10

EAST MIDLANDS
DESIGN ASSOC.

Architectural Consultants

Willow Lodge
Horseshoe Road
Spalding
Lincs
PE11 3JA

Tel/fax :- 01775 767948
Email :- willowlodge@talktalk.net
Mobile phone :- 07931 021044

Client
Mr. M Lacey

Project
Proposed Garden Room Extension at
104 Pode Road
Moulton Lincs
PE11 1DY

Drawing
Plans & Elevations
as Proposed

Scale 1:100 & 1:250

Date March 10 Drawn ML

Dwg No. Rev

08/19/02