

READ IN CONJUNCTION WITH DRAINAGE AND WALL SETTING OUT DRAWINGS.

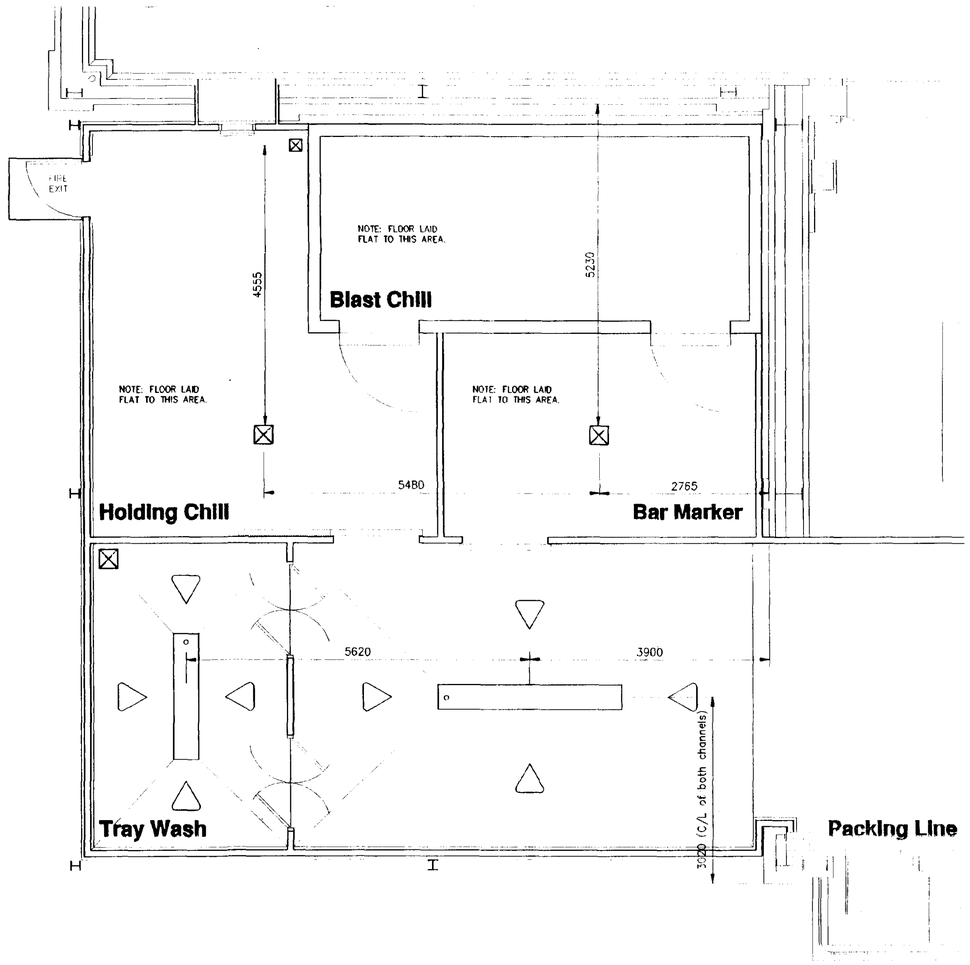

AREA ONE DRAINAGE SETTING OUT

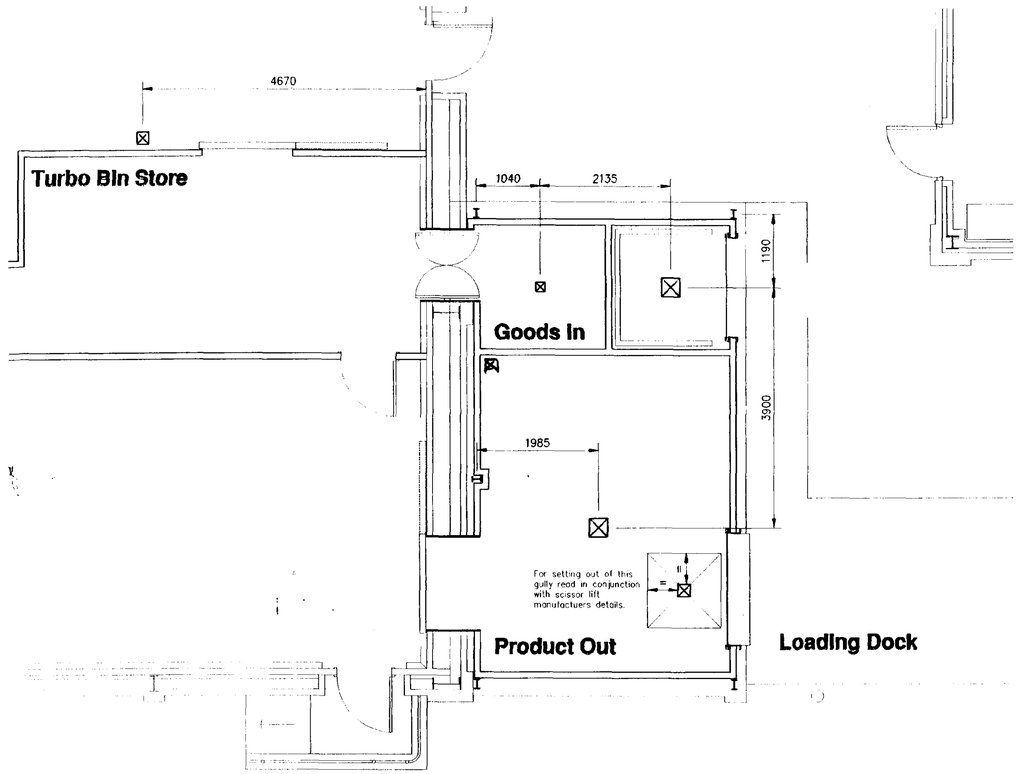

AREA TWO DRAINAGE SETTING OUT

NO DIMENSIONS TO BE SCALED FROM THIS DRAWING, ALL DIMENSIONS TO BE CHECKED ON SITE. ANY DISCREPANCIES WITH THE DRAWINGS TO BE REPORTED AND CLARIFIED PRIOR TO COMMENCING WORKS ON SITE, IF IN DOUBT - ASK. THIS DRAWING IS COPYRIGHT.

Notes:
All new gullies are to be stainless steel, with heavy duty staniless steel removable covers.

Gullies which are set against walls or plinths are to be a minimum of 100mm away to edge of cover unless otherwise agreed with CAL.

All new channels and gullies from ACO FULBORA ranges. Channels to ahve S.S 'Smoothline' gratings.

Channels to fall to 1:100.

DETERMINED PLAN
SOUTH HOLLAND DC HOUSING & PLANNING
22 APR 1999
Ref: 0408/99

CORPORATE ARCHITECTURE Ltd

CLIENT
Geest Uk
West Marsh Road
Spalding
Lincs.


TITLE
Project Tartare
Project No 1537
Construction Drawings

Proposed Extension & Alterations
Drainage Setting out


DATE 17.03.99
SCALE 1:50
DRAWING NO. 016
ISSUE NO.

CORPORATE ARCHITECTURE LIMITED
CHARTERED ARCHITECTS
Tel: 0116 255 2323 Fax: 0116 254 6278


DIMENSIONS TO BE TAKEN FROM THIS DRAWING. ALL DIMENSIONS TO BE CHECKED ON SITE. ANY DISCREPANCIES WITH THE DRAWINGS TO BE REPORTED AND CLARIFIED PRIOR TO COMMENCING WORKS ON SITE, IF IN DOUBT – ASK. THIS DRAWING IS COPYRIGHT.

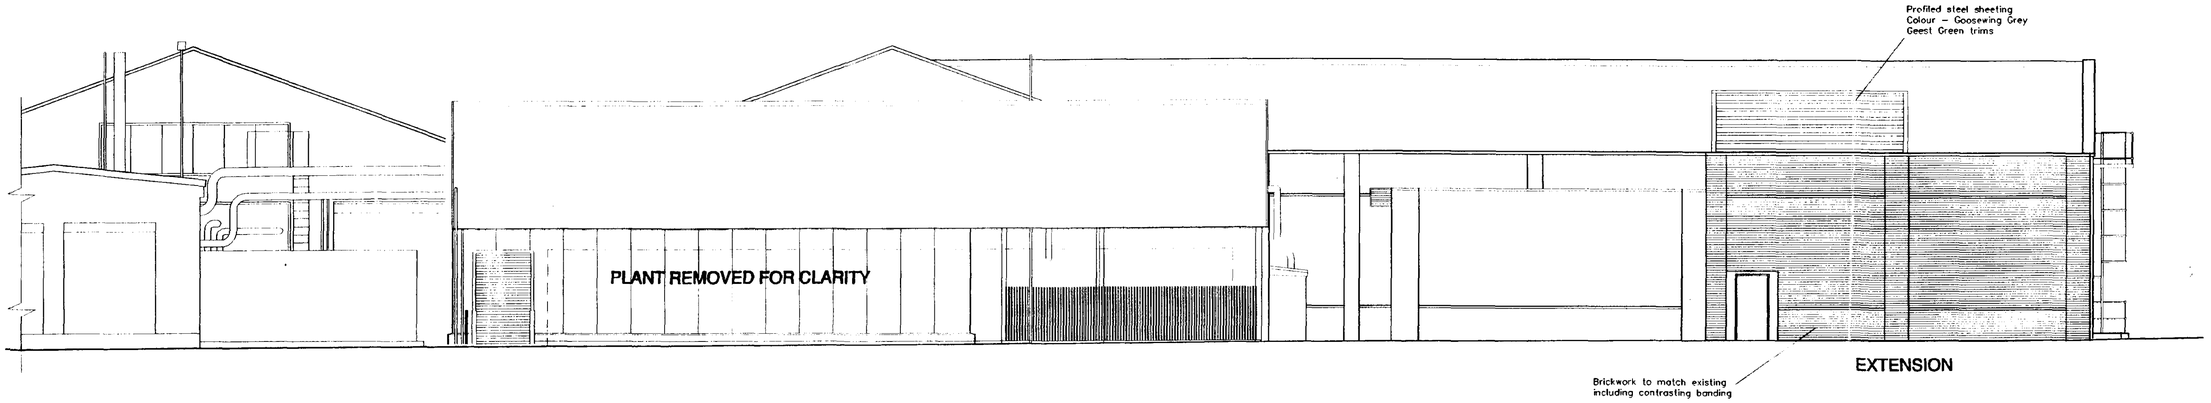

South-West Elevation.

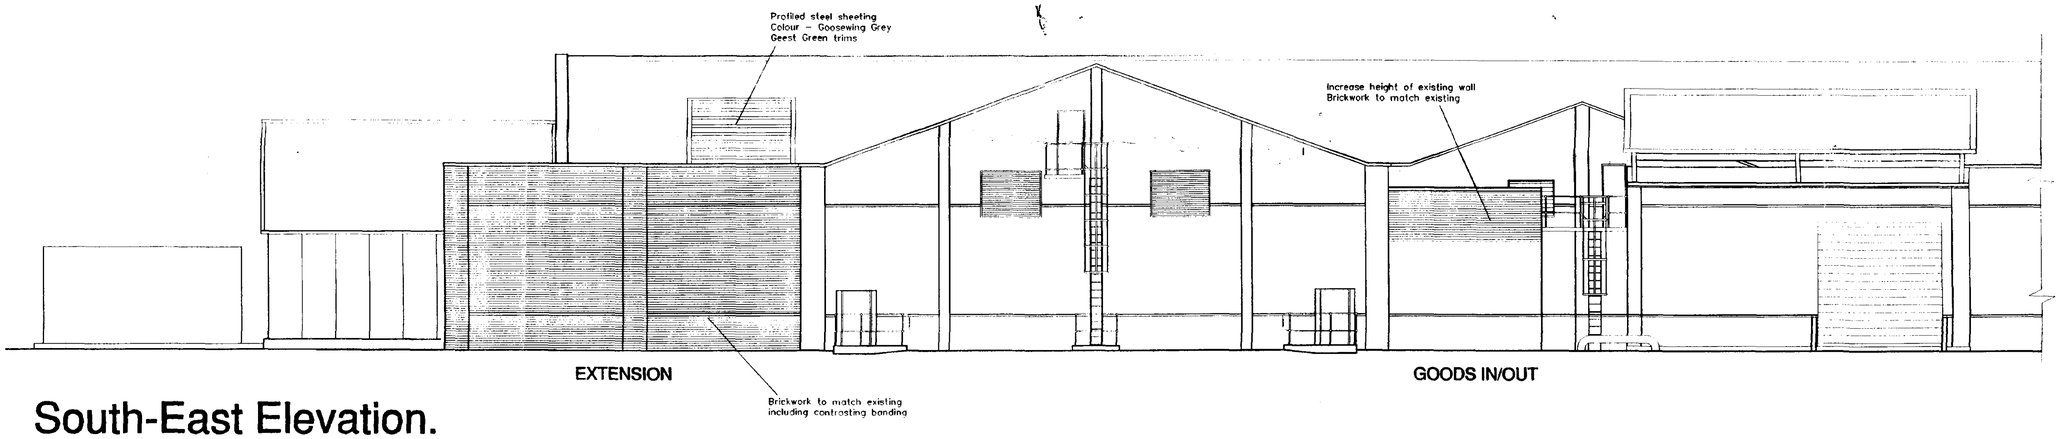


South-East Elevation.

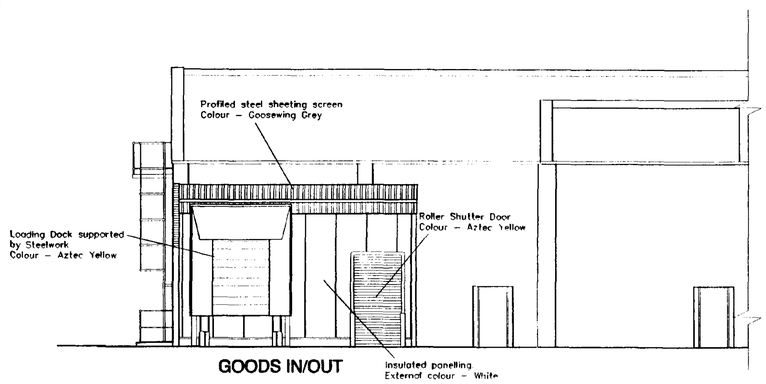

East Elevation.

CIP AND PLANT ROOM REMOVED FOR CLARITY

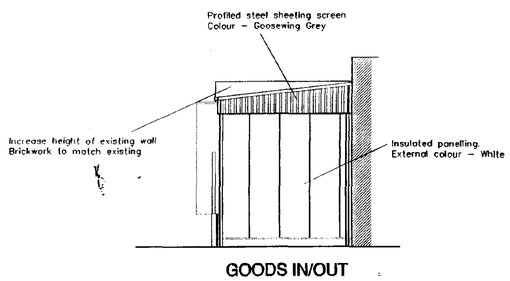

Hidden Elevation

SIDE ELEVATION TO GOODS IN

SOUTH HOLLAND DC
HOUSING & PLANNING
21 JUN 1999
Ref: 0408/99

AMENDED PLAN
Ref.

DETERMINED PLAN

Rev.	Description
C	Hidden elevation added.
Date	
18.06.99	

CORPORATE a Ltd ARCHITECTURE


CLIENT
Geest Plc
West Marsh Road
Spalding
Lincs.

TITLE
Project Torture
Project No 1537
Proposed Elevations

DATE 11.7.99 | SCALE 1:100
DRAWING NO. 003 | ISSUE NO. C

CORPORATE ARCHITECTURE LIMITED
CHARTERED ARCHITECTS
St Georges House, St Georges Way, Leicester LE1 1SH
Tel: 0116 255 2323 Fax: 0116 254 5278

NO DIMENSIONS TO BE SCALED FROM THIS DRAWING, ALL DIMENSIONS TO BE CHECKED ON SITE. ANY DISCREPANCIES WITH THE DRAWINGS TO BE REPORTED AND CLARIFIED PRIOR TO COMMENCING WORKS ON SITE, IF IN DOUBT – ASK. THIS DRAWING IS COPYRIGHT.

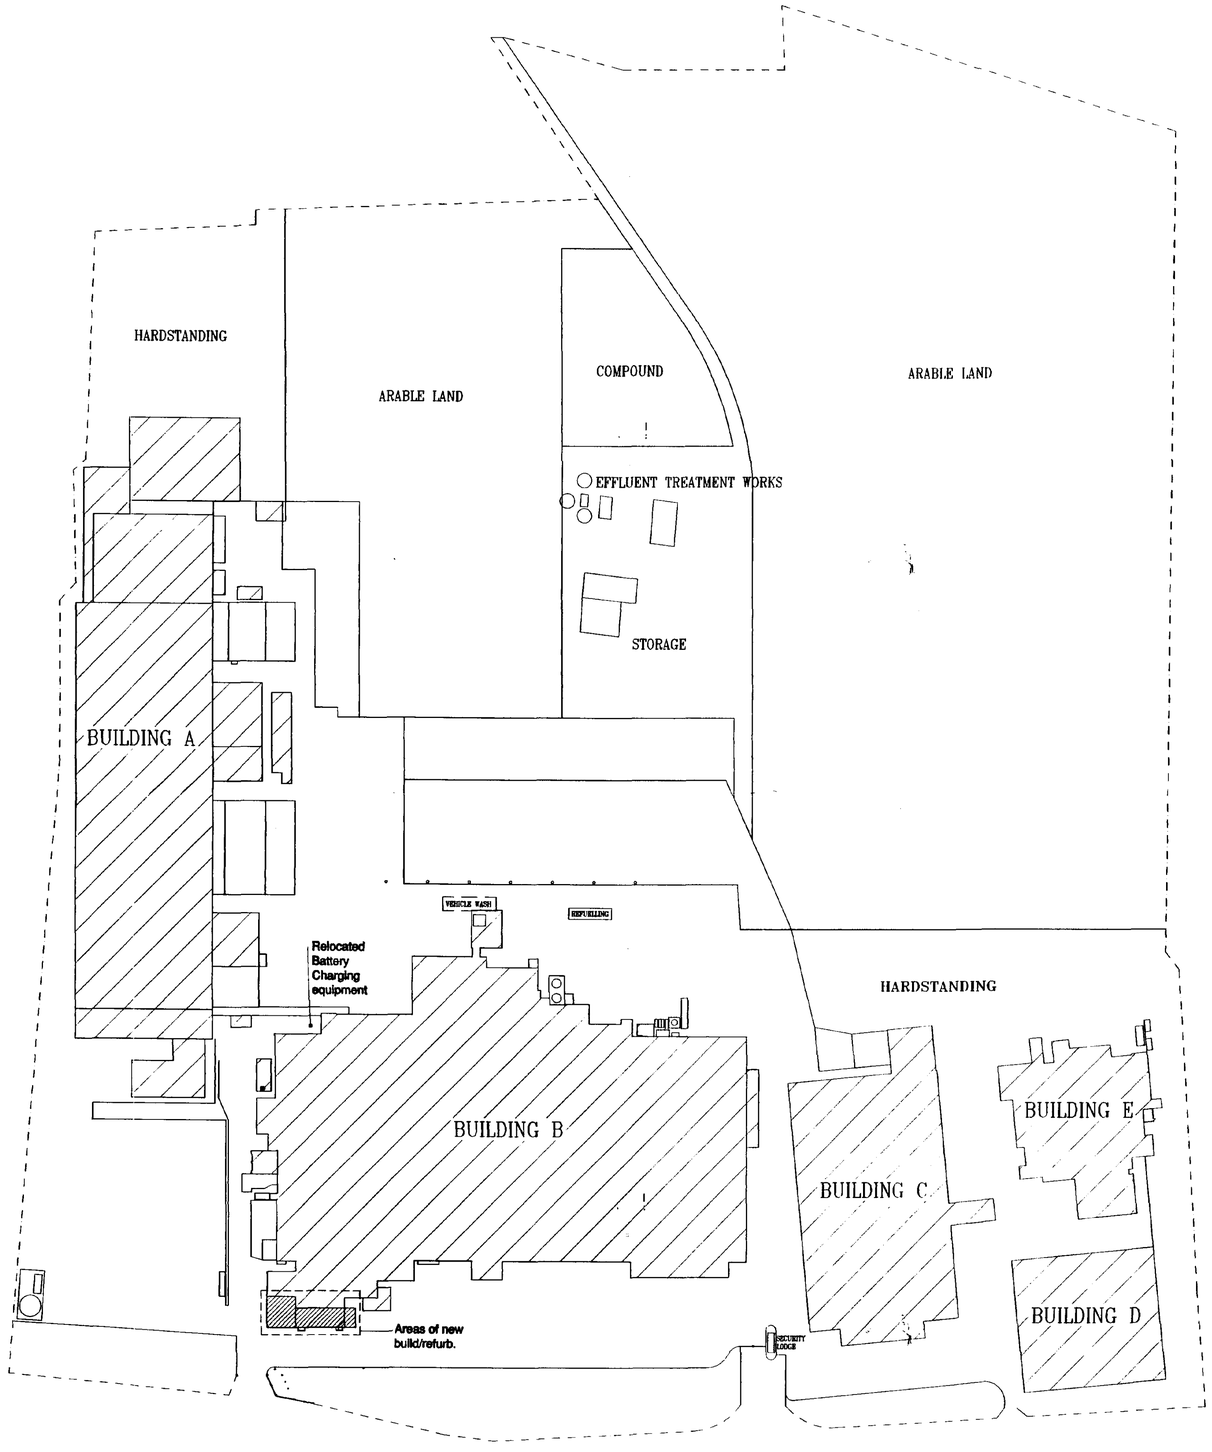

Rev.	Description
A	Relocated battery charging area indicated
Date 22.04.99	

Checked by: | Date checked:

CORPORATE a Ltd ARCHITECTURE

CLIENT

Geest UK
West Marsh Road
Spalding
Lincs.

TITLE

Project Tartare
Project No 1537

Site Plan

SOUTH HOLLAND DC HOUSING & PLANNING 22 APR 1999 Ref: 0408/99

DETERMINED PLAN


DATE 17.03.99 | SCALE 1:1250

DRAWING NO. 005 | ISSUE NO. A

CORPORATE ARCHITECTURE LIMITED
CHARTERED ARCHITECTS
St Georges House, St Georges Way, Leicester LE1 1SH
Tel: 0116 255 2323 Fax: 0116 254 6278

THIS DRAWING HAS BEEN CREATED IN AutoCAD – IF IN DOUBT ASK.

NO DIMENSIONS TO BE SCALED FROM THIS DRAWING, ALL DIMENSIONS TO BE CHECKED ON SITE. ANY DISCREPANCIES WITH THE DRAWINGS TO BE REPORTED AND CLARIFIED PRIOR TO COMMENCING WORKS ON SITE, IF IN DOUBT - ASK.
THIS DRAWING IS COPYRIGHT

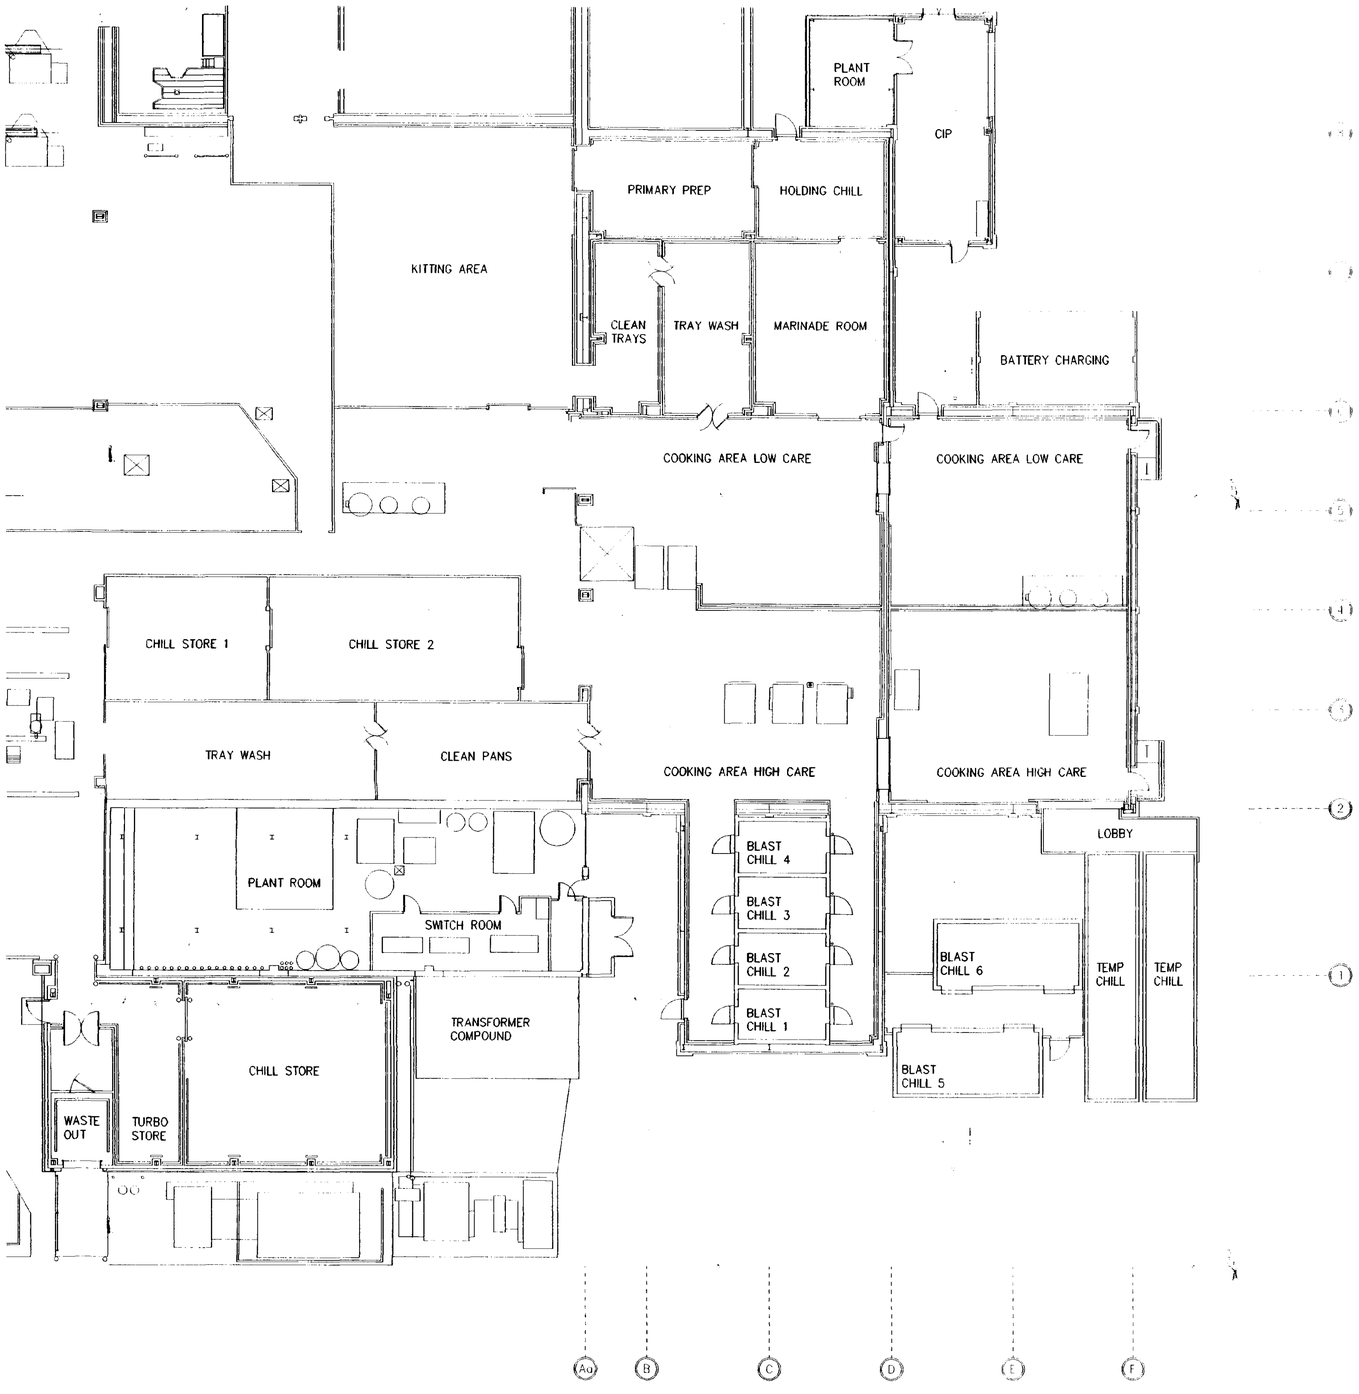

SOUTH HOLLAND DC
HOUSING & PLANNING
22 APR 1999
Ref: 0408/99

DETERMINED
PLAN

EXISTING FLOOR PLAN

CORPORATE a Ltd ARCHITECTURE

CLIENT
Gerst UK
West Marsh Road
Spalding
Lincs

TITLE
Project Torture
Project No 1537
Existing Floor Plan

DATE 14.1.98
SCALE 1:100
DRAWING NO. 001
ISSUE NO.

CORPORATE ARCHITECTURE LIMITED
CHARTERED ARCHITECTS
St George House, St George Ave, Peterborough PE1 1XH
tel: 0116 255 2323 fax: 0116 254 6278

THIS DRAWING HAS BEEN CREATED IN GOOD FAITH - IF IN DOUBT ASK