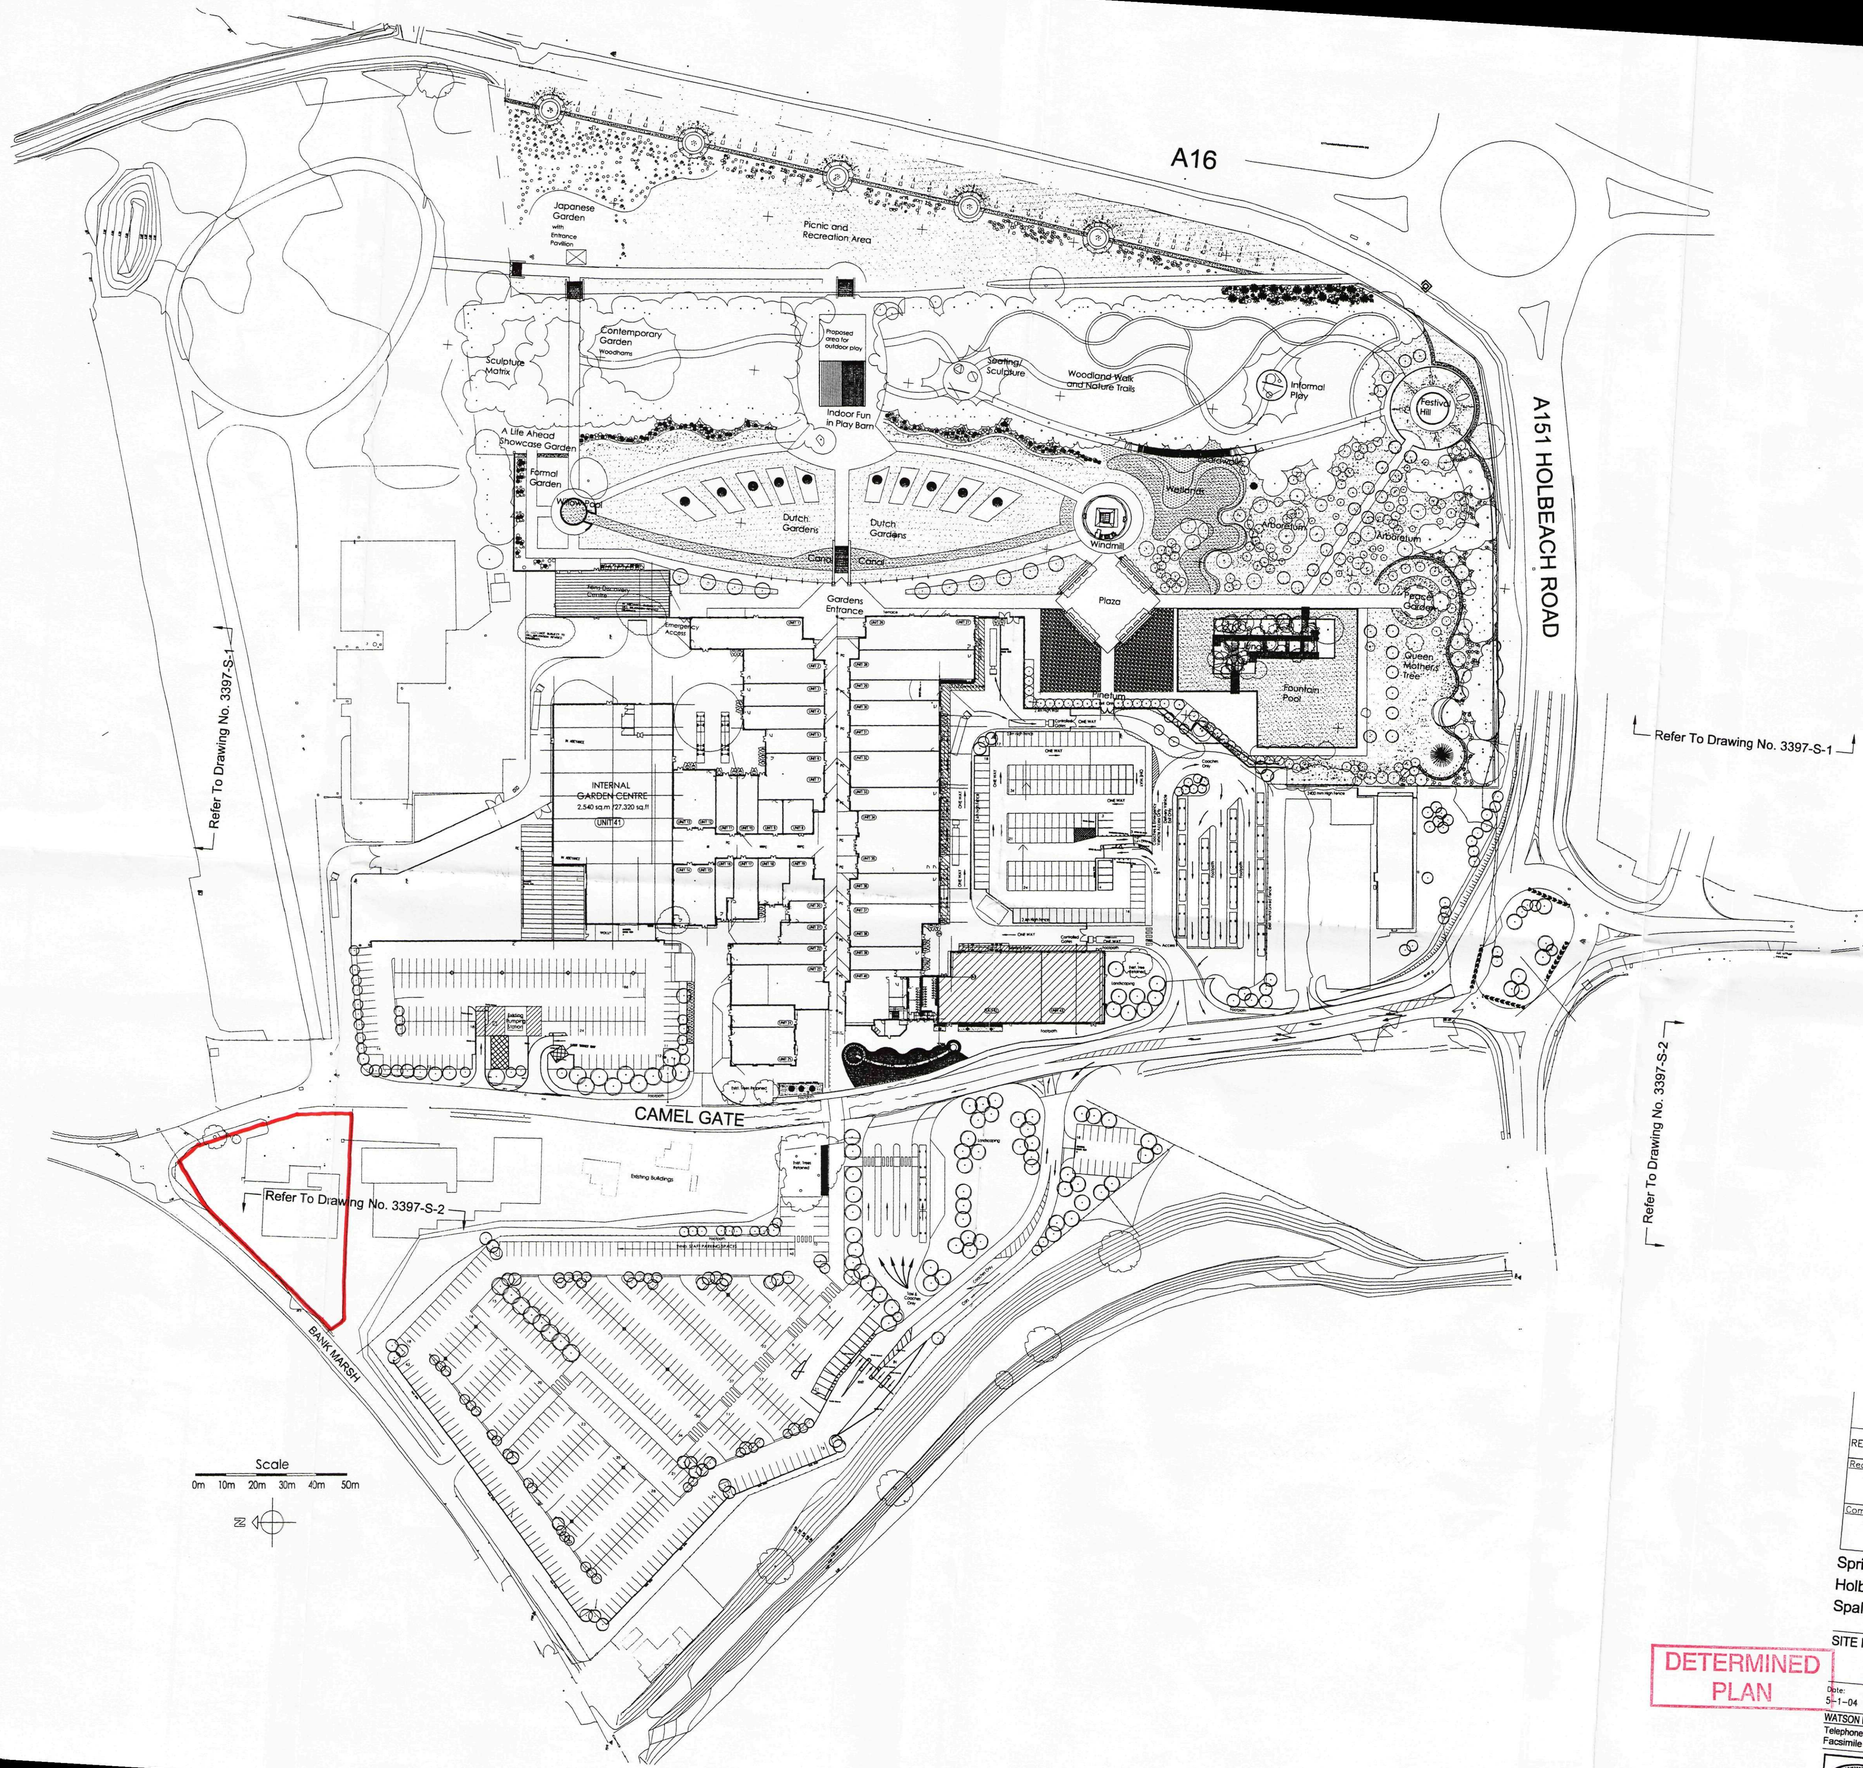


SHDC
Planning & Development
26 MAR 2004
Ref: 410/04

DETERMINED PLAN

REV.	DATE	DESCRIPTION	Revised By:	Checked By:

Received: | Action: | Comments:

Interserve Building

Springfields Outlet Shopping & Festival Gardens
Holbeach Road / Camel Gate
Spalding, Lincolnshire

SITE PLAN JANUARY 2004

Date:	Scale:	Drawn:	Drawing No.
5-1-04	1:1000	SB	3729-1-EX-644
		Checked:	

WATSON BATTY ARCHITECTS LTD
1-3 TOWN GATE, GUISELEY, LEEDS LS20 8JB
Telephone 01943 876665
Facsimile 01943 882300
Email enquiries@watsonbatty.com
Web www.watsonbatty.com

ISO 9001:2000

WATSON BATTY