

THE PURPOSE OF THIS PRELIMINARY DESIGN IS TO PROVIDE INFORMATION FOR FURTHER TECHNICAL AND OPERATIONAL EVALUATION. THIS DOCUMENT SHOULD NOT AT ALL BE CONSIDERED AS AN INSTRUCTION FOR CONSTRUCTION PURPOSES.

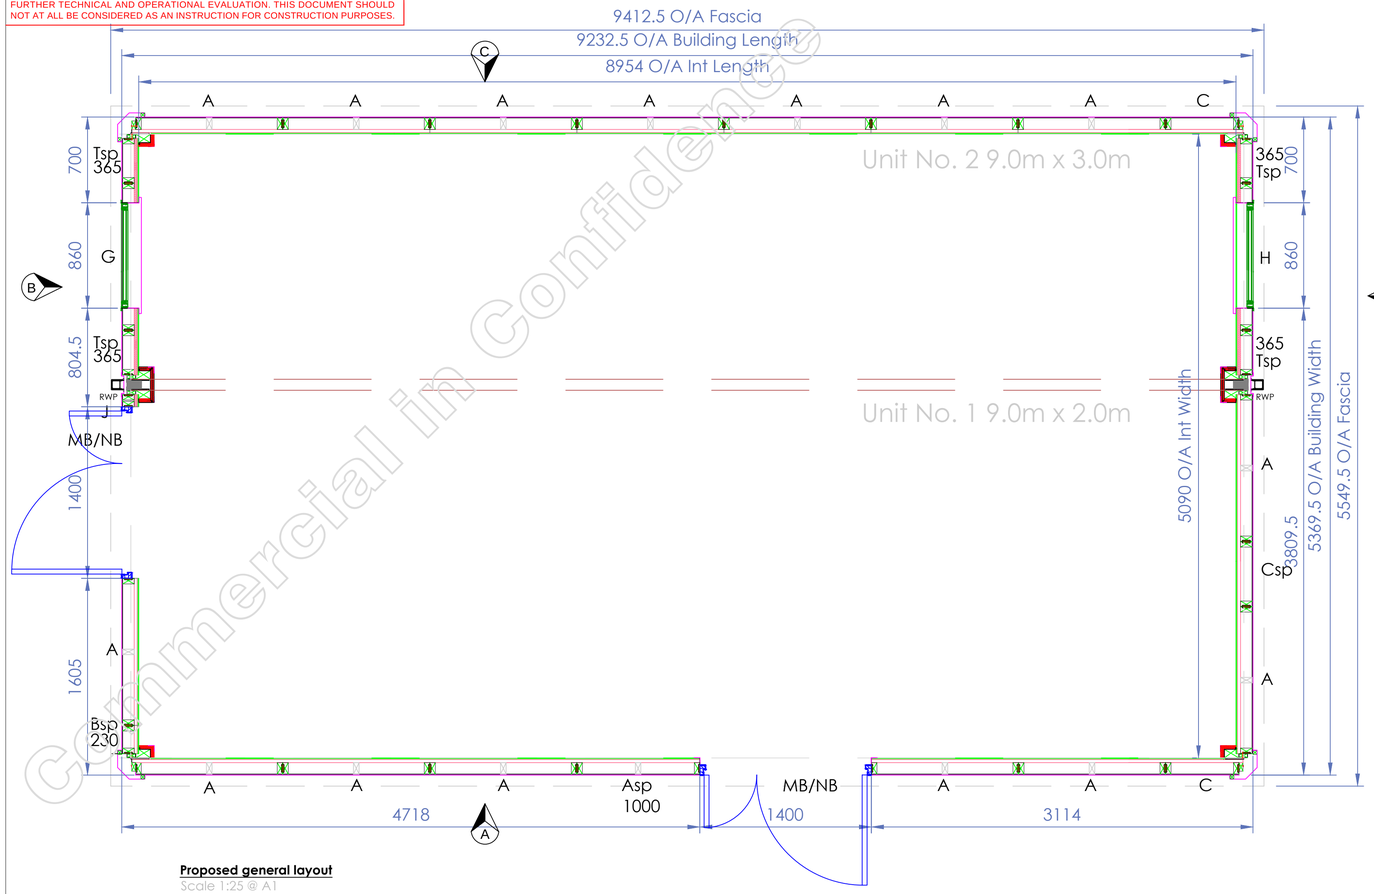


Proposed general layout
Scale 1:25 @ A1

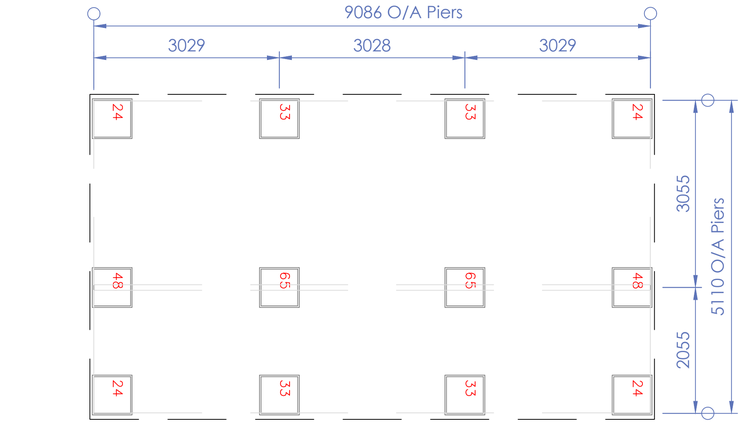

Foundation layout
Scale 1:50 @ A1

Foundation details
Scale 1:25 @ A1

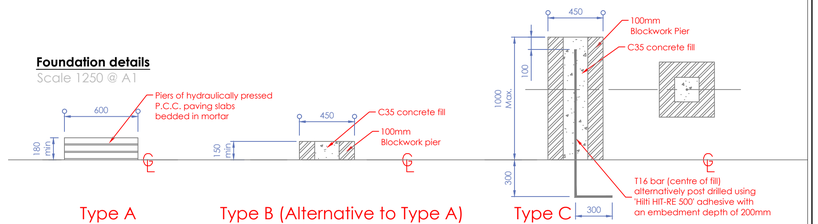


Type A
Note - Max height permissable with paving slabs is 480mm

Type B (Alternative to Type A)
Note - Max height permissable with this detail is 480mm

Type C
Note - For piers over 480mm high and up to 1000mm max. (Sloping sites)

Door & window details
Scale 1:25 @ A1

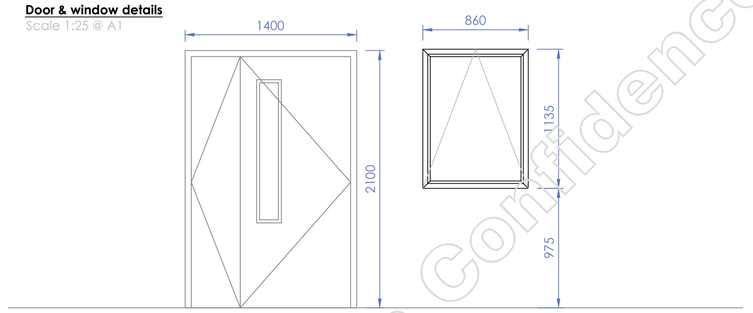

1 No. Ea handing required as shown


Britannia Metador defender steel doorset c/w cloaking frame, vision panels & closer.
Kickplates fitted internally
Lever handles with internal thumbturn

Powdercoat finish to be Wedgewood Blue BS: 18.C.37


2 No. required as shown

Double glazed aluminium units with full height top hung opening vents, black lockable handles, stainless steel friction hinges and trickle vents.
Glazing top be 4mm float low E inner / 16mm argon cavity / 4mm float outer.

Powdercoat finish to be Wedgewood Blue BS: 18.C.37

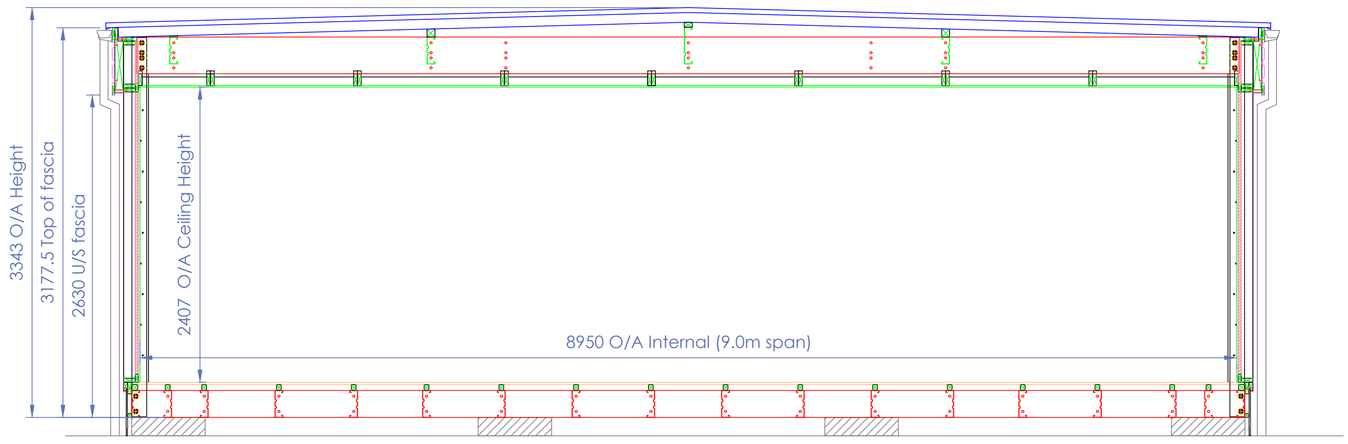

Proposed cross section
Scale 1:25 @ A1

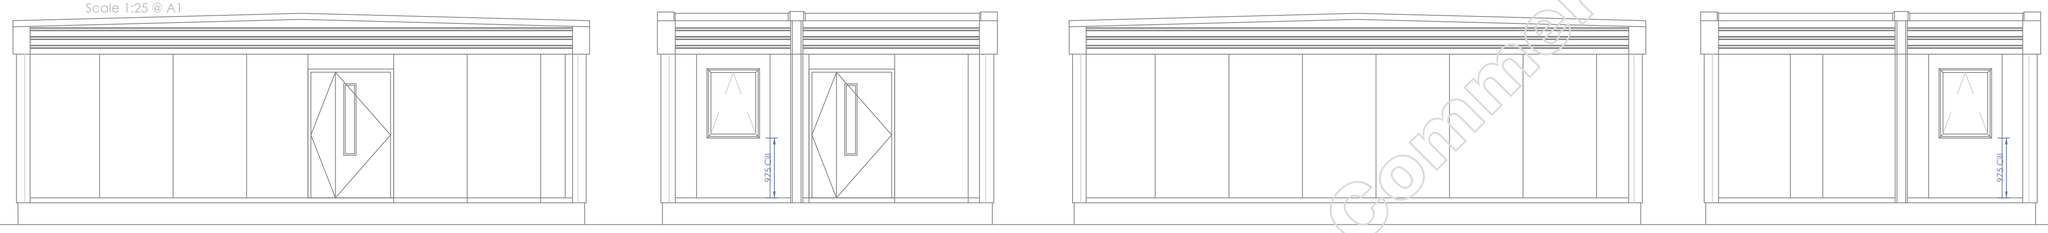

A-Proposed front elevation
Scale 1:50 @ A1

B-Proposed side elevation
Scale 1:50 @ A1

C-Proposed rear elevation
Scale 1:50 @ A1

D-Proposed side elevation
Scale 1:50 @ A1

NOTES A1 SHEET SIZE

REV	DATE	DESCRIPTION	DR'N	CH'D
01		REVISION REVISED UNIT DIMS & DOOR	CG	AG
00		FIRST ISSUE		

CLIENT	ST. PAUL'S CP SCHOOL & NURSERY
PROJECT	KPO/192500
TITLE	CONSTRUCTION SHEET,ELEVATIONS, FOUNDATION LAYOUT,CROSS SECTION AND DETAILS
STATUS	DETAIL DESIGN
ORIGINATOR	EL
DRAWN BY	CG
APPROVED BY	
SCALE (ON A1)	AS SHOWN
CREATED ON	18.02.2015
DRAWING N°	KP14383-CO
REVISION	01

PKL Group (UK) Ltd
Malvern View Business Park
Stella Way
Bishops Cleeve
Cheltenham
Gloucestershire GL52 7DQ
United Kingdom
Tel: +44 (0) 1242 663000
Fax: +44 (0) 1242 677819
postbox@pkl.co.uk
www.pkl.co.uk

© PKL Group (UK) Ltd
This document and all information herein is confidential and the intellectual property of PKL Group (UK) Ltd. It is disclosed in confidence on terms that it will not be disclosed to any third party, used, sold, loaned,licensed, or reproduced in whole or in any part in any manner or form for manufacturing, tendering or for any other purpose without the written permission of PKL Group (UK) Ltd. The copyright is retained by PKL Group (UK) Ltd. © PKL Group (UK) Ltd

n:\resources\designissued\foodservice\2014\kp14383 - st. paul's cp school & nursery\01 - drawings\kp14383-2.dwg

06/05/2015 10:16:37

Commercial in Confidence