
THE PURPOSE OF THIS PRELIMINARY DESIGN IS TO PROVIDE INFORMATION FOR FURTHER TECHNICAL AND OPERATIONAL EVALUATION. THIS DOCUMENT SHOULD NOT AT ALL BE CONSIDERED AS AN INSTRUCTION FOR CONSTRUCTION PURPOSES.

Commercial in Confidence

N


Site Plan Existing
Scale:1:1250

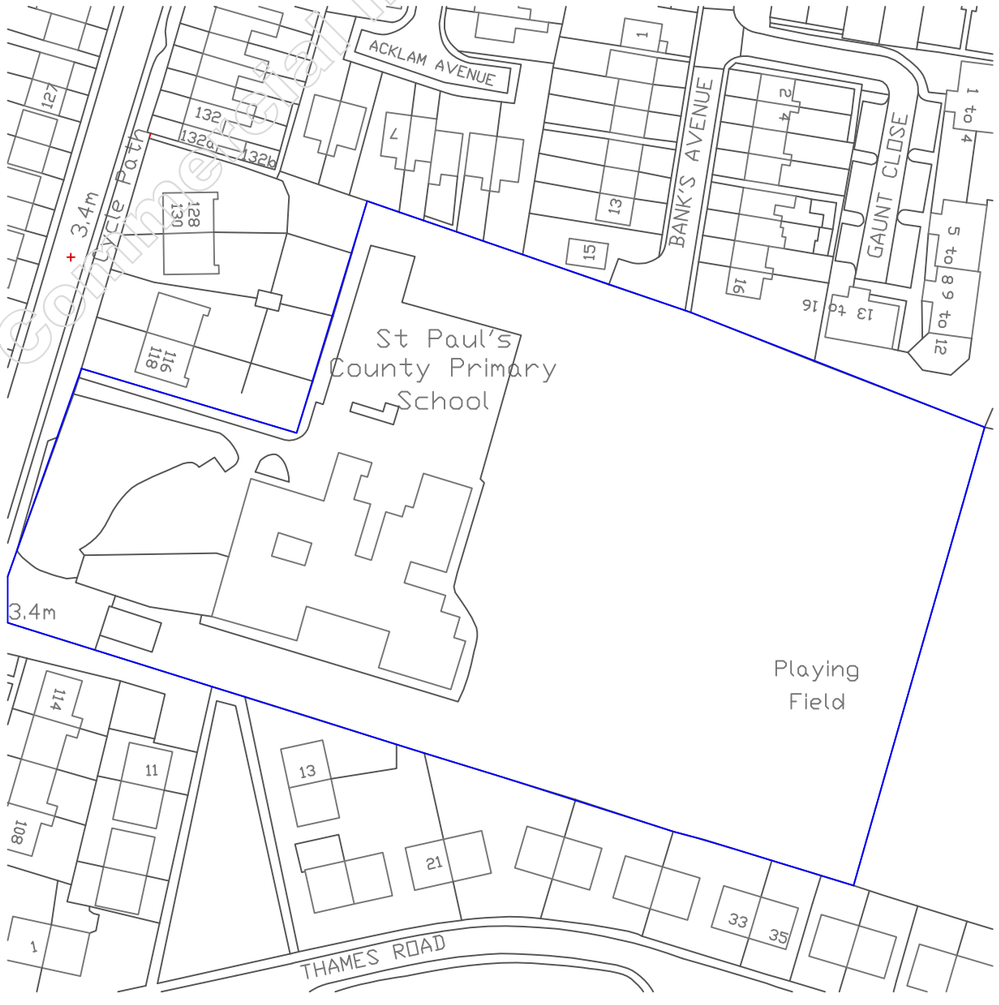

10 0 10 20 30 40 50
Metres

N

Site Plan Proposed
Scale:1:1250

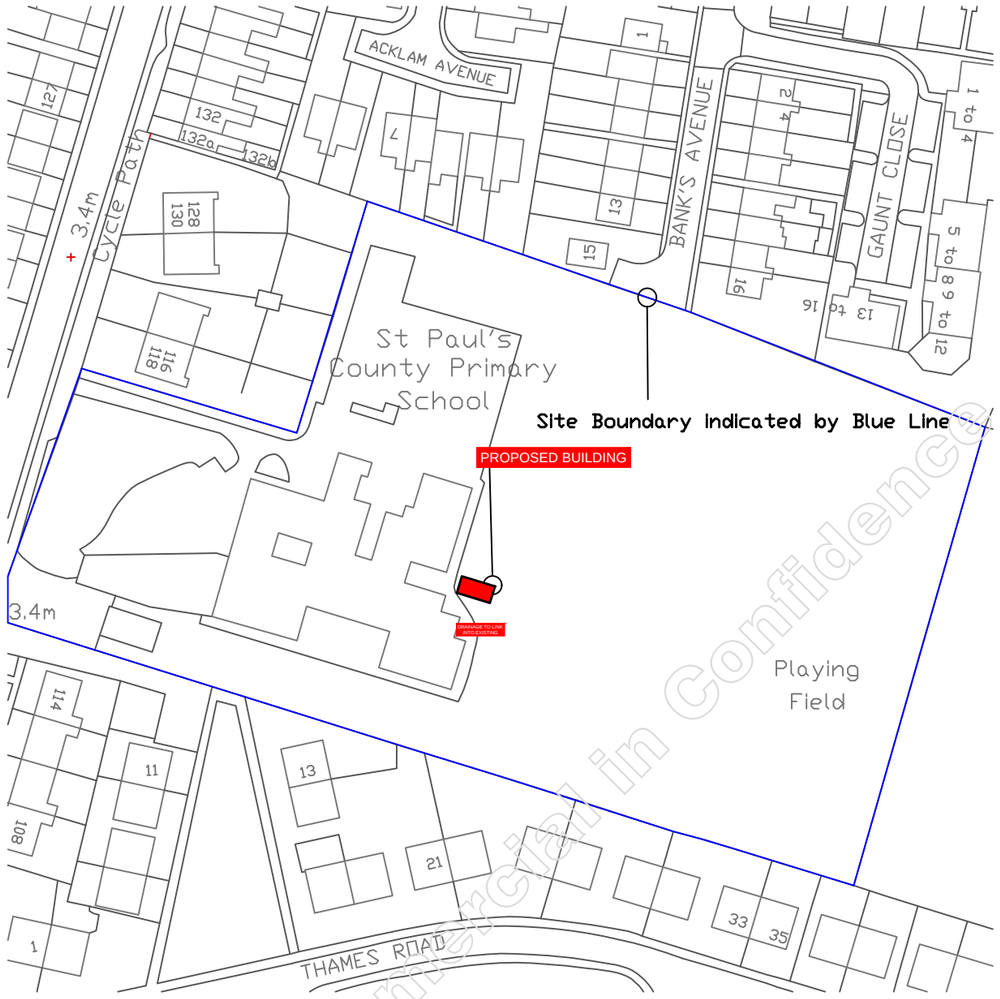

10 0 10 20 30 40 50
Metres

Commercial in Confidence

NOTES A3 SHEET SIZE

DRAINAGE:
All Foul drainage will be connected to St Pauls existing drainage.
Surface water connection to take rainwater that runs off hard areas in this case the roof.into existing St Paul's School guttering.

Roofs generally in profiled metal and not visible behind fascia.
Down piping complimentary colour to adjacent areas alike the external render.

REV	DATE	DESCRIPTION	DR'N	CH'D
00		FIRST ISSUE		

CLIENT	ST. PAUL'S CP SCHOOL & NURSERY
PROJECT	KPO/192500
TITLE	SITE PLAN EXISTING & SITE PLAN PROPOSED
STATUS	DESIGN DEVELOPMENT

ORIGINATOR	AG	SCALE (ON A3)	1:1250
DRAWN BY	AS	CREATED ON	18.02.2015
APPROVED BY	AG		

KP14383-EP-SP — DRAWING N°
00 — REVISION

PKL Group (UK) Ltd
Malvern View Business Park
Stella Way
Bishops Cleeve
Cheltenham
Gloucestershire GL52 7DQ
United Kingdom
Tel: +44 (0) 1242 663000
Fax: +44 (0) 1242 677819
postbox@pkl.co.uk
www.pkl.co.uk

© 2011 PKL Group (UK) Ltd
This document and all information herein is confidential and the intellectual property of PKL Group (UK) Ltd. It is disclosed in confidence on terms that it will not be disclosed to any third party, used, sold, loaned,licensed, or reproduced in whole or in any part in any manner or form for manufacturing, tendering or for any other purpose without the written permission of PKL Group (UK) Ltd. The copyright is retained by PKL Group (UK) Ltd. © 2011 PKL Group (UK) Ltd

h:\resources\design\issued\foodservice\2014\kp14383 - st. paul's cp school & nursery\01 - drawings\kp14383-2.dwg

06/05/2015 10:07:55