N

0 30m 50m

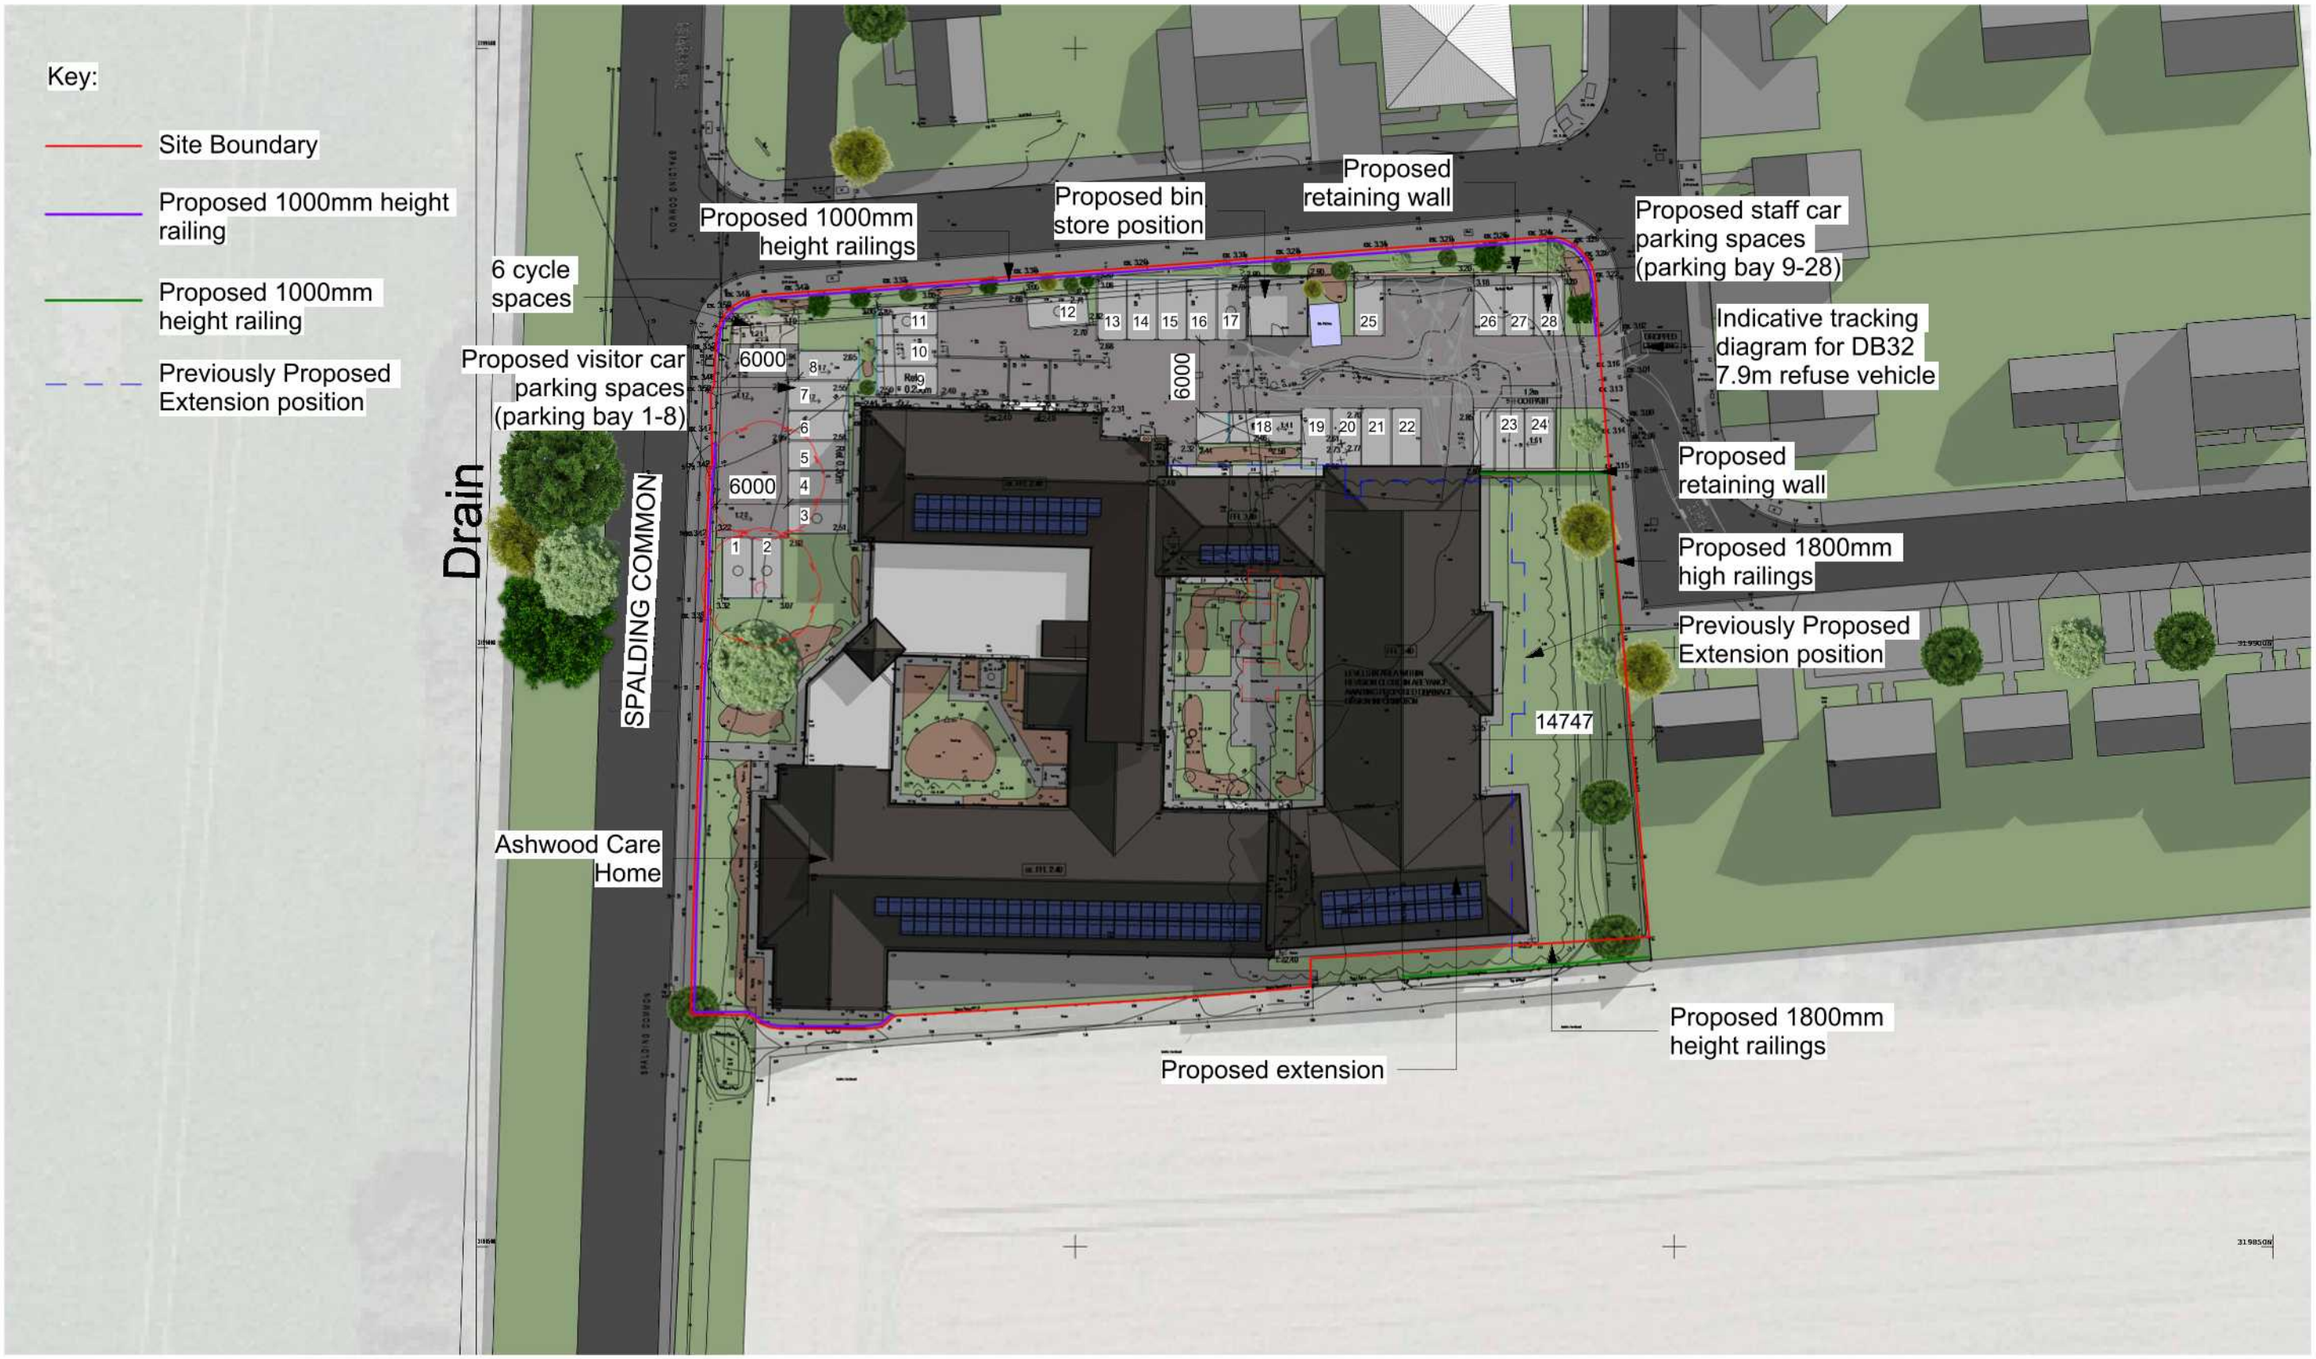

(10) 002

Proposed Site Plan

1 : 500

Date	Rev	Comment
08.07.2025	4A	Railing boundary amended

Client: Country Court Care Group

Project Title: Proposed Extension at Ashwood Care Home
43 Spalding Common Spalding, PE11 3AU

Drawing Title: Proposed Site Plan

Size: A3

Status: Stage 3

Scale: 1 : 500

Date: 08.07.2025

Project No. 0443

Drawing No. 002

Rev: 4A

Series: 10

LINESTYLE STUDIO
4 Pelham Court Pelham Road Nottingham NG5 1AP
+44 (0)115 727 0559
design@linestyle.co.uk
www.linestyle.co.uk

Do not scale from this drawing• dimensions and levels to be checked on site by the contractor. The title, copyright and confidential information in this document belongs to LineStyle Studio. All rights reserved. You may not reproduce this document or disclose it to others without the written consent of LineStyle Studio