

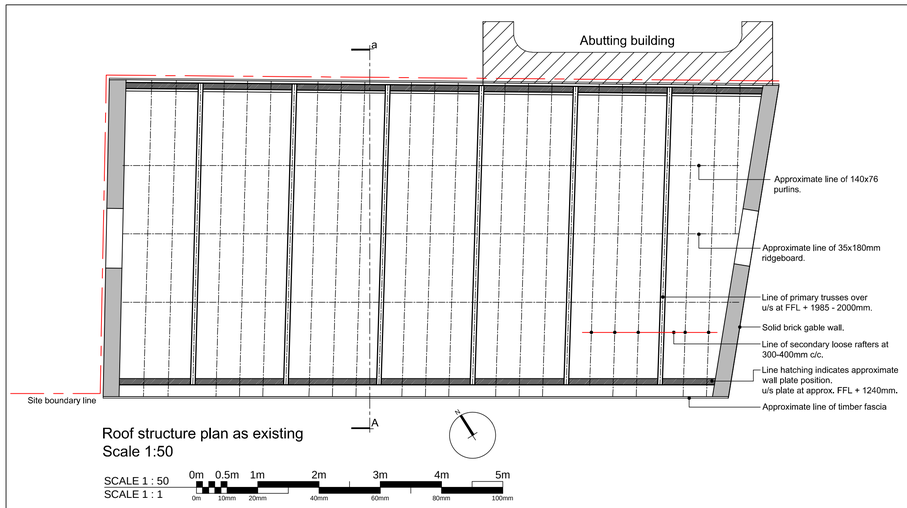


Roof structure plan as existing
Scale 1:50

SCALE 1 : 50
SCALE 1 : 1
0m 0.5m 1m 2m 3m 4m 5m
0m 10mm 20mm 40mm 60mm 80mm 100mm

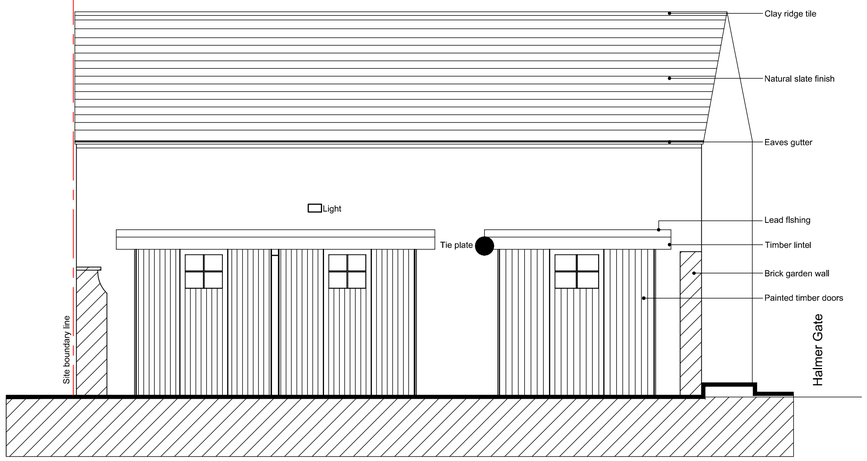


South-west elevation as existing
Scale 1:50

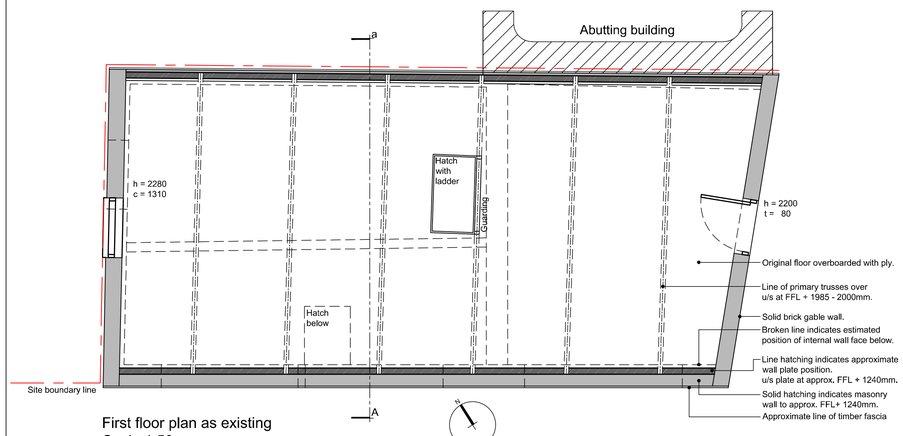


First floor plan as existing
Scale 1:50

SCALE 1 : 50
SCALE 1 : 1
0m 0.5m 1m 2m 3m 4m 5m
0m 10mm 20mm 40mm 60mm 80mm 100mm

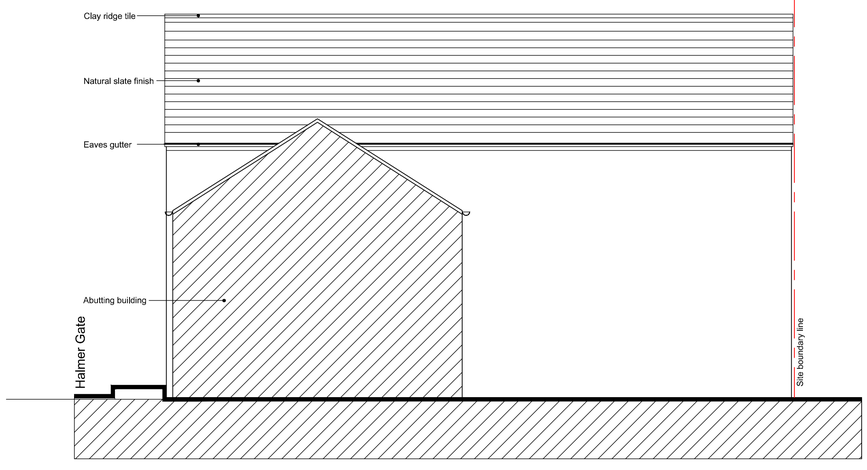


North-east elevation as existing (indicative)
Scale 1:50

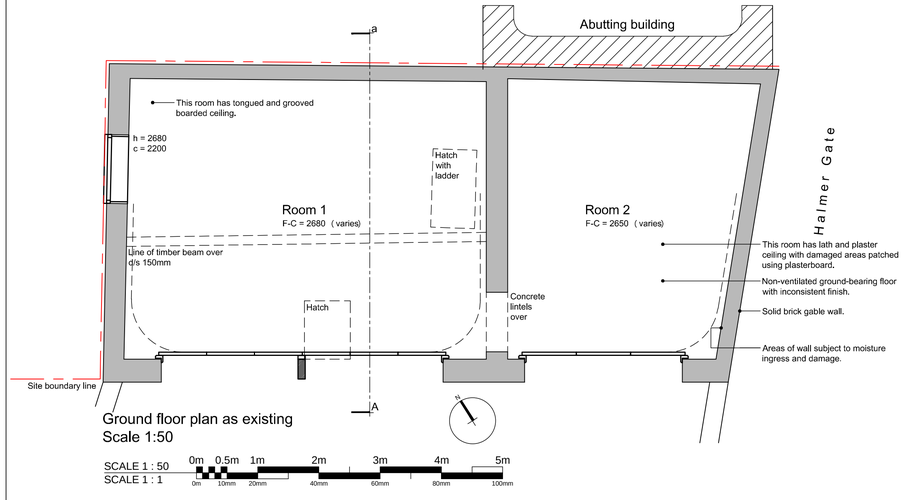


Ground floor plan as existing
Scale 1:50

SCALE 1 : 50
SCALE 1 : 1
0m 0.5m 1m 2m 3m 4m 5m
0m 10mm 20mm 40mm 60mm 80mm 100mm

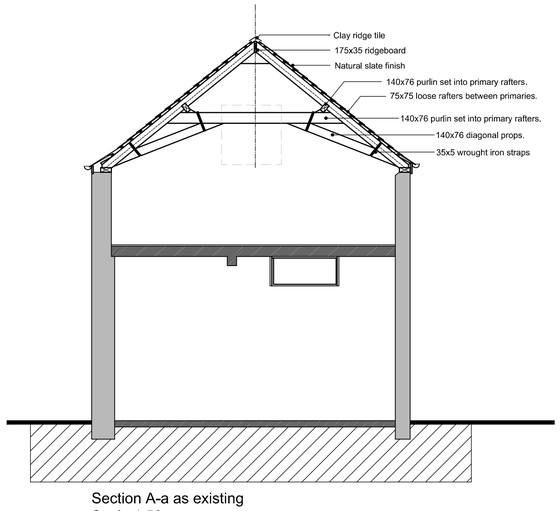

Section A-a as existing
Scale 1:50

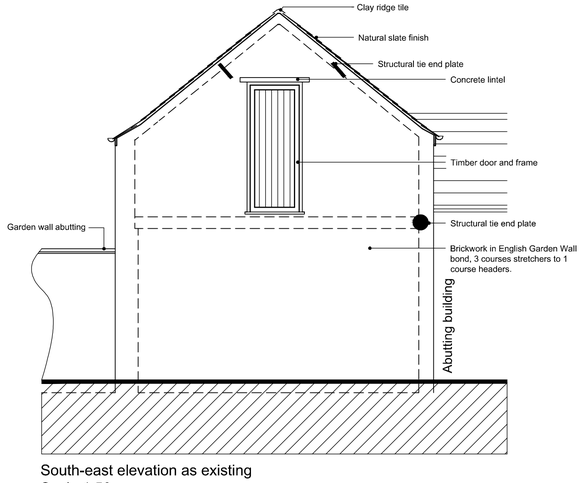

South-east elevation as existing
Scale 1:50

DO NOT SCALE THIS DRAWING. THE CONTRACTOR IS DEEMED TO HAVE CHECKED ALL DIMENSIONS ON SITE AND REPORT ANY DISCREPANCIES TO OGLESBY & LIMB LTD.
THE CONTENTS OF THIS DRAWING ARE COVERED BY COPYRIGHT AND REMAIN THE PROPERTY OF OGLESBY & LIMB LTD. WRITTEN APPROVAL MUST BE OBTAINED FROM OGLESBY & LIMB LTD PRIOR TO DUPLICATION OR REPRODUCTION OF THIS DRAWING OR ITS CONTENTS.
ANY DIMENSIONS NOT SHOWN ARE TO BE CHECKED AND AGREED WITH OGLESBY & LIMB LTD.

Ref.	Date	Description	Initial
xxx	xx.xx.xx	Xxxx	xxx

Oglesby & Limb Ltd
Chartered Architect
Suites 4 & 5, Market Chambers
12 Market Place, Spalding, Lincs
PE11 1SL
Tel: 01775 761196
e-mail: design@o-l-ltd.co.uk

Client:
Taylor Pearson Ltd

Project:
Proposed works to outbuilding
8 Church Street
Spalding
Lincolnshire
PE11 2PB

Drawing Title:
Plans, section and elevations as existing

GENERAL ISSUE

Date:	Scale:
11.12.15	as shown @ A1
Drawn by: CAD	Checked by: AJO

Drawing Number: **A1184 - 03**
Rev: **-**