




East Elevation

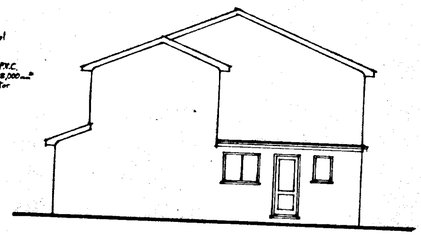

North Elevation

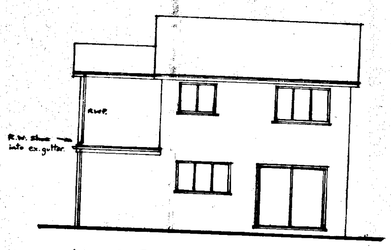

West Elevation

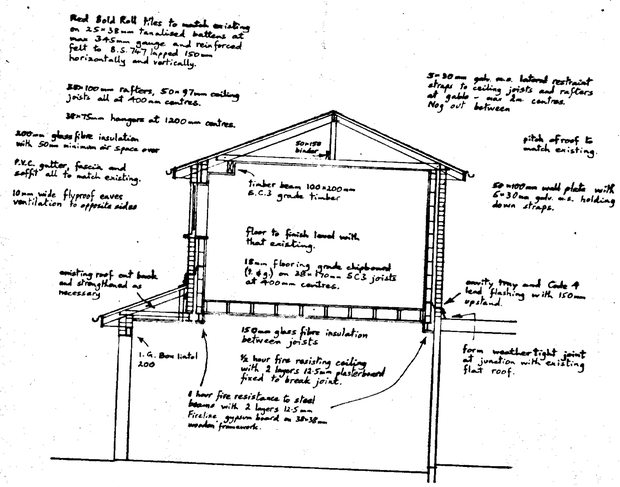


Cavity walls :-
100mm facing brickwork,
50mm cavity with 50mm "Dritherm" insulation and
100mm insulating block work min density 700 kg/m³


Wall ties at 900mm horizontally 450mm vertically and at 225mm to jambs of openings.

Mortar to be 1:1:6 cement lime sand


All openings to have horizontal and vertical damp proof courses, jambs to be insulated with 'Dencer' or similar.

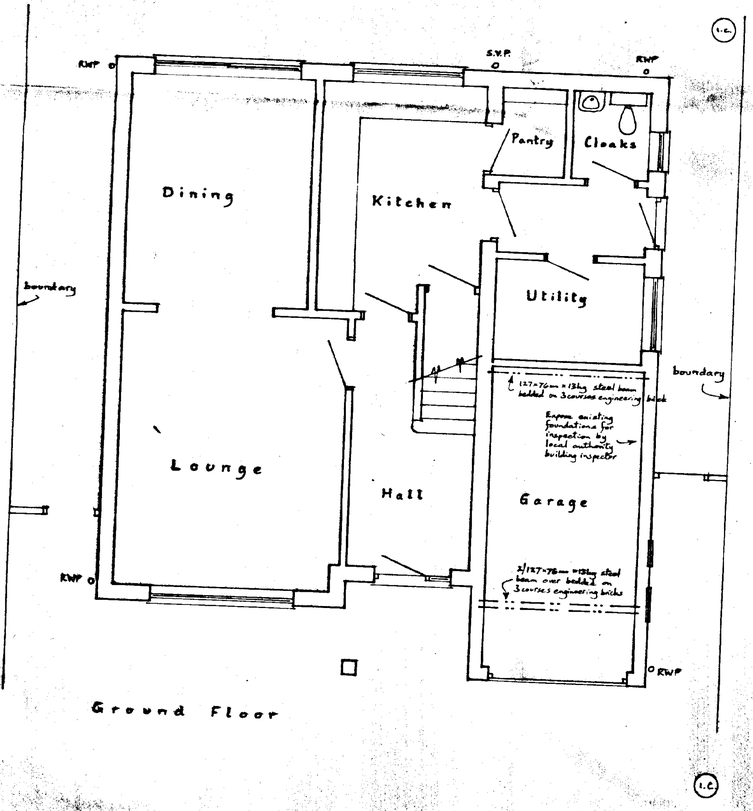

Ground Floor

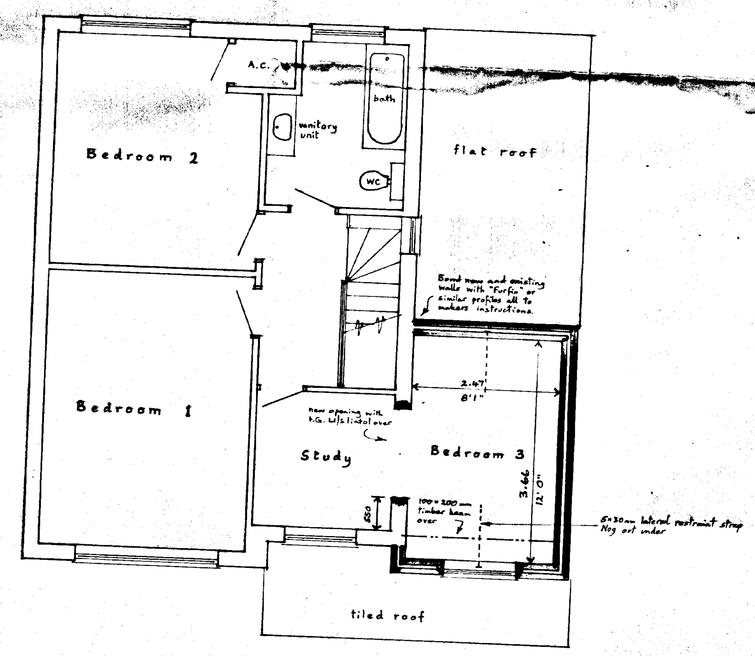

First Floor

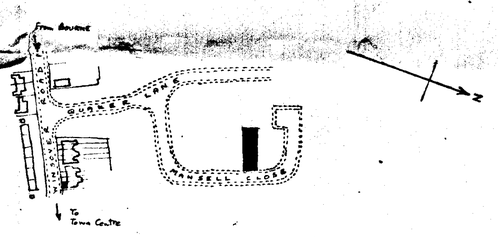

Location O.S. Map ref TF 2322

DETERMINED PLAN

SOUTH HOLLAND DISTRICT COUNCIL 11 APR 1997 Plan: 04M/97

Mr. and Mrs. R. J. Woods,
11, Mansell Close, SPALDING.
First Floor Extension.

Written dimensions to be used in preference to scaled, and all measurements to be verified by checking on site.

Local Authority Ref.
Planning
Building Regulations

Scale 1:50 & 1:100

Drawing No. 970327A

Date March 1997

A. ROFFE
BUILDING DESIGN & PLANS
1, Green Lane,
SPALDING, Lincs. PE11 2YB
Tel: 01775-723 680

SUMMITT