



TYPICAL SECTION THRO PORTAL FRAME

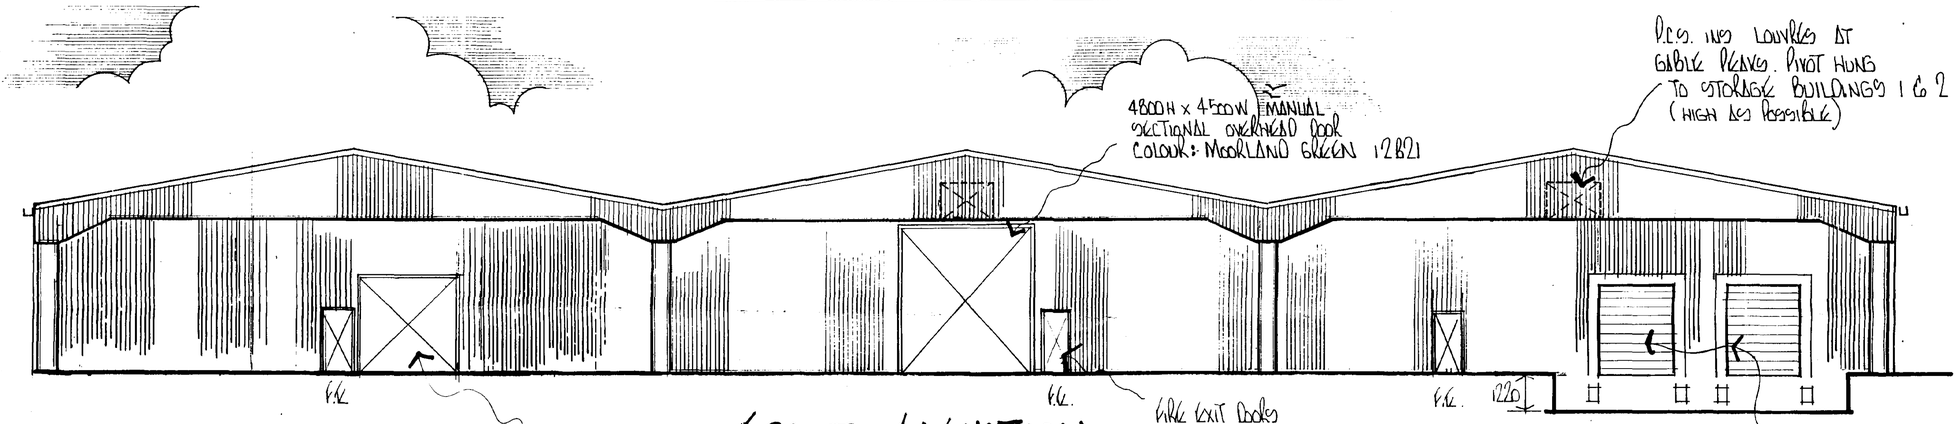

FRONT ELEVATION

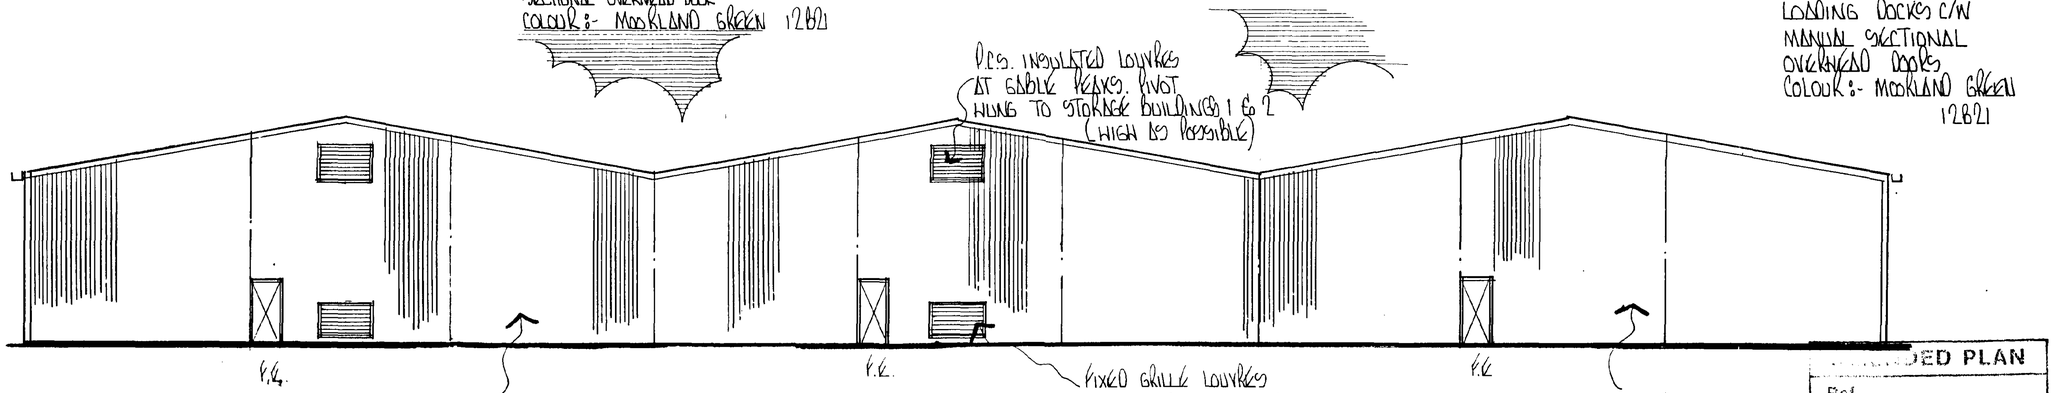

REAR ELEVATION

...DED PLAN
Ref.

SOUTH HOLLAND D.C. HOUSING & PLANNING
13 MAY 1997
Ref: 0418/97

DRAWING NO.

D.A. GREEN & SONS Ltd.
WHAPLODE, SPALDING, LINCS, PE12 6TL.
Tel: HOLBEACH (01406) 370585
Fax: HOLBEACH (01406) 370766

~~GENERAL NOTES~~
~~ALL HOLE SIZES MUST BE NOTED ON ACTUAL DETAILS.~~
~~ALL WELDING TO BE ____ mm FILLET WELD CONT. EXCEPT WHERE NOTED.~~
~~ALL NOTCHES TO HAVE 10mm RADIUS.~~

A PROJECT TITLE REVISED 10/5/97 MN
REVISIONS

S/BLAST	
PAINT	
REPAINT	
SCALE	1:100 DATE
DRAWN	MN JAN 97
CHKD.	

DRAWING ISSUED TO

F.	W.	SP.	A.	AP.	T.	SM.	CR.
SC.	LP	RC	CM.	SO.	ST.	B.	

ARCHITECT

CONSULTING ENGINEER

MAIN CONTRACTOR


PROJECT
AGRICULTURAL STORAGE BUILDINGS

SITE ADDRESS
DAVID BOWMAN LTD
RANGELEYS GATE, LOW FULNEY.


DETAILS
ELEVATIONS

GREEN STRUCTURAL


DRAWING NO. 1779/3A

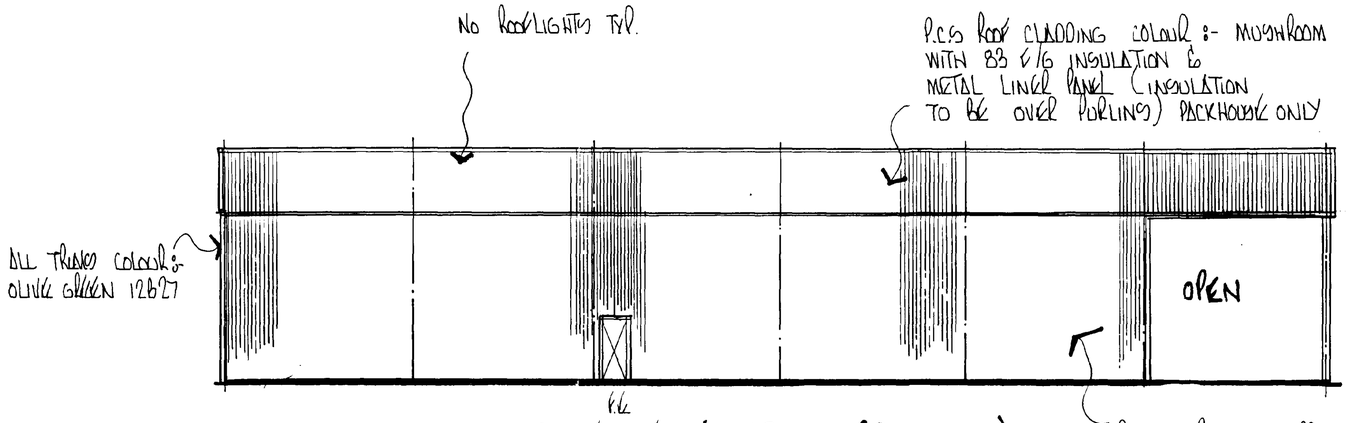

SIDE ELEVATION (PACKHOUSE)

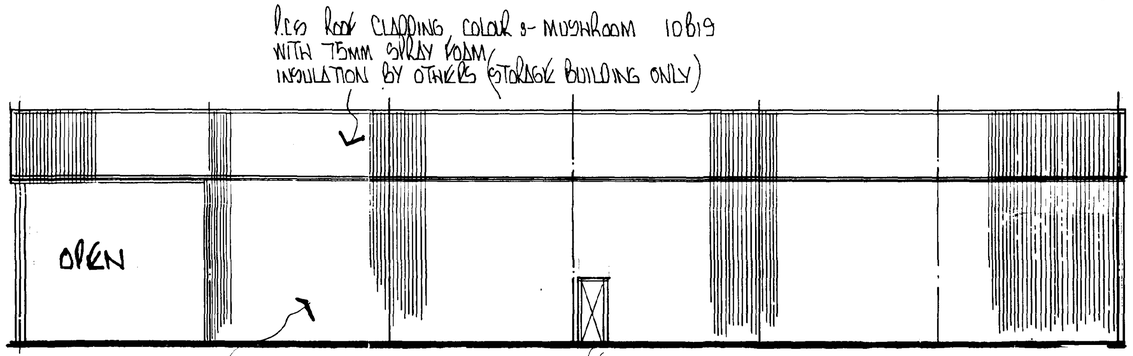

SIDE ELEVATION (STORAGE BUILDING)

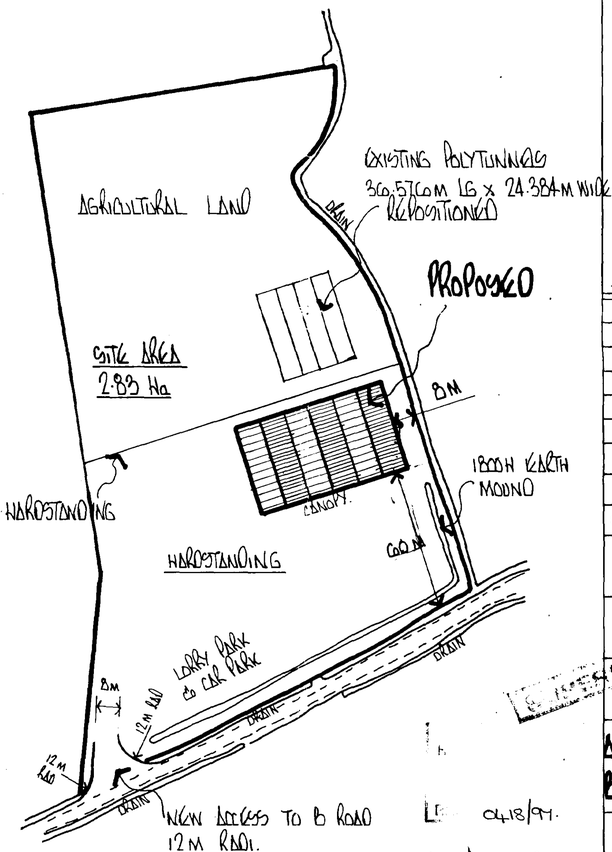

BLOCK PLAN

SCALE 1/1250

04/18/97

DRAWING NO.

D.A. GREEN & SONS Ltd.
WHAPLODE, SPALDING, LINCS, PE12 6TL.
Tel: HOLBEACH (01406) 370585
Fax: HOLBEACH (01406) 370766

~~GENERAL NOTES~~
~~ALL HOLE SIZES MUST BE NOTED ON ACTUAL DETAILS.~~
~~ALL WELDING TO BE mm FILLET WELD CONT. EXCEPT WHERE NOTED.~~
~~ALL NOTCHES TO HAVE 10mm RADIUS.~~

REVISIONS	BY	DATE

S/BLAST	
PAINT	
REPAINT	
SCALE	1:100
DATE	
DRAWN	MW 26.9.97
CHKD.	

DRAWING ISSUED TO

F.	W.	SP.	A.	AP.	T.	SM.	CR.
SC.	LP	RC	CM.	SO.	ST.	B.	

ARCHITECT

CONSULTING ENGINEER

~~MAIN CONTRACTOR~~

PROJECT
AGRICULTURAL STORAGE BUILDINGS & PACKHOUSE


SITE ADDRESS
DAVID BOWMAN LTD
RANGELEY GATE, LOW FULNEY

DETAILS
ELEVATIONS


GREEN STRUCTURAL

DRAWING NO. 1779/1


SUMMIT D.O.S 933558/A

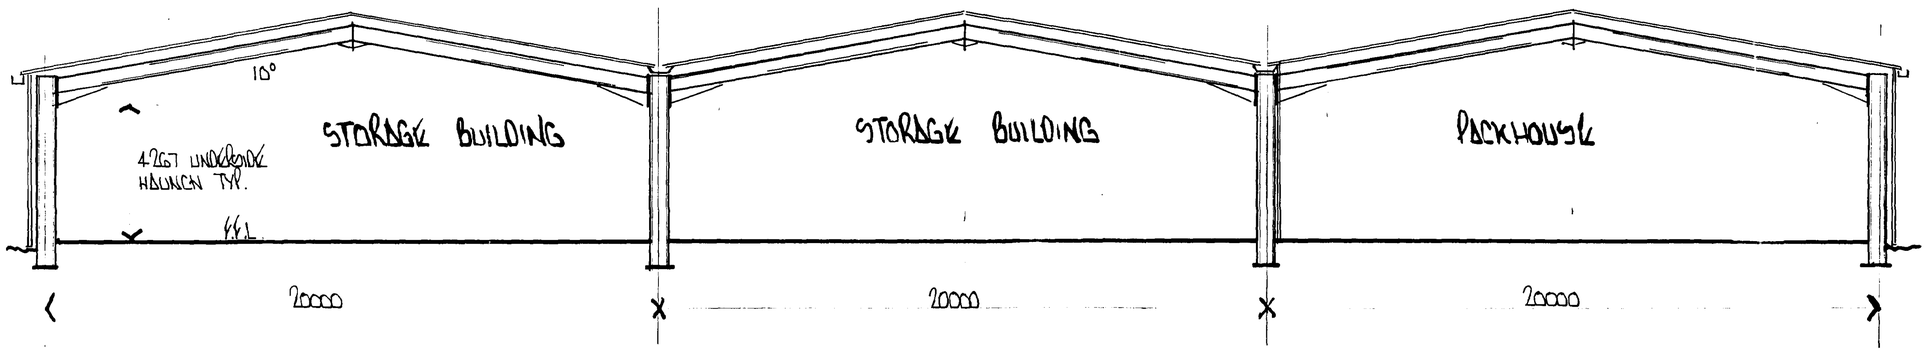

TYPICAL SECTION THRO PORTAL FRAME

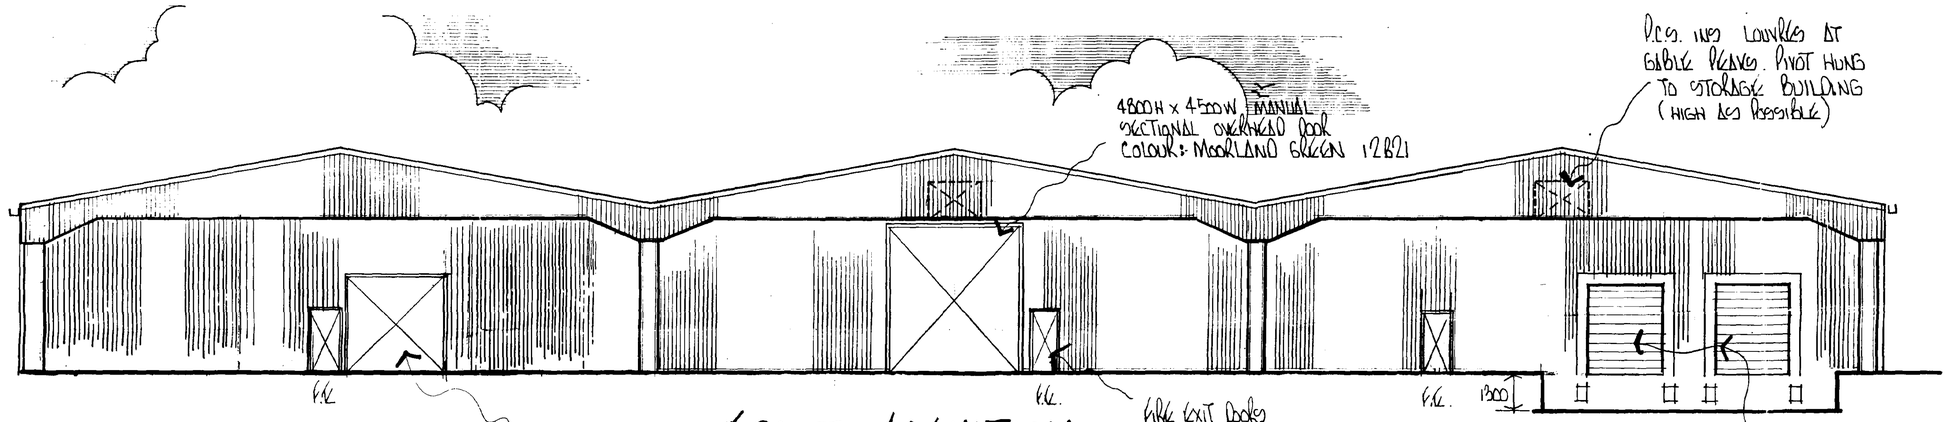

FRONT ELEVATION

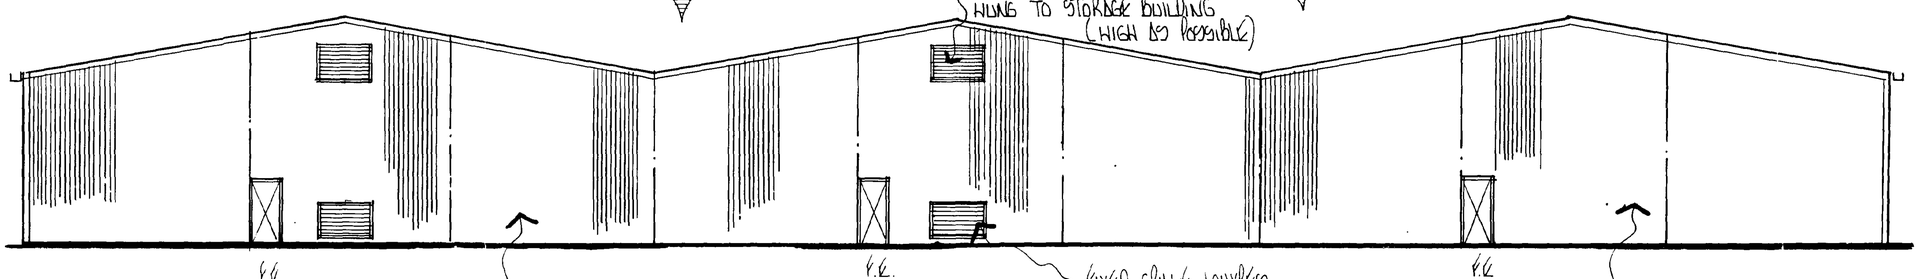

REAR ELEVATION

04/18/97.

DRAWING NO.

D.A. GREEN & SONS Ltd.
WHAPLODE, SPALDING, LINCS, PE12 6TL.

Tel: HOLBEACH (01406) 370585

Fax: HOLBEACH (01406) 370766

~~GENERAL NOTES~~
~~ALL HOLE SIZES MUST BE NOTED ON ACTUAL DETAILS.~~
~~ALL WELDING TO BE ——— mm FILLET WELD CONT. EXCEPT WHERE NOTED.~~
~~ALL NOTCHES TO HAVE 10mm RADIUS.~~

REVISIONS	BY	DATE
S/BLAST		
PAINT		
REPAINT		

SCALE	1:100	DATE	
DRAWN	MW	JAN 97	
CHKD.			

DRAWING ISSUED TO

F.	W.	SP.	A.	AP.	T.	SM.	CR.
SC.	LP	RC	CM.	SO.	ST.	B.	

ARCHITECT

CONSULTING ENGINEER

SUPER: Ltd

MAIN CONTRACTOR

PROJECT
AGRICULTURAL STORAGE BUILDINGS & PACKHOUSE

SITE ADDRESS
DAVID BOWMAN LTD
RANGELEY GATE, LOW FULNEY.

DETAILS
ELEVATIONS

GREEN STRUCTURAL

DRAWING NO. 1779/3

SUMMIT D.O.S 133558 A

20000 c/cs

20000 c/cs

20000 c/cs

CANOPY

OUT STANDS / DOOR POSTS FORWARD TO SUIT RAIL DEPTH THIS AREA ONLY

F.F.

F.F.

F.F.

F.F.

3000H x 3000W MANUAL SECTIONAL OVERHEAD DOOR COLOUR: WHITE 00655

SINGLE SKIN PARTITION LINER PANEL ONE SIDE (STORAGE BUILDING 3) DOWN TO F.F.L. RAILS BETWEEN STANCHIONS

1

2

STORAGE BUILDINGS

75 QUILT INSULATION TO ROOF / VERTICALS BY OTHERS

STORAGE BUILDING 3

F.F.

F.F.

F.F.

F.F.

3 NO FIRE EXIT DOORS (4 NO LOCKABLE)

FLOOR PLAN

TOTAL FLOOR AREA INCLUDING CANOPY 2186.48 m²
CANOPY FLOOR AREA 368.44 m²

AMENDED PLAN
Ref.

SCARBOROUGH BOROUGH COUNCIL
HOUSING & PLANNING
13 MAY 1997
Ref: 0418/97

DRAWING NO.

D.A. GREEN & SONS Ltd.
WHAPLODE, SPALDING, LINCS, PE12 6TL.

Tel: HOLBEACH (01406) 370585

Fax: HOLBEACH (01406) 370766

GENERAL NOTES
~~ALL HOLE SIZES MUST BE NOTED ON ACTUAL DETAILS.~~
~~ALL WELDING TO BE mm FILLET WELD CONT. EXCEPT WHERE NOTED.~~
~~ALL NOTCHES TO HAVE 10mm~~ RADIUS.

'A' PROJECT TITLE REVISED 10/5/97 MW

REVISIONS

S/BLAST	
PAINT	
REPAINT	
SCALE	1:100
DRAWN	MW
CHKD.	
DATE	JAN 97

DRAWING ISSUED TO

F.	W.	SP.	A.	AP.	T.	SM.	CR.
SC.	LP	RC	CM.	SO.	ST.	B.	

ARCHITECT

CONSULTING ENGINEER

MAIN CONTRACTOR

PROJECT
AGRICULTURAL STORAGE BUILDINGS

SITE ADDRESS
DAVID BOWMAN LTD. RANGELIA GATE, LOW HULNEY.

DETAILS
FLOOR PLAN

GREEN STRUCTURAL

DRAWING NO. 1779 / 2A

SUMMIT D.O.S. 933558/A

20000 c/s

20000 c/s

20000 c/s

CANOPY

F.L.

F.L.

F.L.

F.L.

3000H x 3000W MANUAL SECTIONAL OVERHEAD DOOR COLOUR: WHITE 00655

SINGLE SKIN PARTITION LINER PANEL ONE SIDE (PACKHOUSE) DOWN TO F.F.L. RAILS BETWEEN STANCHIONS

F.L.

STORAGE BUILDINGS

75 SPRAY INSULATION TO ROOF / VERTICALS BY OTHERS

PACKHOUSE

F.L.

F.L.

F.L.

F.L.

2 NO FIRE EXIT DOORS (1 NO LOCKABLE)

FLOOR PLAN

TOTAL FLOOR AREA INCLUDING CANOPY 2186.48 M²
CANOPY FLOOR AREA 368.44 M²

04/8/97.

DRAWING NO.

D.A. GREEN & SONS Ltd.
WHAPLODE, SPALDING, LINCS, PE12 6TL.
Tel: HOLBEACH (01406) 370585
Fax: HOLBEACH (01406) 370766

GENERAL NOTES
~~ALL HOLE SIZES MUST BE NOTED ON ACTUAL DETAILS.~~
~~ALL WELDING TO BE mm FILLET WELD CONT. EXCEPT WHERE NOTED.~~
~~ALL NOTCHES TO HAVE 10mm~~ RADIUS.

REVISIONS	BY	DATE
S/BLAST		
PAINT		
REPAINT		

SCALE 1:100 DATE
DRAWN NAN JAN 97
CHKD.

DRAWING ISSUED TO

F.	W.	SP.	A.	AP.	T.	SM.	CR.
SC.	LP	RC	CM.	SO.	ST.	B.	

ARCHITECT [illegible]ED

CONSULTING ENGINEER

MAIN CONTRACTOR


PROJECT
AGRICULTURAL STORAGE BUILDINGS & PACKHOUSE

SITE ADDRESS
DAVID BOWMAN LTD.
RANGELEY GATE, LOW FULNEY.

DETAILS
FLOOR PLAN


GREEN STRUCTURAL

DRAWING NO. 1779 / 2

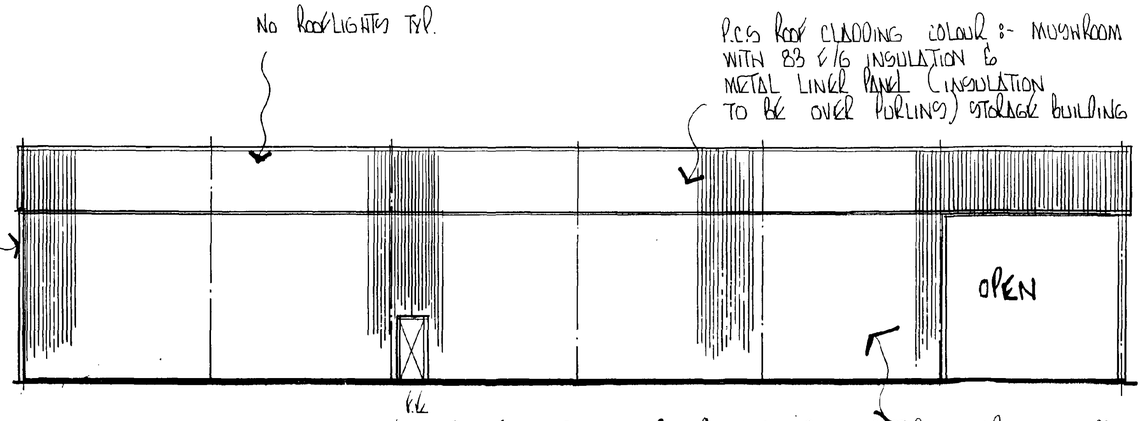


SIDE ELEVATION (STORAGE BUILDING 3)

P.C.S VERTICAL CLADDING COLOUR :- OLIVE GREEN 12B27 WITH 83 K/G INSULATION & METAL LINER PANEL (INSULATION TO BE INSIDE RAIL) STORAGE BUILDING 3 ONLY

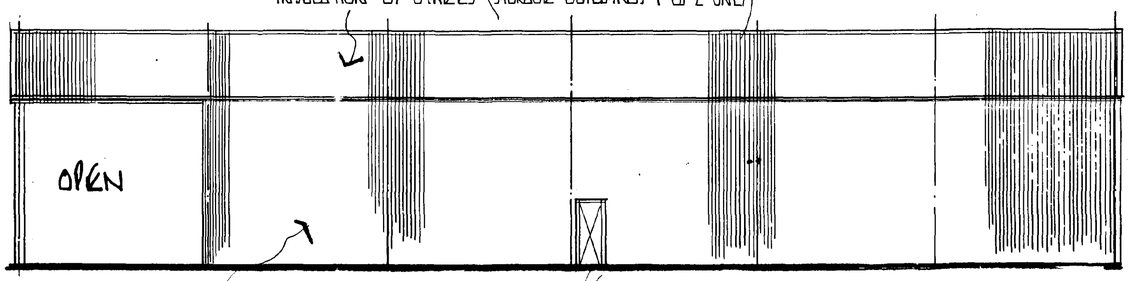

P.C.S VERTICAL CLADDING COLOUR :- OLIVE GREEN 12B27 WITH 75MM SPRAY FOAM INSULATION BY OTHERS (STORAGE BUILDINGS 1 & 2 ONLY)

SIDE ELEVATION (STORAGE BUILDING 1)

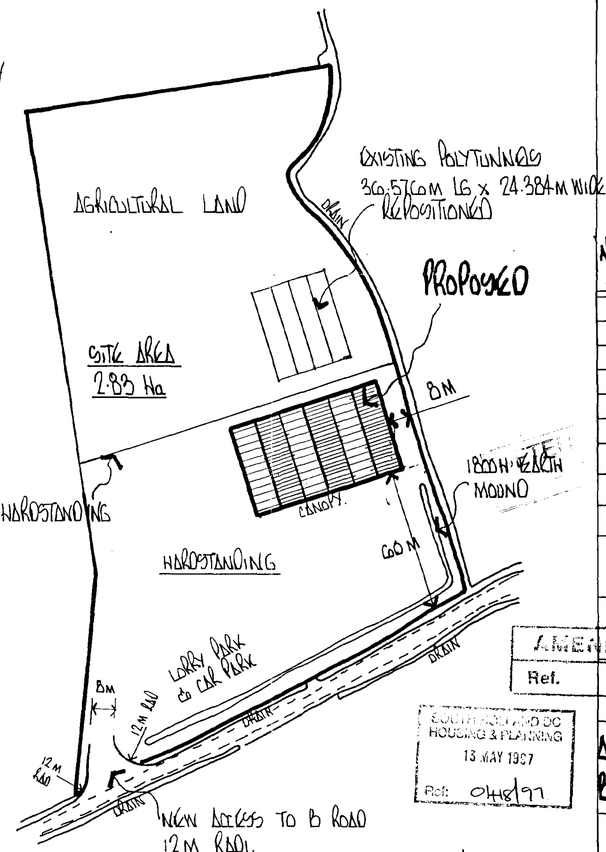

BLOCK PLAN

SCALE 1/1250

NEW ACCESS TO B ROAD 12M RADI.
MIN 6M WIDTH AT THE INNER TANGENT POINTS. & SUITABLY SURFACED.
ANY GATES TO BE SET BACK A MIN. OF 15M FROM THE ADJOINING CARRIAGEWAY EDGE.
VISIBILITY SPLAYS OF 2.4M x 215M TO BE PROVIDED.
TURNING FACILITIES WITHIN SITE TO ALLOW ARTICULATED VEHICLES TO MANOEUVRE IN ORDER TO ENTER & LEAVE THE SITE IN FORWARD GEAR

SOUTH HOLLAND DC
HOUSING & PLANNING
13 MAY 1997
Ref: 0148/97

DRAWING NO.

D.A. GREEN & SONS Ltd.
WHAPLODE, SPALDING, LINCS, PE12 6TL.
Tel: HOLBEACH (01406) 370585
Fax: HOLBEACH (01406) 370766

~~GENERAL NOTES~~
~~ALL HOLE SIZES MUST BE NOTED ON ACTUAL DETAILS.~~
~~ALL WELDING TO BE mm FILLET WELD CONT. EXCEPT WHERE NOTED.~~
~~ALL NOTCHES TO HAVE 10mm RADIUS.~~

REVISIONS	BY	DATE
N' PROJECT TITLE REVISED	MW	10/5/97

S/BLAST	
PAINT	
REPAINT	
SCALE	1:100
DRAWN	MW
CHKD.	
DATE	FEB 97

DRAWING ISSUED TO

F.	W.	SP.	A.	AP.	T.	SM.	CR.
SC.	LP	RC	CM.	SO.	ST.	B.	

ARCHITECT

CONSULTING ENGINEER

AMENDED PLAN
Ref.

MAIN CONTRACTOR

PROJECT
AGRICULTURAL STORAGE BUILDINGS

SITE ADDRESS
DAVID BOWMAN LTD
RANGELEY GATE, LOW PULNEY

DETAILS
ELEVATIONS

GREEN STRUCTURAL

DRAWING NO. 1779/1A