
Due to areas of the structure being covered, unexposed or otherwise inaccessible the notes / specifications of existing materials are subject to confirmation on site when it is feasible to expose the relevant areas of construction.Contractors are responsible for checking all dimensions on site prior to work commencing

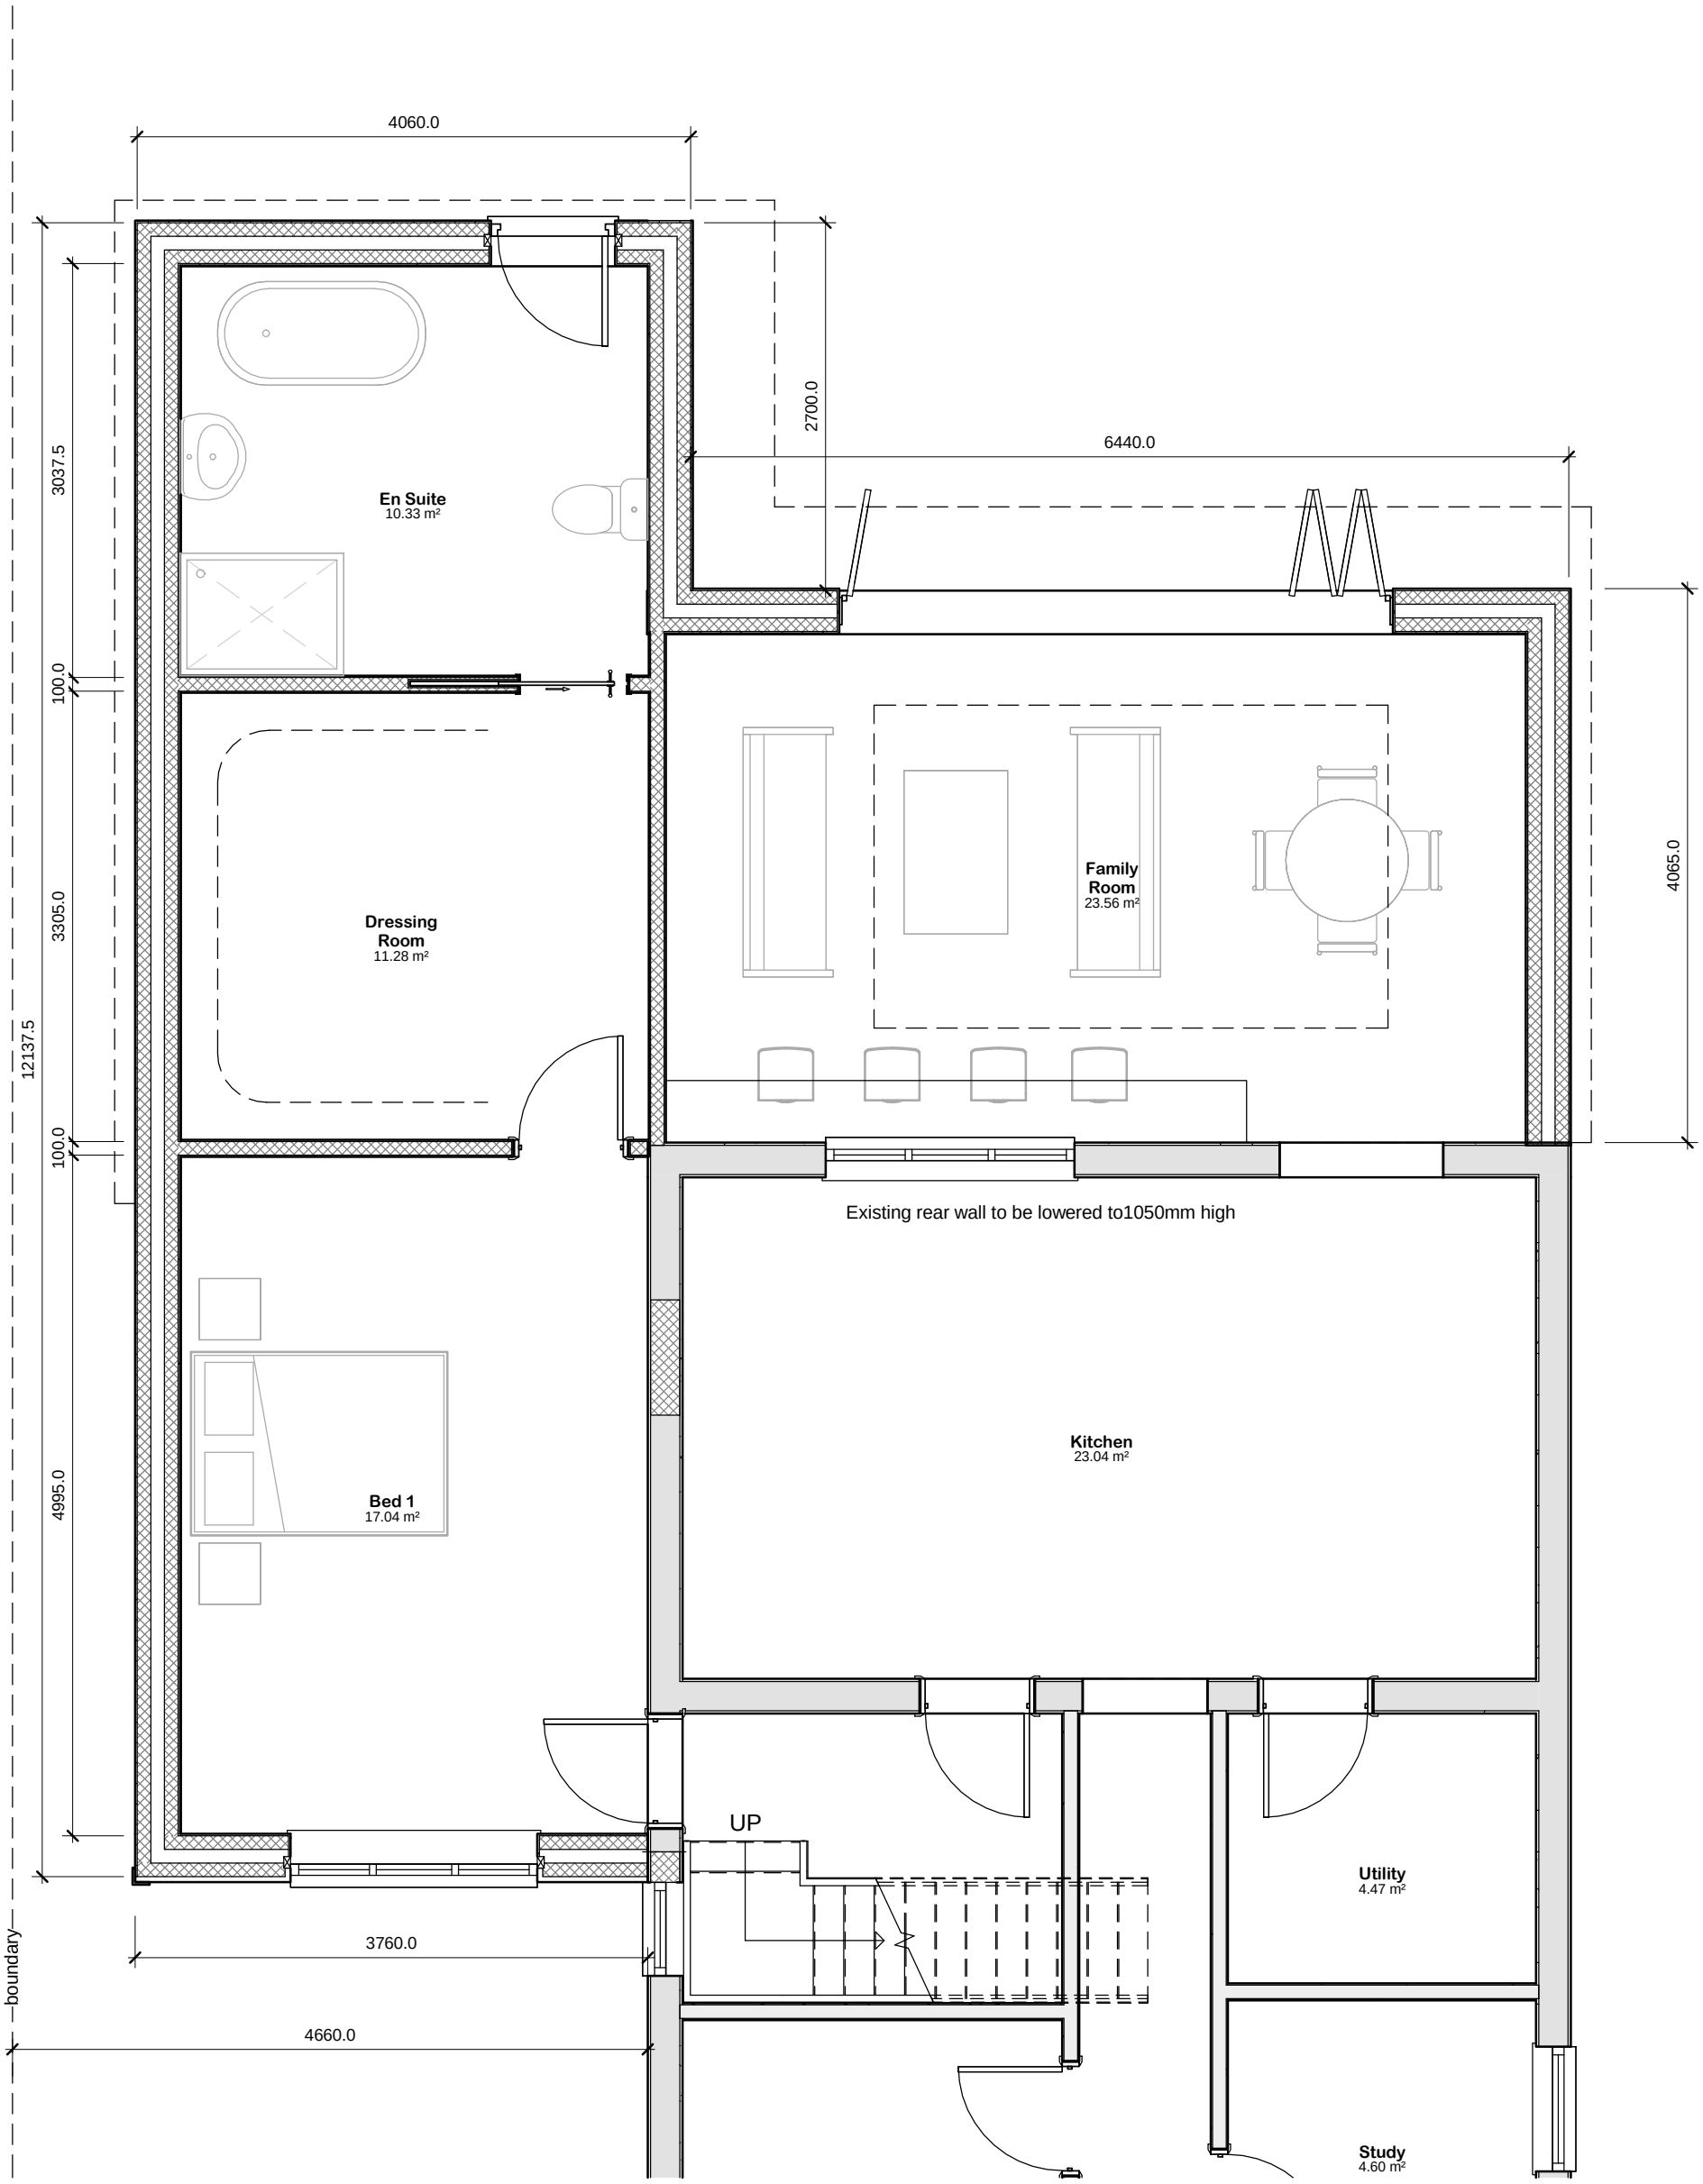

01 - Ground Floor Plan

1 : 50

PLANNING ISSUE

Site:	Drg Title:	Contract No	Drg No
44 Wygate Road Spalding	**Proposed Floor Layout**	**2508**	**003B**

"Treetops", The Raceground, Spalding, PE11 3AP Tel : 01775 768 921