Contractors are responsible for checking all dimensions on site prior to work commencing


Due to areas of the structure being covered, unexposed or otherwise inaccessible the notes / specifications of existing materials are subject to confirmation of site when it is feasible to expose the relevant areas of construction.

A3




01 - Front Elevation

1 : 100

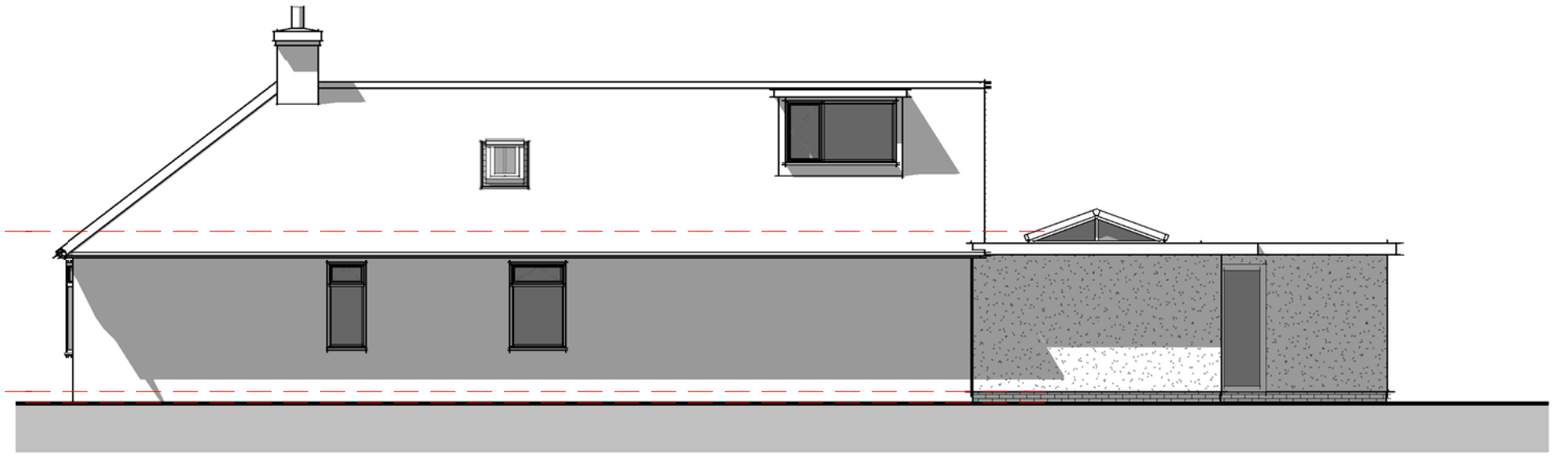


02 - Right Flank

1 : 100

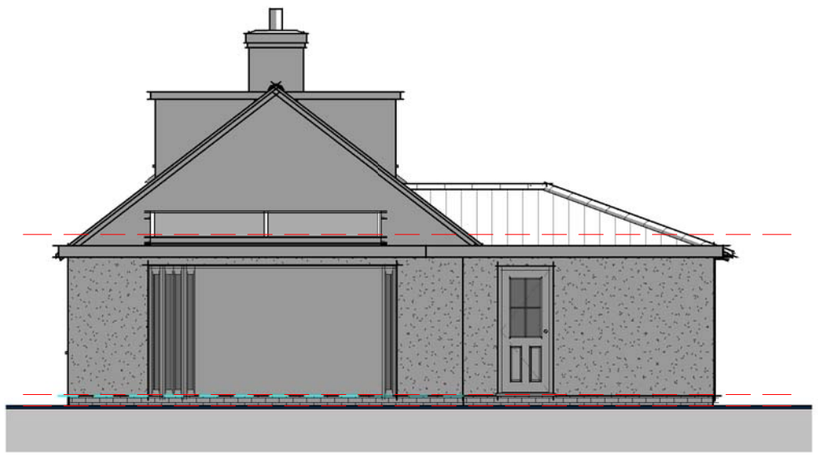

03 - Rear Elevation

1 : 100

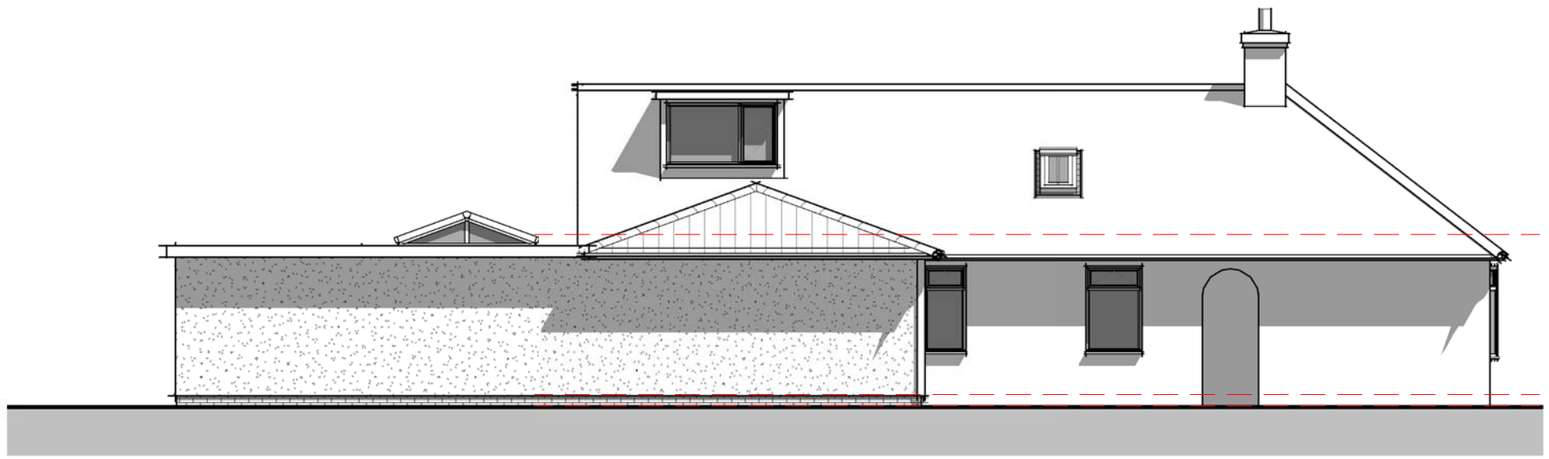

04 - Left Flank

1 : 100

Client: **Mr J Harman**

Site: **44 Wygate Road Spalding**

Drg Title: **Proposed Elevations**

Contract No **2508**

Drg No **004B**

remway Design Ltd

"Treetops", The Raceground, Spalding, PE11 3AP Tel : 01775 768 921