



FIRST FLOOR PLAN

1 : 200

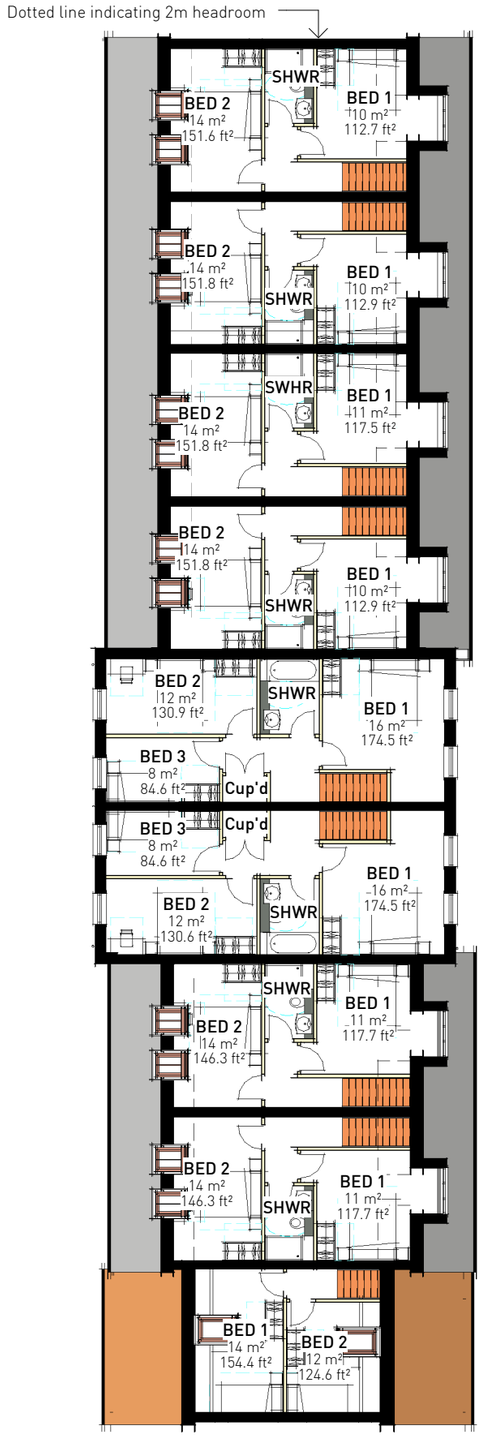

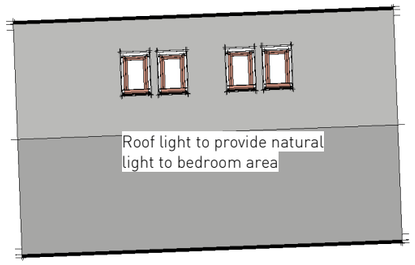

SECOND FLOOR

1 : 200

Rev.	Description	Date
B	Units increased in size	22Oct15
A	Second bedroom added at clients request	25Sept15

UPPER FLOORS
COMMERCIAL ROAD, SPALDING

Pegasus Urban Design

I T 0113 287 8200 I F 0113 287 8229 I www.pegasuspg.co.uk I Team: NF/CAH I Date: **21Sept15** I Scale @ A3 : **1 : 200** Drawn by: **NF** I drwg: **YOR.2496 - 04** Rev. **B** Client: **M IDREES PROPERTIES**

© Copyright Pegasus Planning Group Ltd. © Crown copyright. All rights reserved. Ordnance Survey Copyright Licence number 100042093. Promap Licence number 100020449. EmapSite Licence number 0100031673. Standard OS licence rights conditions apply.
Please refer to 'client' for development design risk assessment documents. Pegasus Urban Design is part of Pegasus Planning Group Ltd. Any queries to be reported to Pegasus for clarification.
Drawings prepared for Construction Purposes but should not be scaled. Work from dimensions shown on the plans.