

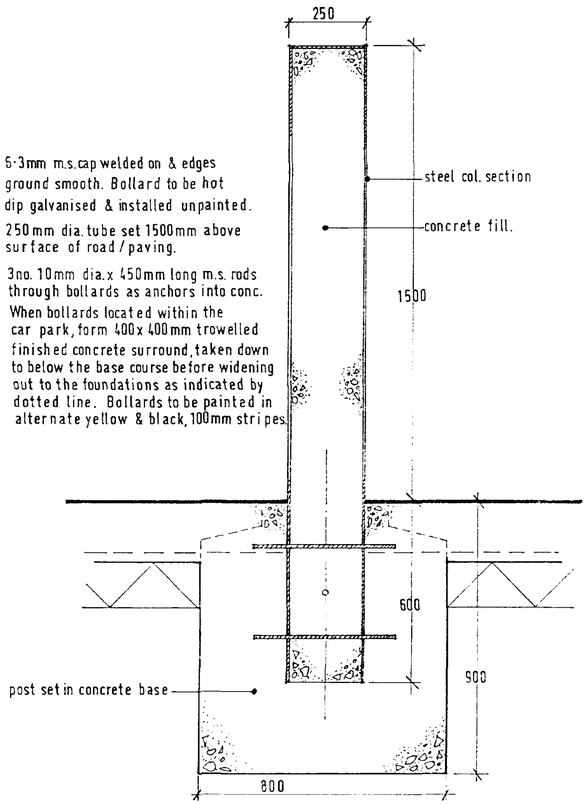


DETAIL 1
SERVICE YARD BOLLARD

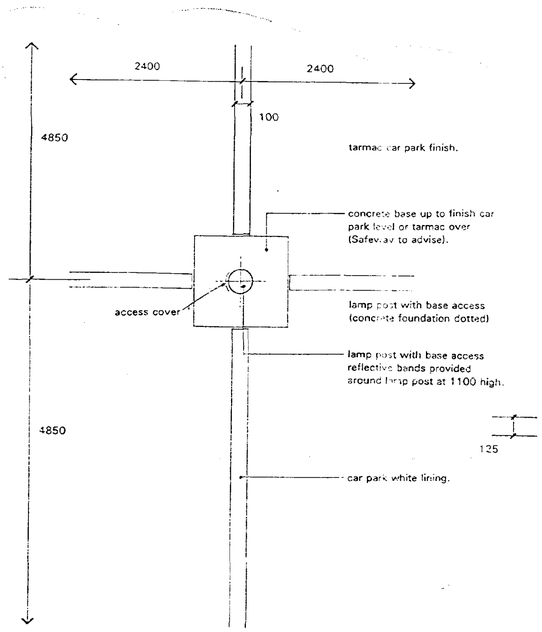

Internal Car Park Lamp Post
(lamp post details and specification all by specialist).

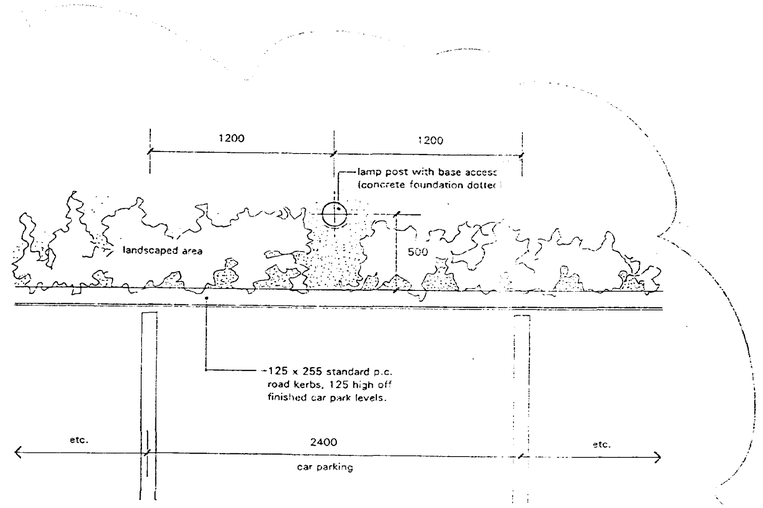


Perimeter Lamp Post


DETAIL 2 - LAMP POST DETAILS

Notes
Do not Scale use figured dimensions only. Subject to site survey and all necessary consents. All dimensions to be checked by user and any discrepancies errors or omissions to be reported to the Architect before work commences. The drawing is to be read in conjunction with all other relevant materials.


Index	Revision	Date	By
	A. FOR BILLING	15/2/95	PJS
1	DETAILS 2, 3 & 4 ADDED	27/1/95	SAH
	B PRE-TENDER	17/3/95	PJS
2	TREE GRID DETAIL ADDED	22/3/95	
	D. FOR TENDER	4/4/95	PJS

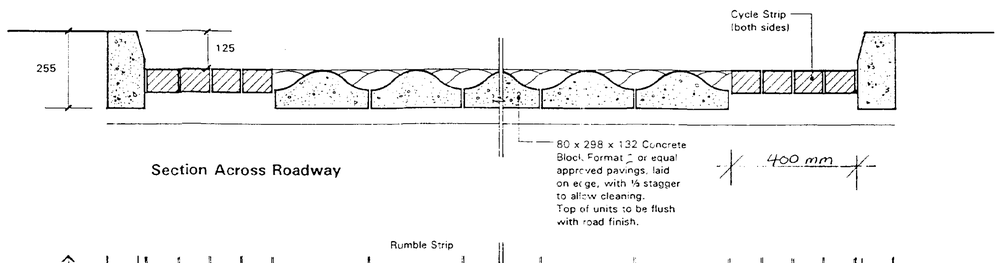

Section Across Roadway

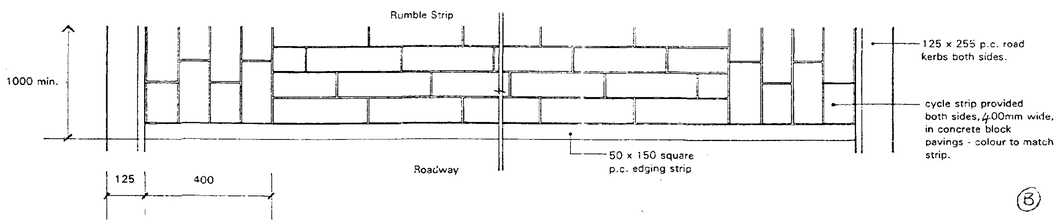


Plan

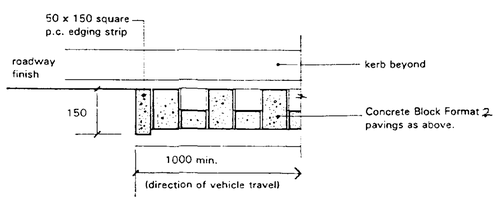

Section Through Roadway

RUMBLE STRIP DETAILS 1/10

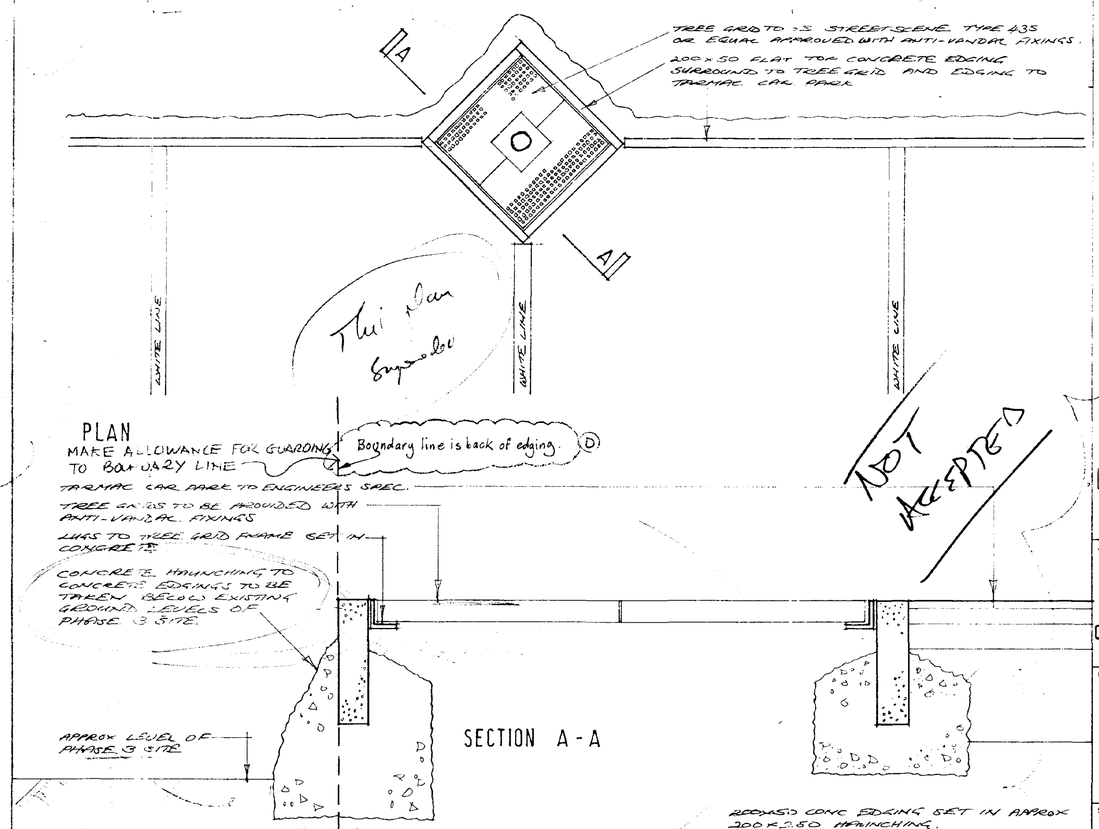

TYPICAL TREE GRID DETAIL - JUNCTION PHASES 2 & 3

SOUTH HOLLAND DC
HOUSING & PLANNING
25 APR 1995
Ref: 0422/95

Lyons + Sleeman + Hoare
CHARTERED ARCHITECTS · DESIGNERS · PLANNERS
Nero Brewery, Cricket Green, Hartley Wintney, Hampshire RG27 8QA
Telephone: (01252) 622740 Facsimile: (01252) 844900

Job
THE HOLLAND MARKETS
SPALDING
SAFEWAY PHASE 2
CLIENT: CENTROS PROPERTIES LTD.
PEVERIL SECURITIES LTD.

Drawing
EXTERNAL WORKS DETAILS

SHEET 7

Scale	Date	Partner	Author
1:10	16/2/95	KWS	RH

Job No/Drg No: 92/147/S/ 24-12 Rev: D

© Lyons+Sleeman+Hoare

READ IN CONJUNCTION WITH DRAWINGS 92/147/S/24-22, 23

BRICKWORK MOVEMENT JOINTS REQUIRED AGAINST EACH PIER AS SPECIFIED BY STRUCT. ENGINEER.

BRICKWORK MOVEMENT JOINT REQUIRED WHERE WALL MEETS TOWER.

SUB-STATION BEYOND SEE DRAWING 92/147/S/24-15

BLUE COPING 2 COURSES BROWN

RED BRICK PANEL

BLUE BROWN BRICKWORK BLUE

RED PIERS

BRICK PIERS TO BE REINFORCED AND HAVE CONCRETE SOLID CORES AS DIRECTED BY STRUCTURAL ENGINEER.

STEP ENGINEERING BRICK D.P.C. AT PIERS TO FOLLOW CHANGES IN GROUND LEVEL AS SHOWN

LEVEL OF SERVICE YARD

ELEVATION OF SERVICE YARD WALL FROM SAFEWAY CAR PARK

3 NO M.S. INFILL PANELS REQUIRED AS SHOWN.

FABRICATION DRAWINGS TO BE APPROVED BY ARCHITECT PRIOR TO MANUFACTURE

STEP HEIGHT OF WALL PANELS AND PIERS UP BY 300 mm INCREMENTS (4 COURSES) TO FOLLOW CHANGES IN GROUND LEVELS SEE DRAWING 92/147/S/24-22 FOR LEVELS.

BLUE COPING 2 COURSES BROWN

RED BRICK PANEL

BLUE BROWN BRICKWORK BLUE

RED PIERS

5300

PART ELEVATION-SERVICE YARD WALL FROM SWAN STREET

Notes
Do not Scale. Use figured dimensions only. Subject to site survey and all necessary consents. All dimensions to be checked by user and any discrepancies, errors or omissions to be reported to the Architect before work commences. This drawing is to be read in conjunction with all other relevant materials.

Index		Revison	Date	Int
	A	ISSUED FOR BILLING	15/4/95	
1		FENCING OMITTED, SPACING OF PIERS AMENDED, LEVELS ALTERED		
	B	PRE-TENDER	21/9/95	
	C	BUILDING REGS APPLICATION	29/9/95	
2		BRICKWORK COLOURS AND BANDING ADDED, SECTION C-C ADDED, LEVELS ADDED MOVEMENT JOINTS SHOWN HEIGHT OF STEPS IN WALL AMENDED	3/11/95	SMH
	D	FOR TENDER	4/11/95	

SECTION A-A

- 1:HADDONSTONE PIER CAP REF S22C 160 kg
- ENGINEERING BRICK ON EDGE TO FORM COPING SET IN DENSE MORTAR. COLOUR OF BRICK TO 2 COURSES BROWN BRICKWORK UNDER COPING.
- 1200 SEALING STRETCHER BOND TIED TOGETHER WITH S/S TIES AT 900 CRS HORIZONTALLY AND 450 MM CRS VERTICALLY AND STAGGERED.
- 615 x 665 BRICK PIER. RED BRICKWORK C.P.C. ABOVE BLUE ENGINEERING BRICK
- RED BRICKWORK
- SINGLE COURSE BLUE BRICKS. LEVELS CHANGES TO FOLLOW GROUND SLOPE (SEE ELEVATION)
- BROWN BRICKWORK.
- 2 COURSES ENGINEERING BRICKS ABOVE GROUND LEVEL. SEE ELEVATION FOR CHANGES IN LEVEL TO FOLLOW GROUND SLOPE
- BRICKWORK BELOW G.L. AND BACK OF CONC. PAINTED WITH 1200 COATS OF R.I.W.
- GRANULAR FILL TO ENGINEERS SPEC.
- 50 mm DIA PVC WEEP PIPE CAST INTO CONC. 1200 NO. TO BE PROVIDED PER BAY BETWEEN PIERS AT 3m CRS.
- R.C. RETAINING WALL TO STRUCT. ENGINEERS DESIGN.

2 COURSES BLUE BRICK TO PIERS ONLY SEE DRAWING 92/147/S/24-23 FOR ELEVATION.

1 COURSE BLUE ENGINEERING

BLUE ENGINEERING BRICKS

SECTION B-B

- DECORATIVE PAINTED M.S. INFILL PANEL COMPRISING 50 x 19 M.S. FLATS SURROUND 41/71 12 mm DIA. M.S. RODS AT MAX 100 mm CRS WELDED TO FRAME.
- INFILL PANEL TO BE MADE IN 1200 SECTIONS BOLTED TOGETHER TOPS TO BE BENT TO RADIUS SHOWN. HEIGHT TO BE 300 mm AT PIERS AND 900 mm AT TOP.
- PANELS TO HAVE LUGS BOLTED TO BRICKWORK. CONCEAL FIXINGS WITH COPING BRICKS WHERE POSSIBLE.
- BLUE BRICK ON EDGE COPING IN DENSE MORTAR
- 2 COURSES BROWN BRICKWORK UNDER COPING
- RED BRICKWORK
- SINGLE COURSE BLUE
- BROWN BRICKWORK
- 2 COURSES BLUE ABOVE G.L.
- MIN 2 COURSES BLUE BELOW G.L.
- DENSE BRICKS IN DENSE MORTAR BELOW G.L.
- PAD FOUNDATIONS TO BE TO SIZES AND DEPTHS AS SPECIFIED BY STRUCTURAL ENGINEER.

SECTION C-C

- BLUE BRICK ON EDGE COPING IN DENSE MORTAR
- 2 COURSES BROWN BRICKWORK UNDER COPING
- RED BRICKWORK.
- SINGLE COURSE BLUE ENGINEERING BRICKS
- BROWN BRICKWORK
- 2 COURSES BLUE ENGINEERING BRICKS ABOVE GROUND LEVEL
- MIN. TWO BLUE ENGINEERING BRICKS MIN. TWO COURSES BELOW GROUND LEVEL
- BRICKWORK THICKNESS INCREASES TO 328 mm BELOW GROUND LEVEL WHERE REQUIRED BY STRUCT. ENGINEER TO FORM RETAINING WALL.

SCHEDULE OF BRICK TYPES	
Brown	BLOCKLEYS SAFFRON YELLOW MELLOW GRAIN
Red	BURFIELD RED STOCK
Blue	STOFFORDSHIRE SLATE BLUE

SOUTH HOLLAND DC
HOUSING & PLANNING
25 APR 1995
Ref: 0422/95

NOT ACCEPTED


Lyons+Sleeman+Hoare
CHARTERED ARCHITECTS · DESIGNERS · PLANNERS
Nero Brewery, Cricket Green, Hartley Wintney, Hampshire RG27 8QA
Telephone: (01252) 844144 Facsimile: (01252) 844800

Job
THE HOLLAND MARKETS
SPALDING
SAFEWAY PHASE 2
CLIENT: CENTROS PROPERTIES LTD.
PEVERIL SECURITIES LTD.

Drawing
EXTERNAL WORKS DETAILS
SHEET 5

Scale	Date	Partner	Author
1:50,1:20	17/1/95	KWS	S'A H

Job No/Dig No: 92/147/S/24-09
Rev: (D)

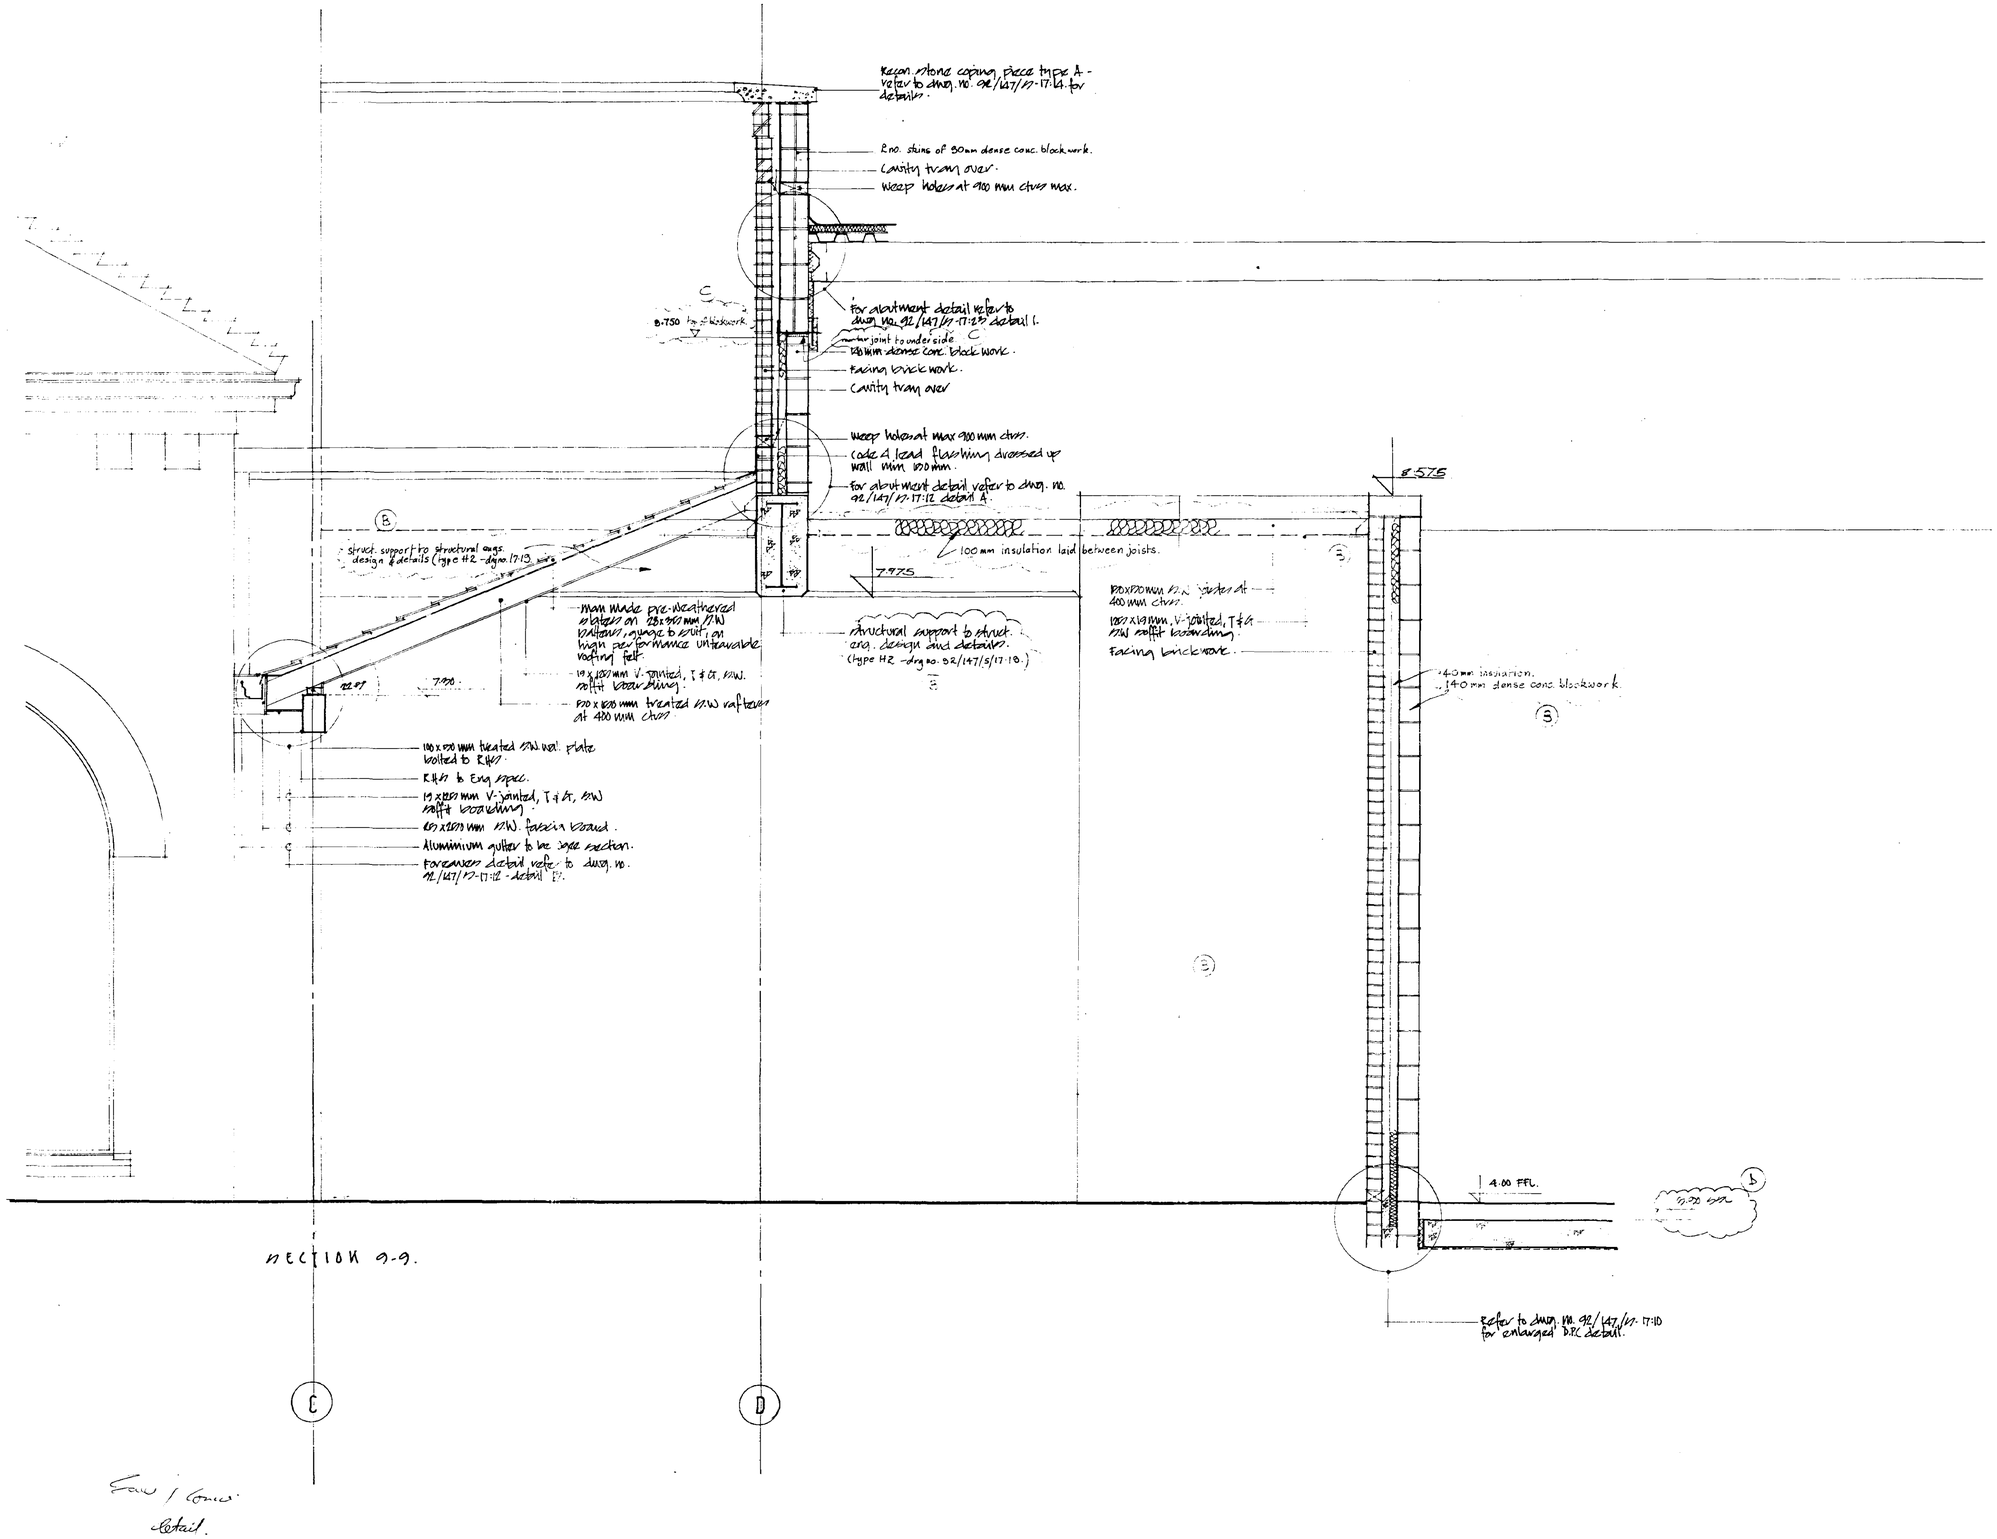

SECTION 9-9.

Eaves / Gable detail.

Notes
Do not Scale. Use figured dimensions only. Subject to site survey and all necessary consents. All dimensions to be checked by user and any discrepancies errors or omissions to be reported to the Architect before work commences. The drawing is to be read in conjunction with all other relevant materials.

Index		Revision	Date	Int
1		~~GARAGE LOCATION AMENDED~~	24/4/95	STAFF
2.		Internal walls amended.	9-2-95	M.E.D.
	A.	ISSUED FOR BILLING	25/5/95	PPS
3.		AMENDED TO SAFEWAY REQS. levels added, insulation altered, detail ref. added.	27/2/95	K.A.
4		RWG FROM LEVEL ANDREW WATER RD UNDER.	28/6/95	FAM
B		PRE-TENDER	9/3/95	PPS
C		BUILDING REG APPLICATION	29/3/95	
D		FOR TENDER	4-4-95	PPS

DETERMINED PLAN

SOUTH HOLLAND DC HOUSING & PLANNING 25 APR 1995 Ref: 0422/95

Lyons+Sleeman+Hoare

CHARTERED ARCHITECTS · DESIGNERS · PLANNERS

Nero Brewery, Cricket Green, Hartley Wintney, Hampshire RG27 8QA Telephone (01252) 844144 Facsimile (01252) 844800

JOB

THE HOLLAND MARKETS
SPALDING
SAFEWAY PHASE 2
CLIENT: CENTROS PROPERTIES LTD.
PEVERIL SECURITIES LTD.


Drawing

SECTION 9-9.


Scale	Date	Partner	Author
1:20.	27-12-94.	K.W.M.	M.E.D.

Job NO/Dig NO. 92/147/17-17:04. Rev D

© Lyons+Sleeman+Hoare

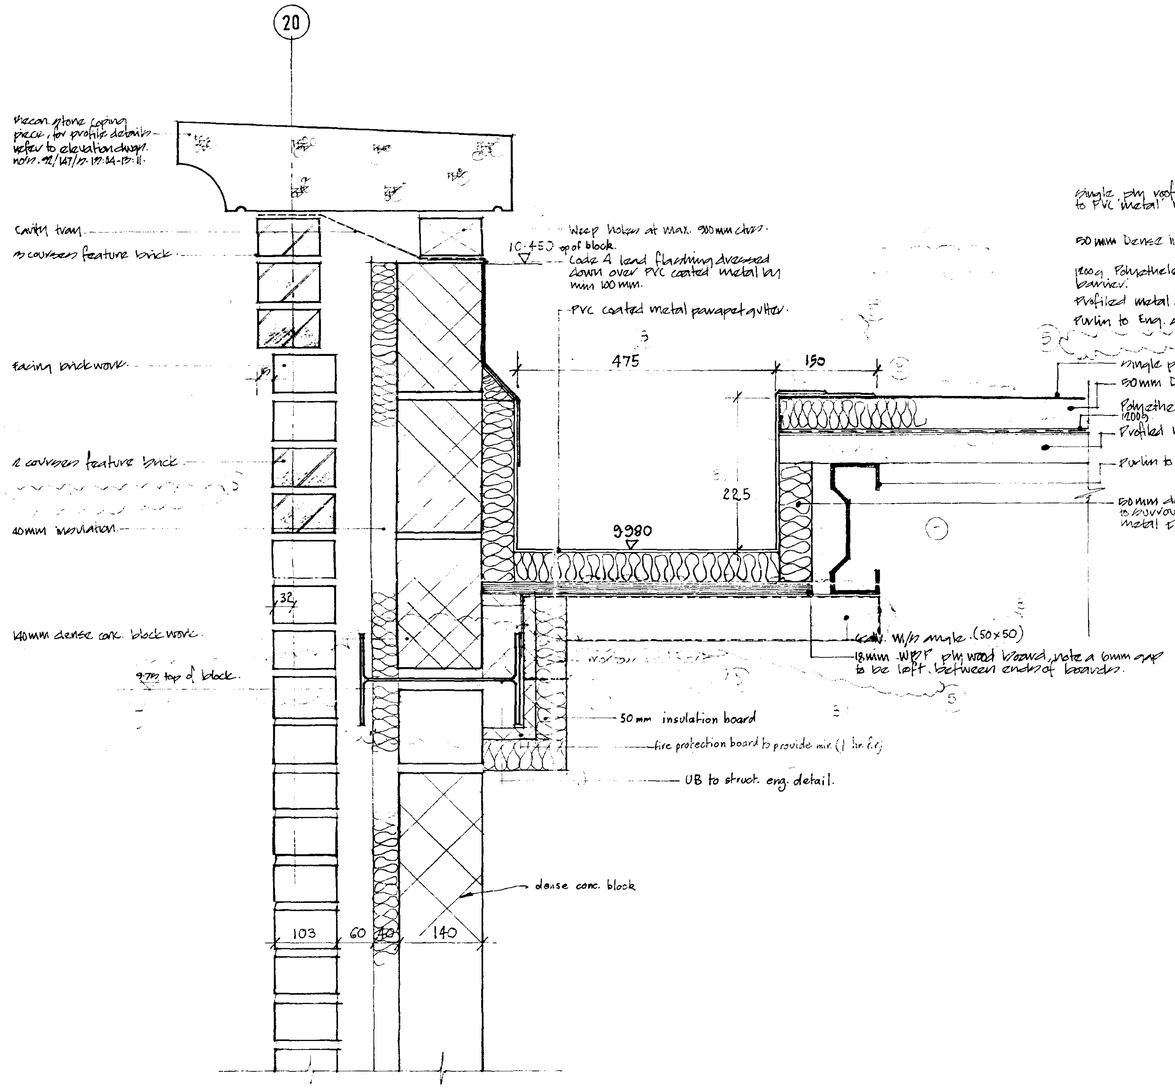

PARAPET GUTTER DETAIL — MAIN ROOF AREA

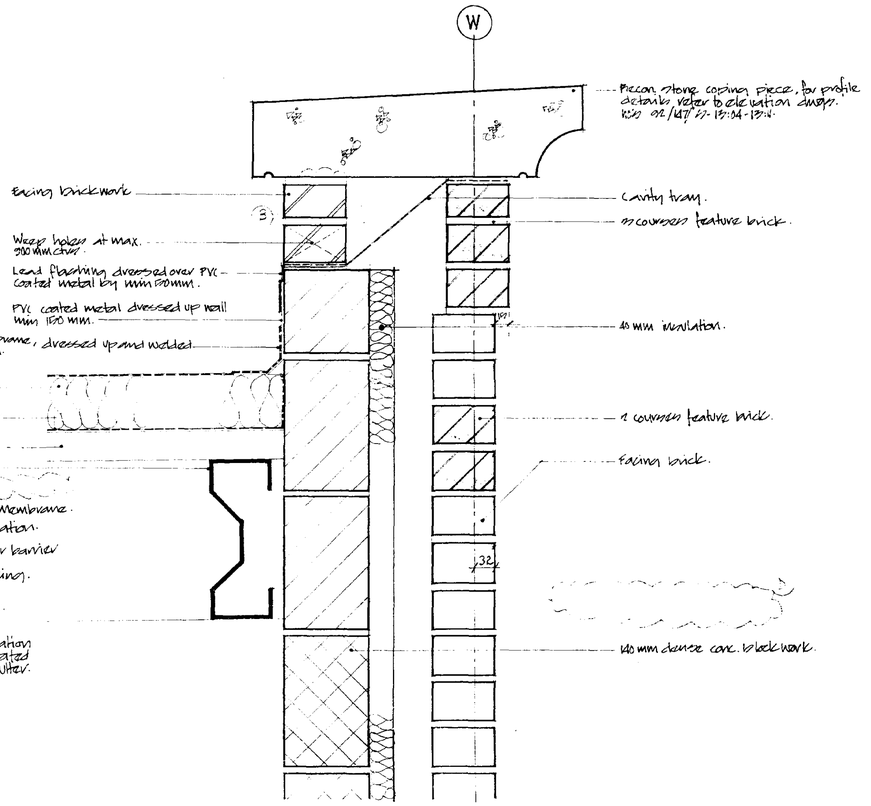

PARAPET ABUTMENT DETAIL - MAIN ROOF AREA.

Project.

Notes
Do not Scale: Use figured dimensions only. Subject to site survey and all necessary consents. All dimensions to be checked by user and any discrepancies, errors or omissions to be reported to the Architect before work commences. This drawing is to be read in conjuction with all other relevant materials.

Index	Revision	Date	Int
1	Notes added	20-11-94	NED.
2.	50mm insulation changed.	26/1/95	RH.
3.	Notes amended.	9.2.95	NED.
A	main roof area gutter rev. insulation & batthes revised. FOR BILLING	15/2/95	
4.	AMENDED TO SAFEWAY REARTS n/s plate together, vapour barrier, n/s angle & dims. revised.	27/2/95	RH.
B	PRE-TENDER	17/3/95	
C	Application	4.4.95	
D	FOR TENDER	4.4.95	
5	Parapet gutter support shown dotted	18.4.95	

DETERMINED PLAN

SOUTH HOLLAND DC HOUSING & PLANNING 20 APR 1995 Ref: 0422/95

Lyons+Sleeman+Hoare
CHARTERED ARCHITECTS · DESIGNERS · PLANNERS
Nero Brewery, Cricket Green, Hartley Wintney, Hampshire RG27 8QA
Telephone (01252) 844144 Facsimile (01252) 844800


JOB
THE HOLLAND MARKETS
SPALDING
SAFEWAY PHASE 2
CLIENT: CENTROS PROPERTIES LTD.
PEVERIL SECURITIES LTD.

Drawing
PARAPET DETAILS.
SHEET 1 OF 2.

Scale	Date	Partner	Author
1:5	18-11-94	K.W.S.	M.E.S.


Job NO/Drg NO: 92/147/17-17:006. file: (5)

© Lyons+Sleeman+Hoare

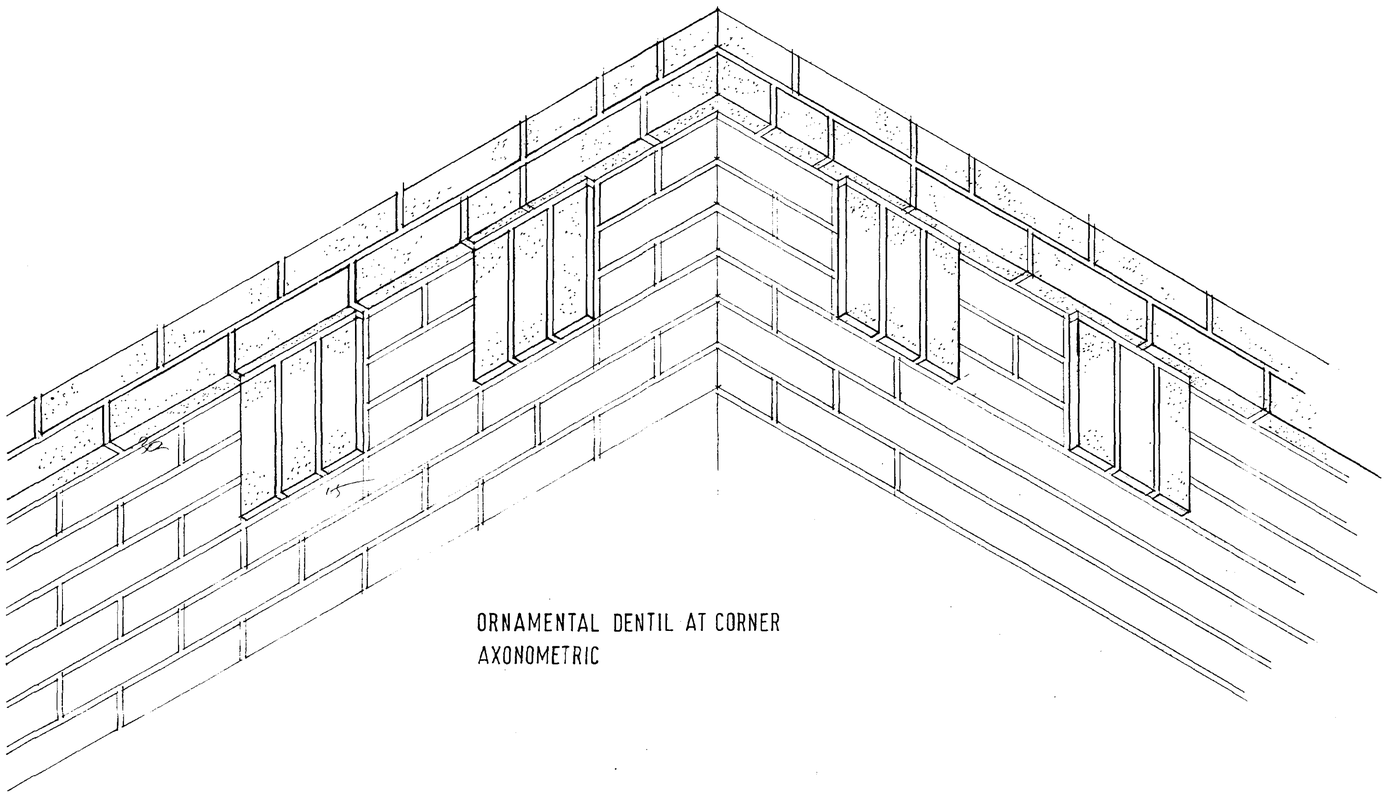


ORNAMENTAL DENTIL AT CORNER
AXONOMETRIC


THIS DRAWING TO BE READ IN CONJUNCTION WITH DRAWING 92/147/S/14-09

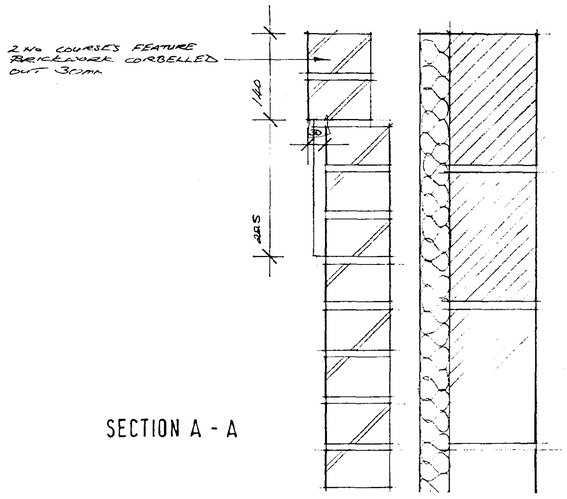

SECTION A - A

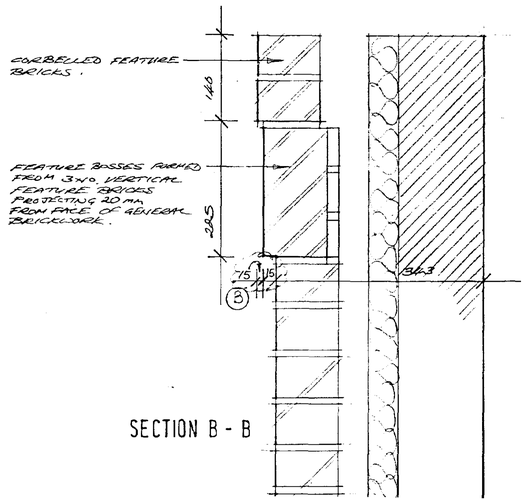

SECTION B - B

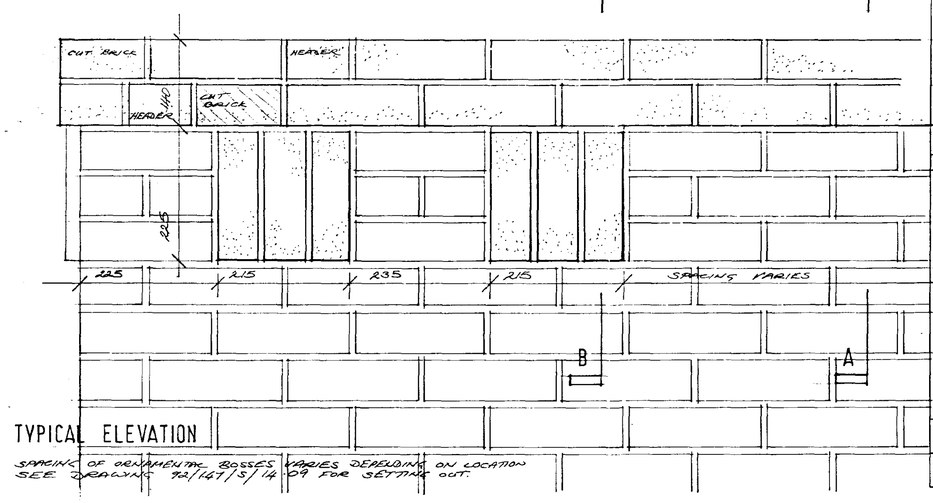

TYPICAL ELEVATION

SPACING OF ORNAMENTAL BOSSES VARIES DEPENDING ON LOCATION SEE DRAWING 92/147/S/14 09 FOR SETTING OUT.

Notes
Do not Scale. Use figured dimensions only. Subject to site survey and all necessary consents. All dimensions to be checked by user and any discrepancies, errors or omissions to be reported to the Architect before work commences. This drawing is to be read in conjunction with all other relevant materials.

Index		Revision	Date	Init
1		TYPICAL ELEVATION AMENDED TO EMBOSS CORNER DETAIL. BOSS ARRANGEMENT ACCESSED TO SHOWN AXONOMETRIC AMENDED.		
	A	ISSUED FOR BILLING	15/4/95	
2.		AMENDED TO SAFEWAY REQTS.		
		BRICK OVERHANG dim revised	27/2/95	RH.
	B	PRE-TENDER	9/3/95	
	D	FOR TENDER (NO REVISION ISSUED BY)	4.4.95	

SOUTH HOLLAND DC
HOUSING & PLANNING
25 APR 1995
Ref: 0422/95

DETERMINED PLANS

Lyons+Sleeman+Hoare
CHARTERED ARCHITECTS · DESIGNERS · PLANNERS
Nero Brewery, Cricket Green, Hartley Wintney, Hampshire RG27 8QA
Telephone (01252) 844144 Facsimile (01252) 844800

Job
THE HOLLAND MARKETS
SPALDING
SAFEWAY PHASE 2
CLIENT: CENTROS PROPERTIES LTD.
PEVERIL SECURITIES LTD.


Drawing
RETAIL STORE
ORNAMENTAL DENTIL COURSES
TO TOWERS
DETAILS

Scale	Date	Partner	Author
1:5	25/11/94	K W S	S A H

Job NO/Dwg NO: 92/147/S/17-08
Rev: D


© Lyons+Sleeman+Hoare

SECTIONS FOR COPINGS TO BE AS SHOWN ON DRAWING 92/147/S/17.09 DETAIL 'A'

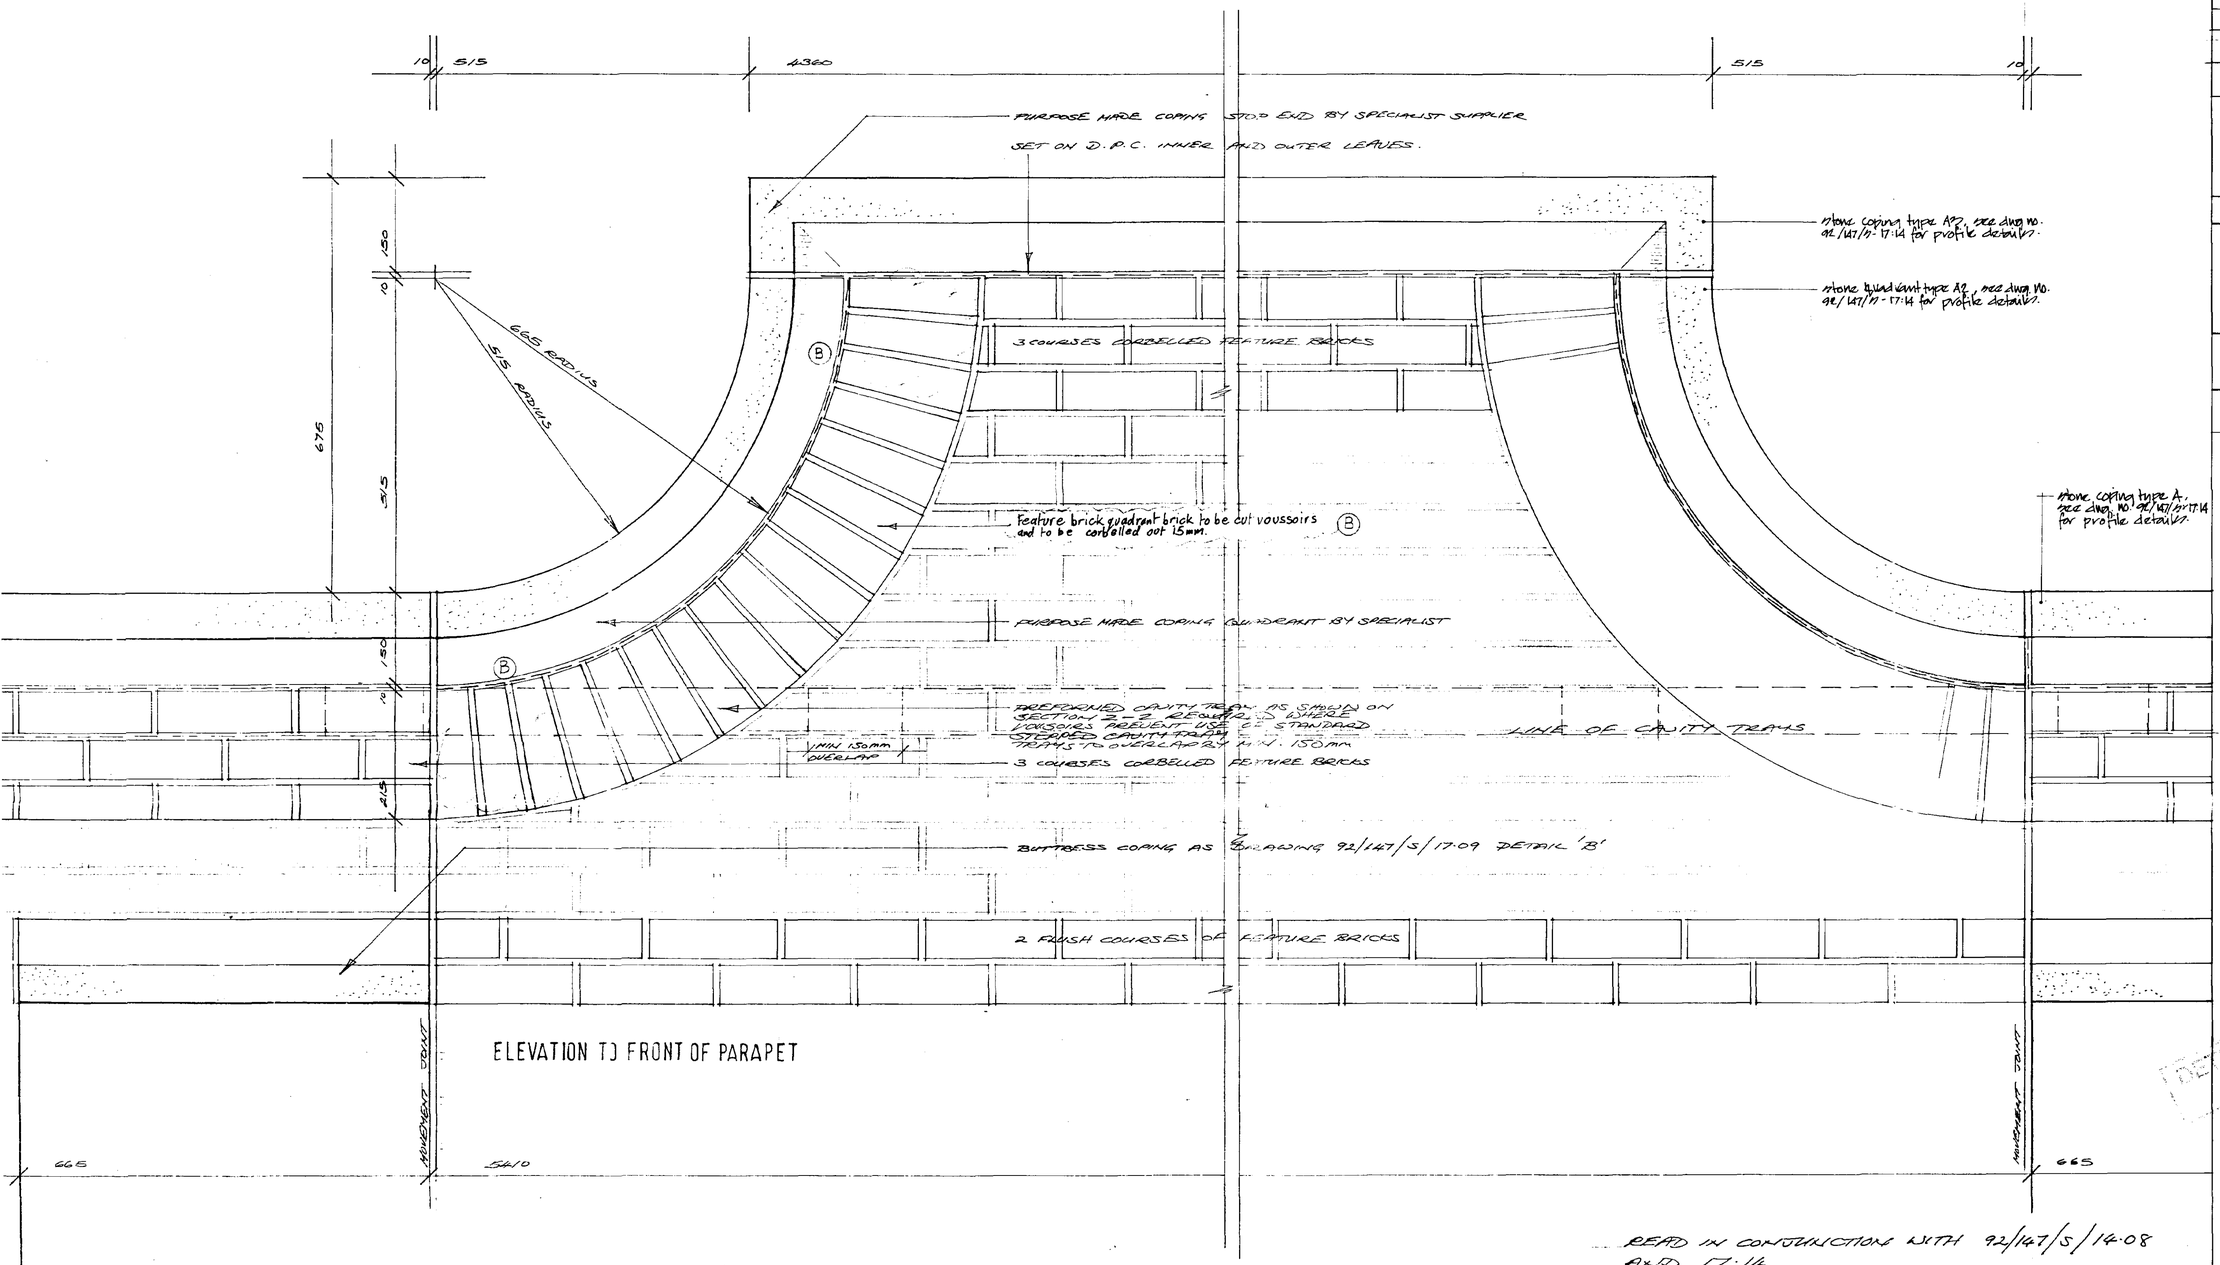


ELEVATION TJ FRONT OF PARAPET

READ IN CONJUNCTION WITH 92/147/S/14.08 AND 17.14

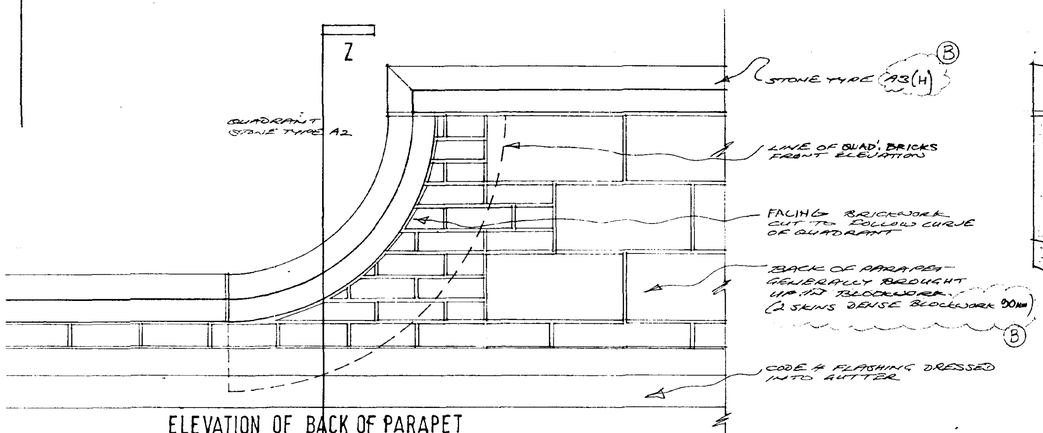

ELEVATION OF BACK OF PARAPET

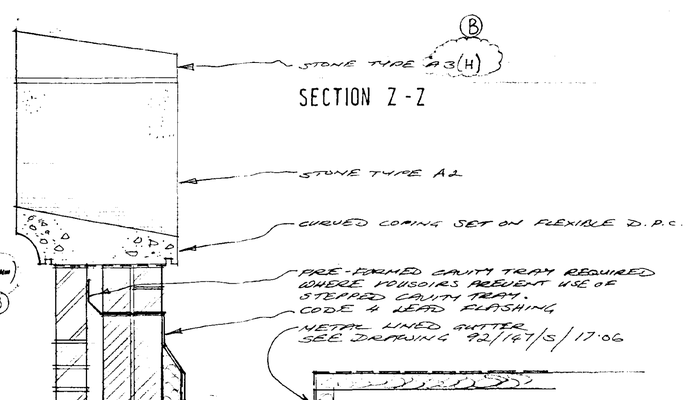

Notes
Do not Scale. Use figured dimensions only. Subject to site survey and all necessary consents. All dimensions to be checked by user and any discrepancies, errors or omissions to be reported to the Architect before work commences. This drawing is to be read in conjuction with all other relevant materials

Index		Revision	Date	Init
1		stone references added	5/1/95	MED.
	A	ISSUED FOR BUILDING REGS	15/4/95	
2		AMENDED TO SAFEWAY REQTS. hwk-panel noted, stone 27/2/95 blockwork note added	27/2/95	RH.
	B	PRE-TENDER	1/3/95	
	C	BUILDING REGS APPLICATION	29/3/95	
	D	FOR TENDER (No Revision since B)	4-4-95	

SOUTH HOLLAND DC
HOUSING & PLANNING
25 APR 1995
Ref: 0422/95

PRELIMINARY


Lyons+Sleeman+Hoare
CHARTERED ARCHITECTS · DESIGNERS · PLANNERS
Nero Brewery, Cricket Green, Hartley Wintney, Hampshire RG27 8QA
Telephone: (01252) 844144 Facsimile: (01252) 844800

Job
THE HOLLAND MARKETS
SPALDING
SAFEWAY PHASE 2
CLIENT: CENTROS PROPERTIES LTD.
PEVERIL SECURITIES LTD.


Drawing
RETAIL STORE
PARAPET COPING FEATURE
QUADRANTS

Scale	Date	Planner	Author
1:5	8/11/94	KWS	SAH


Job No/Drg No: 92/147/S/17.11
Rev: D

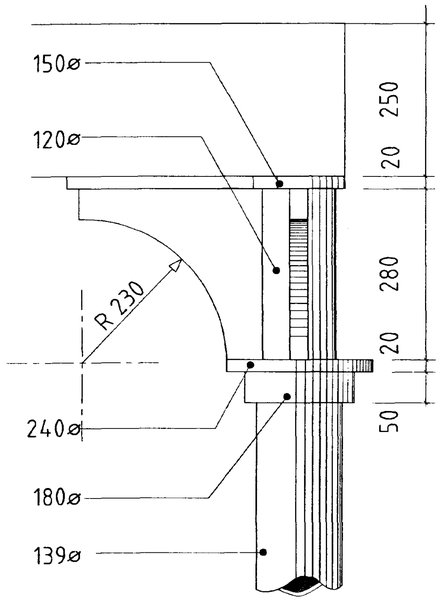

COLUMN HEAD DETAIL 1:5

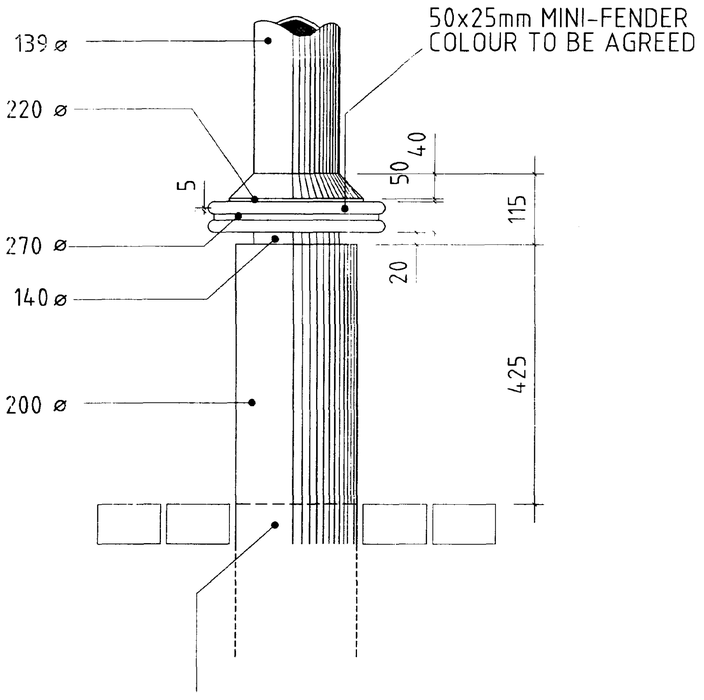

COLUMN BASE DETAIL 1:5

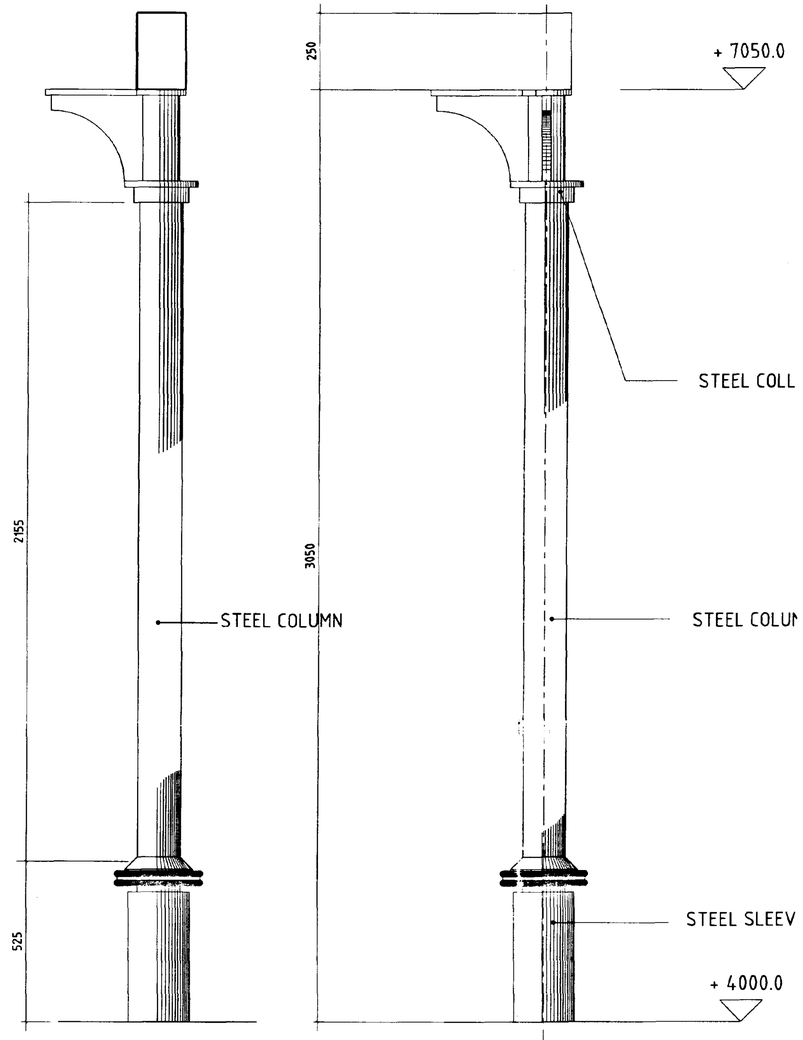


SIDE ELEVATION

FRONT ELEVATION 1:10

COLUMN TYPE B 1:10

NOTE:
ALL STEEL SIZES & THICKNESS TO STRUCTURAL ENG's DETAIL & SPEC.

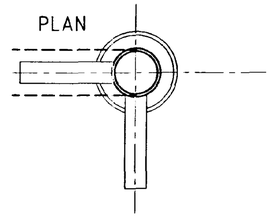

Notes
Do not Scale. Use figured dimensions only. Subject to site survey and all necessary consents. All dimensions to be checked by user and any discrepancies, errors or omissions to be reported to the Architect before work commences. This drawing is to be read in conjunction with all other relevant materials.

Index	Revision		Date	Init
	A	FOR BILLING	25/08/95	
1		NOTES AMENDED	22/09/95	MMA
	D	FOR TENDER	04/04/95	

SOUTH HOLLAND DC
HOUSING & PLANNING
25 APR 1995
Ref: 0422/95

DETERMINED PLAN

Lyons+Sleeman+Hoare
CHARTERED ARCHITECTS ◦ DESIGNERS ◦ PLANNERS
Nero Brewery, Cricket Green, Hartley Wintney, Hampshire RG27 8QA
Telephone: (01252) 84644 Facsimile: (01252) 844800


Job
THE HOLLAND MARKETS
SPALDING
SAFEWAY PHASE 2
FOR CENTROS
PROPERTIES LTD.

Drawing
STEEL FEATURE
COLUMN DETAILS


SHEET 2 OF 2

Scale	Date	Partner	Author
1:10/1:5	22/12/94	KWS	MMA


Job N° / Drg N° 92/147/S-17:22
Rev D

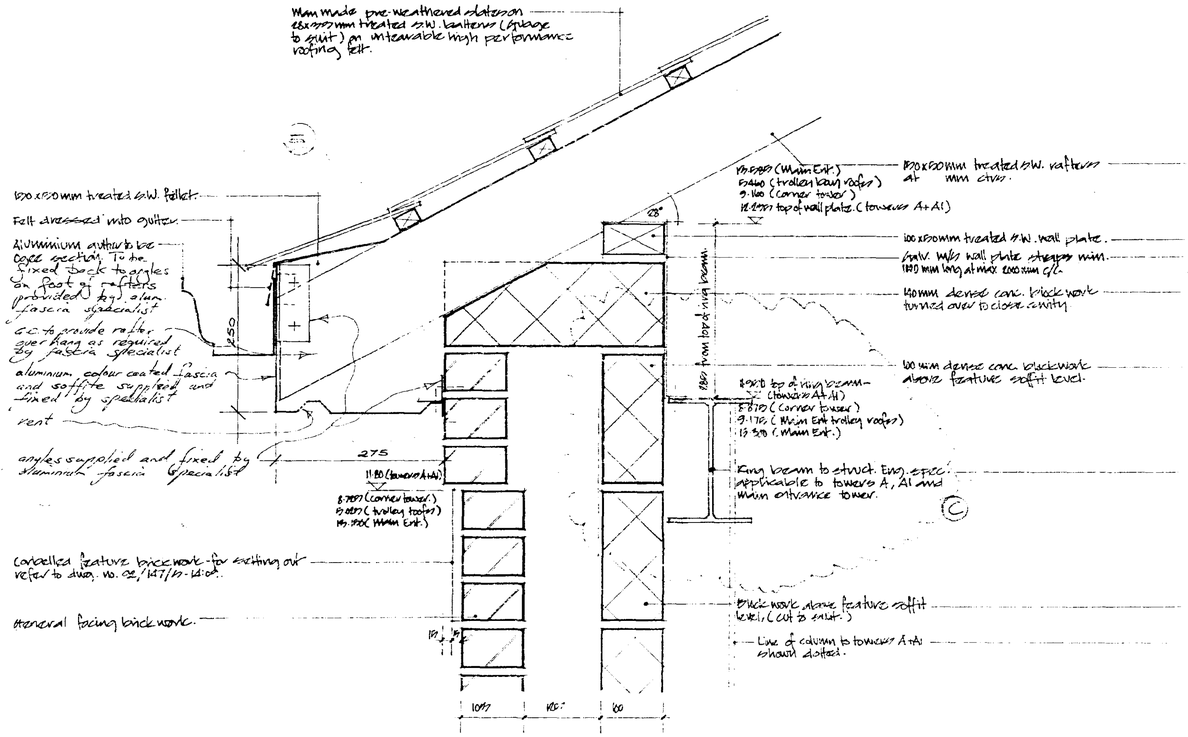


DETAIL ONE.

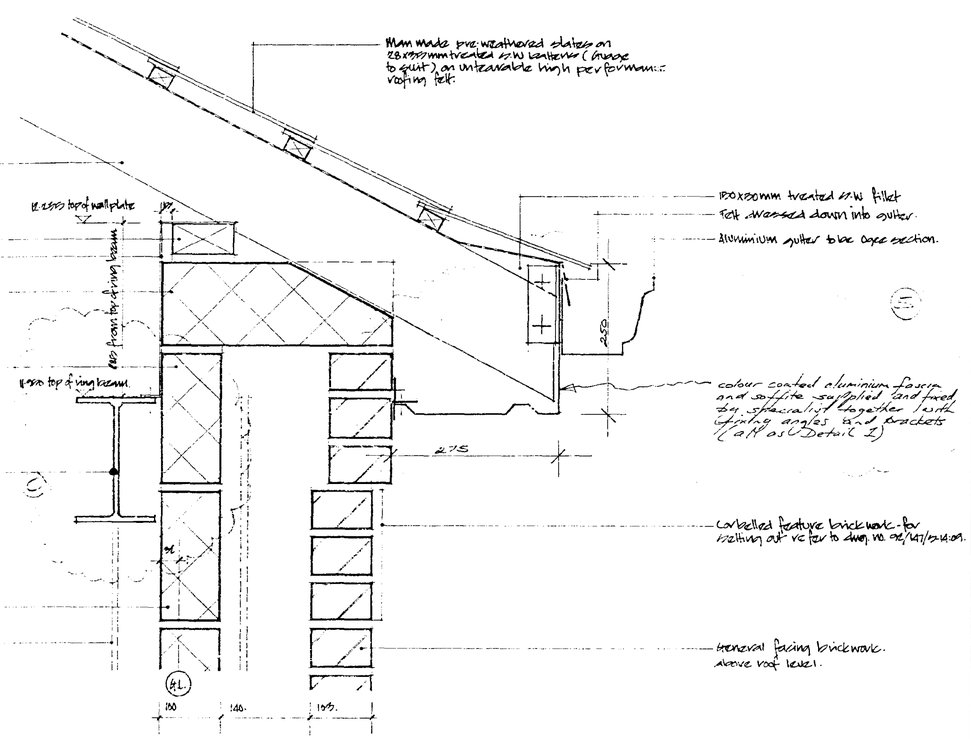

DETAIL TWO. (applicable to towers A and A1 only)

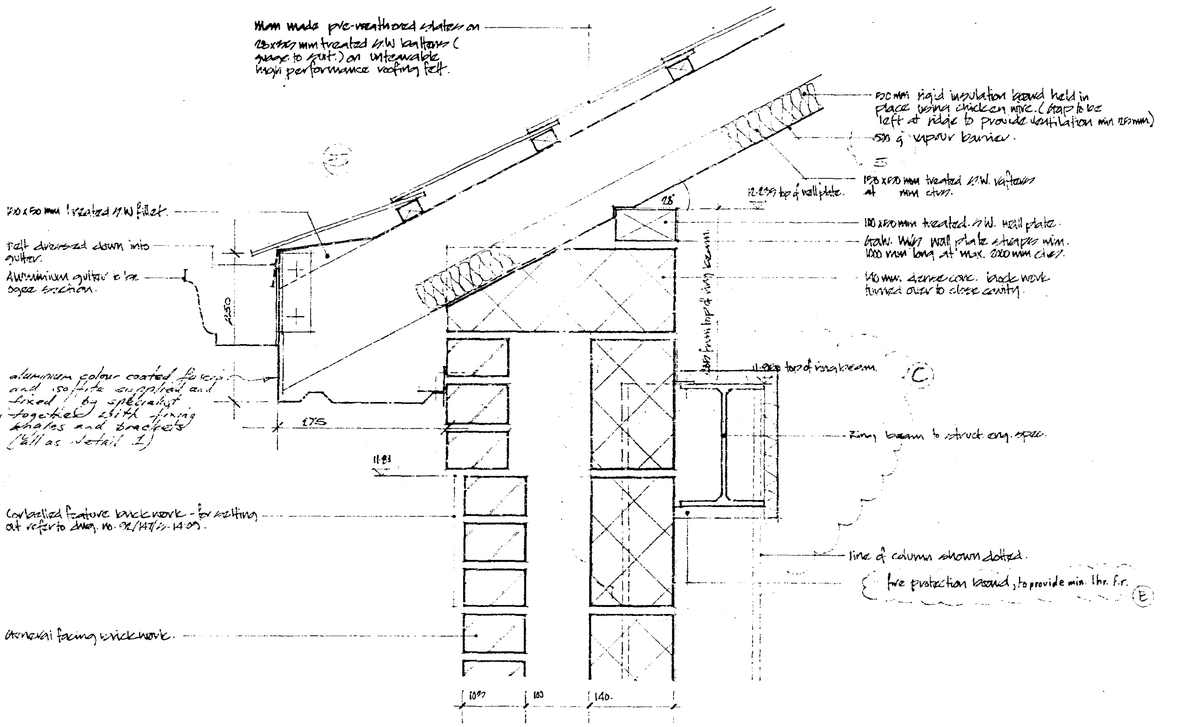

DETAIL THREE. Applicable to rear towers. (Type B.)

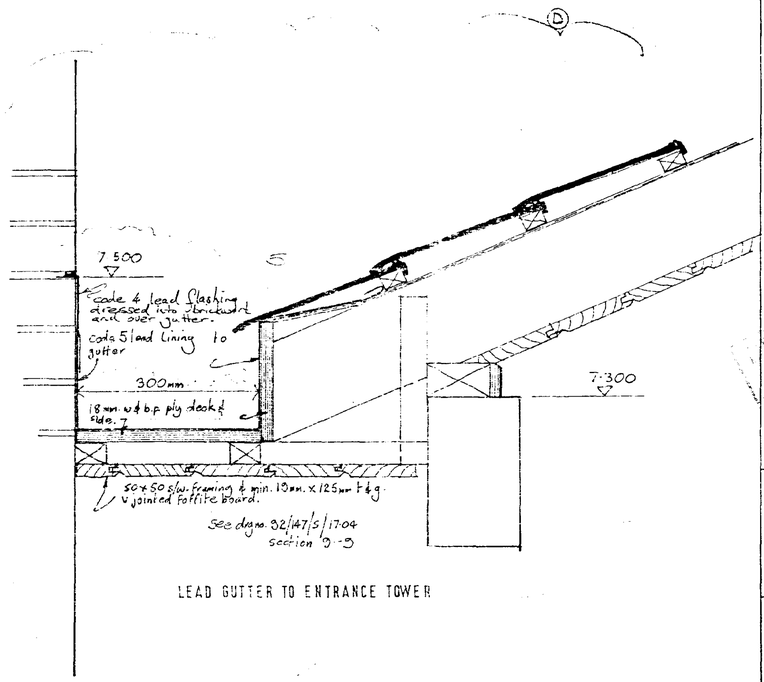

LEAD GUTTER TO ENTRANCE TOWER

Notes
Do not Scale. Use figured dimensions only. Subject to site survey and all necessary consents. All dimensions to be checked by user and any discrepancies, errors or omissions to be reported to the Architect before work commences. This drawing is to be read in conjunction with all other relevant materials.

Index		Revision	Date	Init
1		Generally amended and ring beams added.	10.2.95	MEB.
2.		Soffit and fascias amended.	10.2.95	MEB.
	A	FOR BILLING	10.2.95	RS
3.		AMENDED TO SAFEWAY, REAR'S Fascia board, fire protection note revised.	1/3/95	RH.
4		RING BEAM DETAIL AMENDED	29/3/95	
	B	PRE-TENDER	7/3/95	RS
	C	BUILDING REGS APPLICATION	29/3/95	
	D	FOR TENDER.	4.4.95	RS
5		NOTES RE LEAD FLASHING AND LININGS TO GUTTER AMENDED. DETAIL 3 VAPOUR BARRIER AMENDED. DETAILS 1, 2 & 3 - FASCIA & soffits amended	18/4/95	JAH RS

SOUTH HOLLAND DC
HOUSING & PLANNING
25 APR 1995
Ref. 0422/95

Lyons + Sleeman + Hoare
CHARTERED ARCHITECTS · DESIGNERS · PLANNERS
Nairn Brewery, Cricket Green, Hartley Wintney, Hampshire RG27 8QA
Telephone (01252) 844144 Facsimile (01252) 844800


Job
THE HOLLAND MARKETS
SPALDING
SAFEWAY PHASE 2
CLIENT: CENTROS PROPERTIES LTD.
PEVERIL SECURITIES LTD.

Drawing
EAVES DETAILS
SHEET ONE.

Scale	Date	Planner	Author
1:5	30-1-95	K.W.H.	M.E.B.

Job No. Drg No. / Rev.
32/147/17. 17: 51. (5)

© Lyons+Sleeman

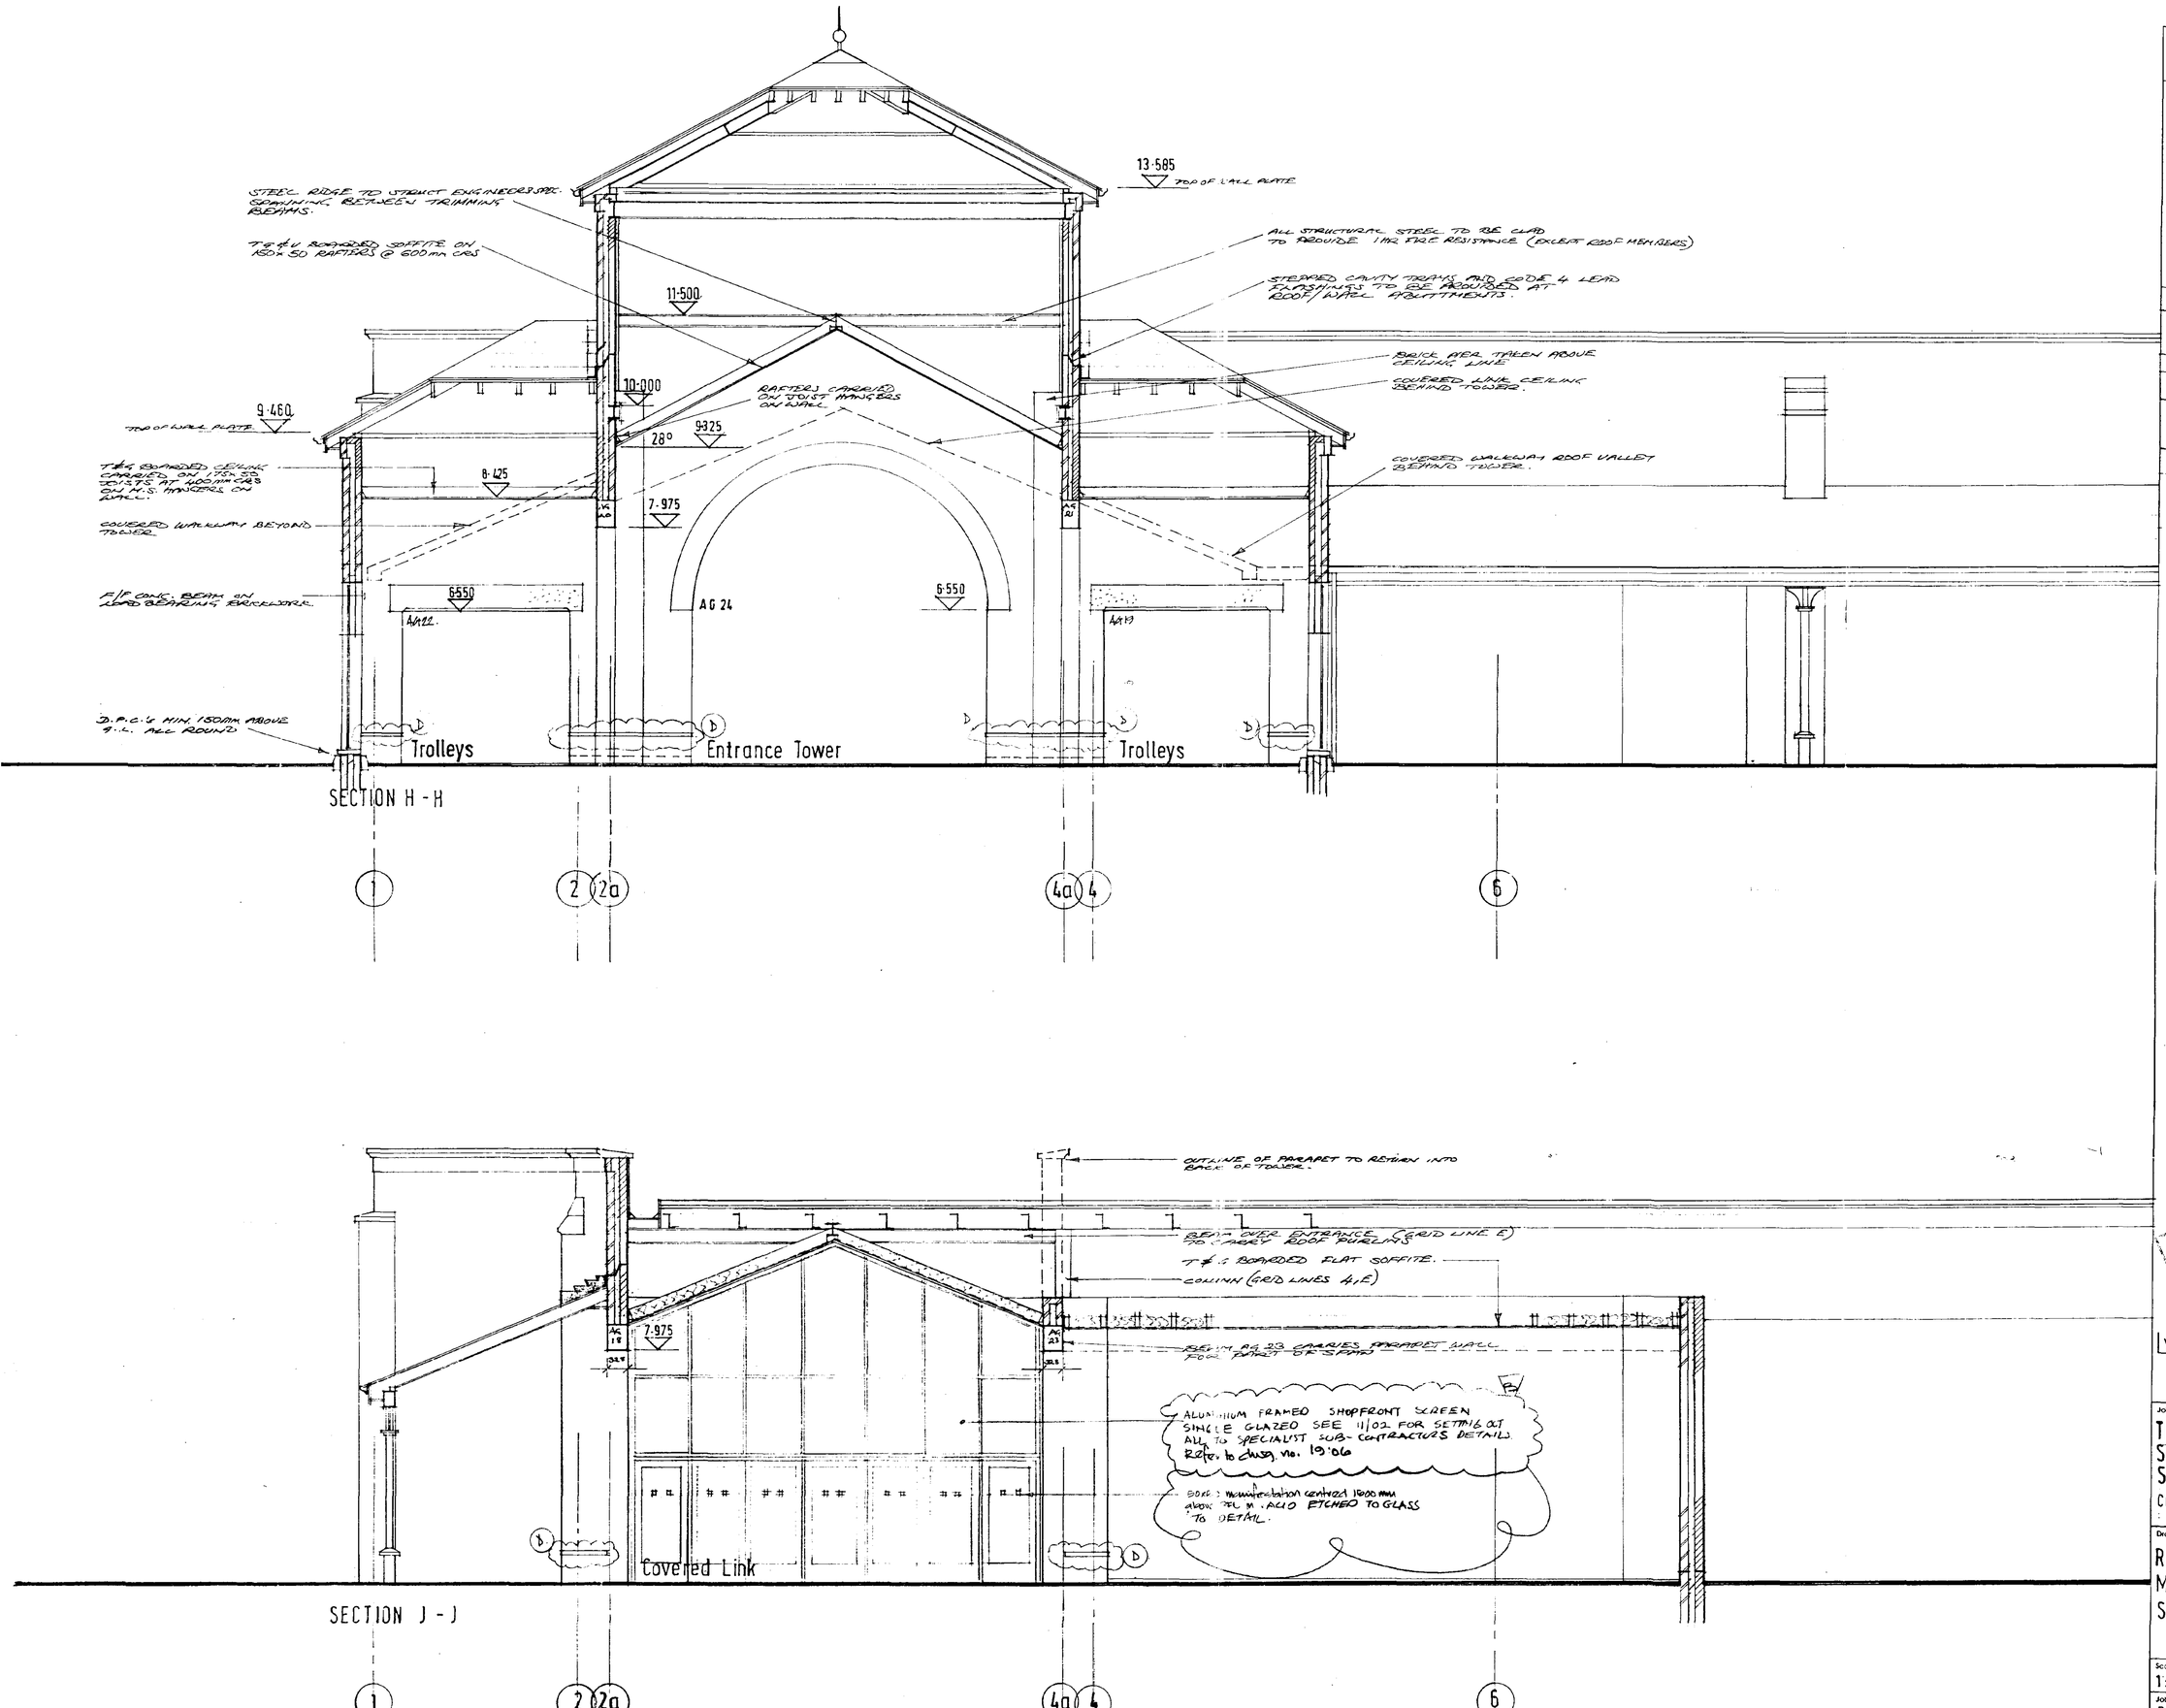

Notes
Do not Scale. Use figured dimensions only. Subject to site survey and all necessary consents. All dimensions to be checked by user and any discrepancies, errors or omissions to be reported to the Architect before work commences. This drawing is to be read in conjunction with all other relevant materials.

Index	Revision		Date	Int
1	GENERALLY UPDATED		6/4/94	SAH
2	PARAPET WALL OVER TROLLEY BAY AMENDED TO STRAIGHT WALL.		21/4/94	SAH
3	ANGLE AT 2-3 SHOWN, SLOPING SOFFITE AMENDED, GRID LINES ADDED		26/5/95	SAH
4	BRICK PIER ADDED ON GRID 2.E. NOTES ADDED		7/6/95	SAH
5	LEVELS SHOWN FOR AA17, AA20, AG 21, AG 24 AMENDED. ALSO AA18 AND AA 19. FEATURE BULLNOSES IN TOWER OMITTED.		14/6/95	SAH
	A	ISSUED FOR BILLING	16/6/95	SAH
6 7		ENTRANCE AMENDED PARAPET TO SECTION J-J AMENDED	3/7/95	SAH
	B	PRE-TENDER.	17/7/95	SAH
	C	BUILDING REGS APPLICATION	29/3/95	
	D	FOR TENDER	4.8.95	SAH

SOUTH HOLLAND DC
HOUSING & PLANNING
25 APR 1995
Ref: 0422/95
DETERMINATION PLAN

Lyons+Sleeman+Hoare
CHARTERED ARCHITECTS · DESIGNERS · PLANNERS
Nero Brewery, Cricket Green, Hartley Wintney, Hampshire RG27 8QA
Telephone (01252) 844144 Facsimile (01252) 844800


Job
THE HOLLAND MARKETS
SPALDING
SAFEWAY PHASE 2
CLIENT; CENTROS PROPERTIES LTD.
PEVERIL SECURITIES LTD.

Drawing
RETAIL STORE
MAIN ENTRANCE
SECTIONS H-H, J-J


Scale	Date	Partner	Author
1:50	1/12/94	KWS	SAH

Job No/Drg No: 92/147/S/12·04
Rev: D.


© Lyons+Sleeman+Hoare

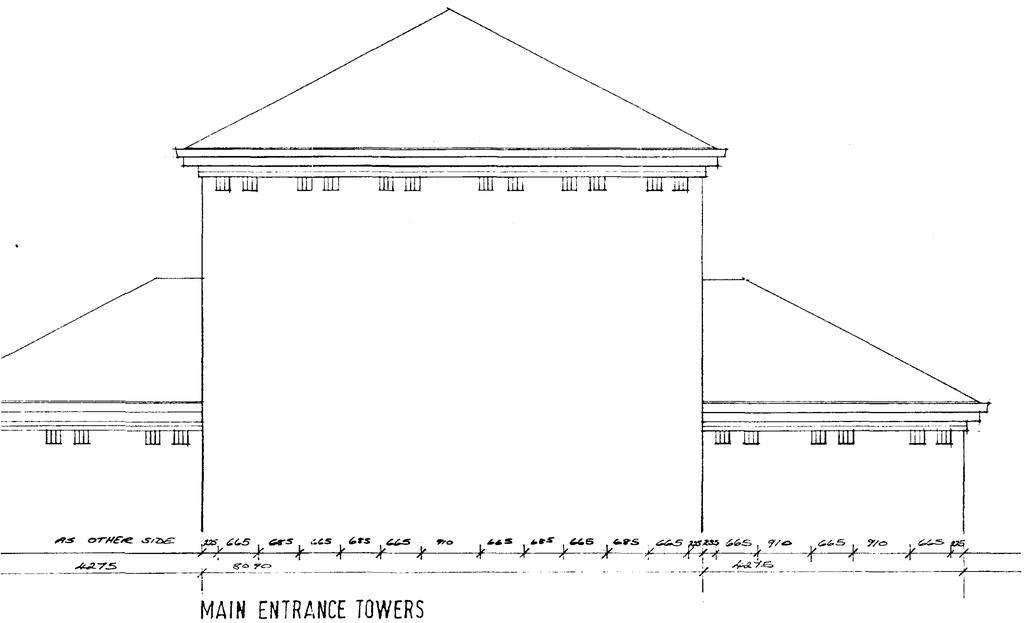


MAIN ENTRANCE TOWERS
FRONT AND REAR

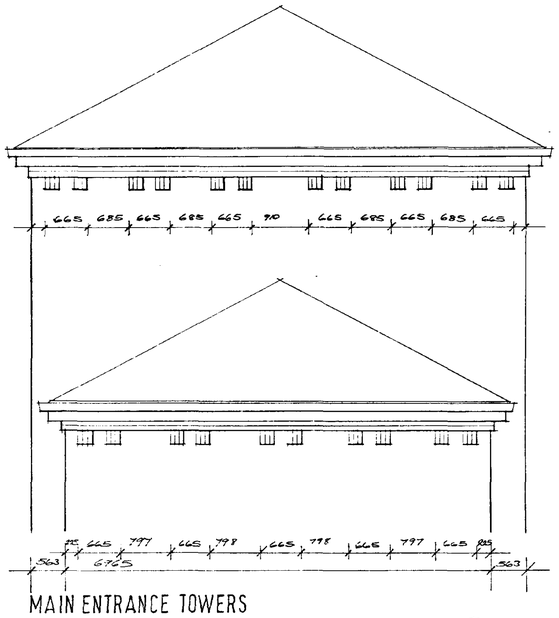


MAIN ENTRANCE TOWERS
SIDES

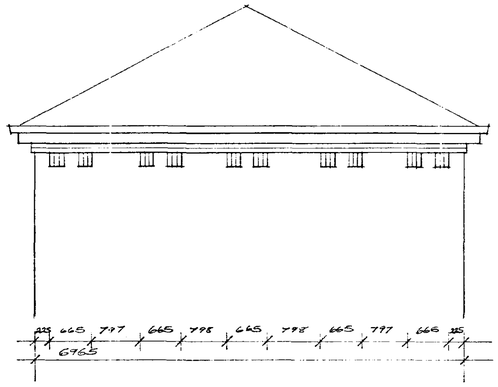

TOWER TYPE 'B'
CORNER CANOPY

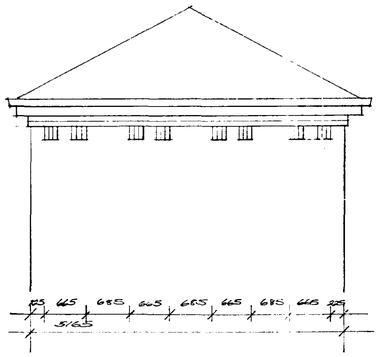

TOWER TYPE A & A1

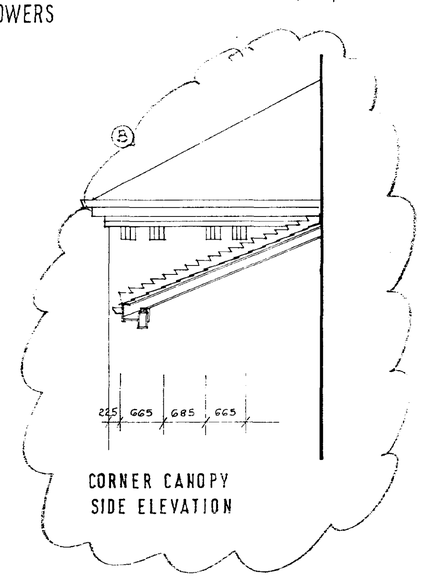

CORNER CANOPY
SIDE ELEVATION

THIS DRAWING TO BE READ IN CONJUNCTION WITH DRAWING 92/147/S/17-08
FOR MOVEMENT JOINTS REFER TO DWG. NOS. 92/147/13-01 & 13-02

Notes
Do not Scale. Use figured dimensions only. Subject to site survey and all necessary consents. All dimensions to be checked by user and any discrepancies, errors or omissions to be reported to the Architect before work commences. This drawing is to be read in conjunction with all other relevant materials

Index	Revision	Date	Int
A	ISSUED FOR BILLING	15/2/95	
1.	AMENDED TO SAFEWAY REQTS. CORNER CANOPY SIDE ELEVATION ADDED	24/2/95	RH
B	PRE-TENDER	17/4/95	
C	FOR TENDER (No revision since B)	4.5.95	

SOUTH HOLLAND DC
HOUSING & PLANNING
25 APR 1995
Ref: 0422/95

Lyons+Sleeman+Hoare
CHARTERED ARCHITECTS · DESIGNERS · PLANNERS
Nero Brewery, Cricket Green, Hartley Wintney, Hampshire RG27 8QA
Telephone (01252) 844144 Facsimile (01252) 844800


Job
THE HOLLAND MARKETS
SPALDING
SAFEWAY PHASE 2
CLIENT: CENTROS PROPERTIES LTD.
PEVERIL SECURITIES LTD.

Drawing
RETAIL STORE
ORNAMENTAL DENTIL COURSES TO TOWERS
SETTING OUT


Scale	Date	Partner	Author
1:50	25/11/94	KWS	SAH

Job NO/Drg NO: 92/147/S/14-09
Rev: D


© Lyons+Sleeman+Hoare

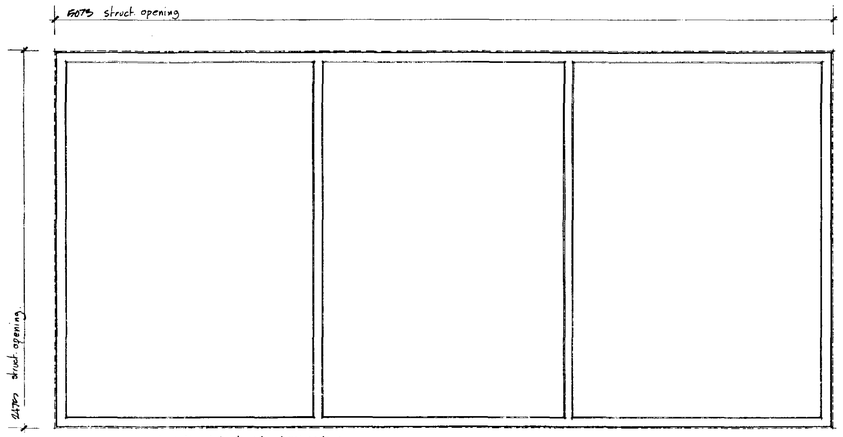


TYPE 1. Applicable to window nos:
WG1A
WG1C
WG1D.

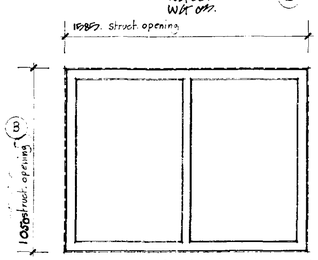


TYPE 3. Applicable to window nos:
WG 7 WG10
WG 8 WG 11
WG 9 WG 12

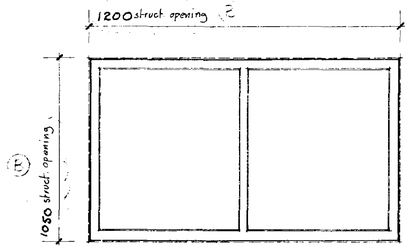


TYPE 4. Applicable to window nos:
WG 6

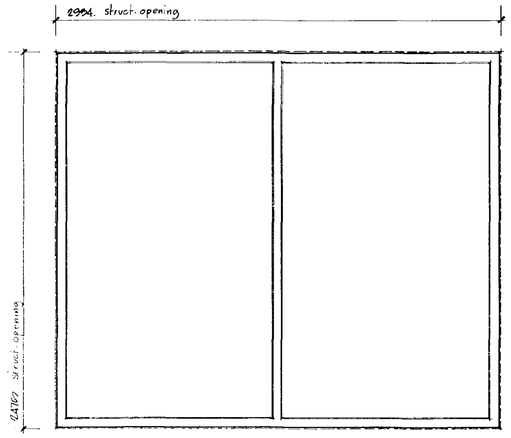


TYPE 2. Applicable to window nos:
WG 4.
WG 5.

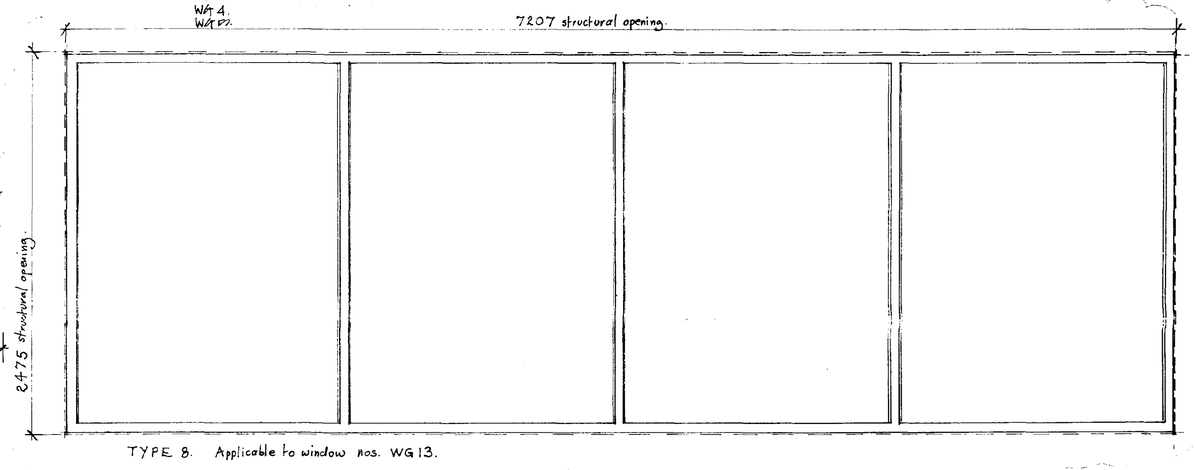


TYPE 8. Applicable to window nos. WG13.

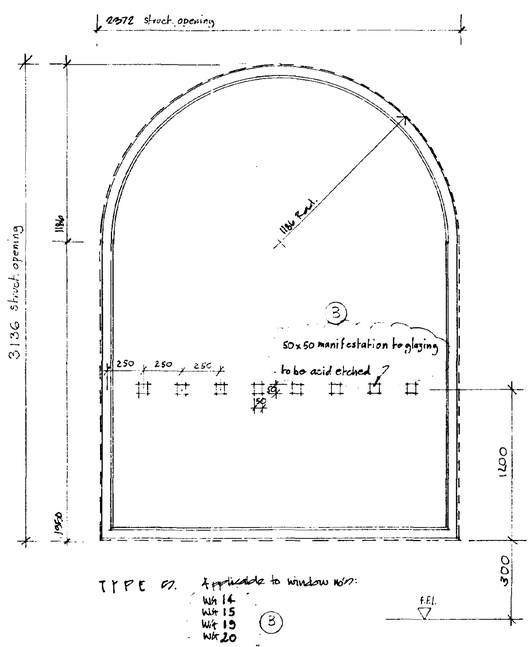

TYPE 5. Applicable to window nos:
WG 14
WG 15
WG 19
WG 20

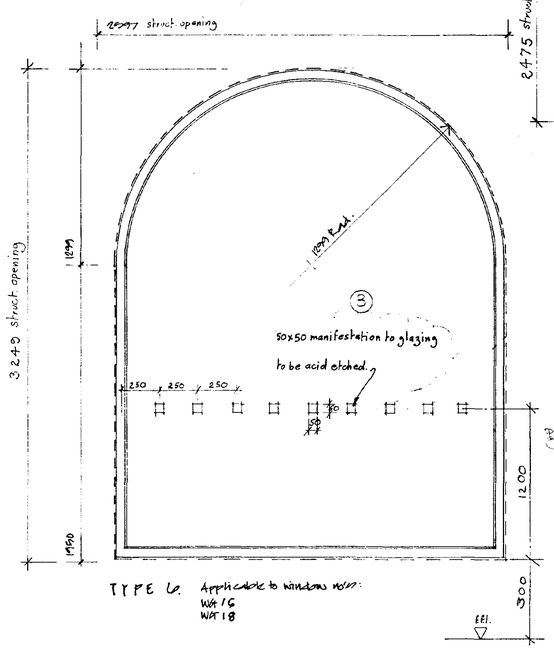

TYPE 6. Applicable to window nos:
WG 16
WG 18

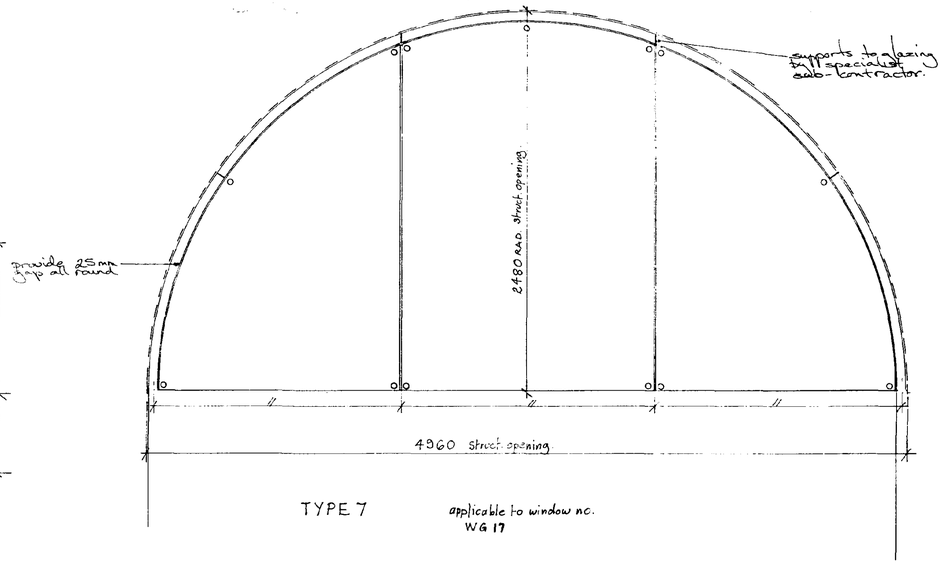

TYPE 7 applicable to window no.
WG 17

NOTE : All sizes given are structural openings. Tolerance to be agreed with manufacturer.

Notes
Do not Scale. Use figured dimensions only. Subject to site survey and all necessary consents. All dimensions to be checked by user and any discrepancies, errors or omissions to be reported to the Architect before work commences. The drawing is to be read in conjunction with all other relevant materials.

Index	Revision	Date	Int
1.	Window reference nos added	11-1-95	MED.
2.	struct openings added, safety stickers to type 5 & 6 added, Type 7 added.	10/2/95	R.H.
A	ISSUED FOR BILLING	15/2/95	
3	AMENDED TO SAFEWAY REG.TS. window refs revised. window TYPE 10 added.	1/3/95	R.H.

B PRE-TENDER 17/3/95

C BUILDING REGS APPLICATION 29/3/95

D FOR TENDER 44-95
(No Revisions since B)

SOUTH HOLLAND DC
HOUSING & PLANNING
25 APR 1995
Ref: 0422/95

DETERMINED PLAN

Lyons+Sleeman+Hoare
CHARTERED ARCHITECTS · DESIGNERS · PLANNERS
Nero Brewery, Cricket Green, Hartley Wintney, Hampshire RG27 8QA
Telephone (01252) 844144 Facsimile (01252) 844800


Job
THE HOLLAND MARKETS
SPALDING
SAFEWAY PHASE 2
CLIENT: CENTROS PROPERTIES LTD.
PEVERIL SECURITIES LTD.

Drawing
WINDOW ELEVATIONS.

Scale	Date	Partner	Author
1:20.	21-12-94.	K.W.H	M.E.D.


Job No/Drg No: 92/147/17-18:02. Rev: D

© Lyons+Sleeman+Hoare

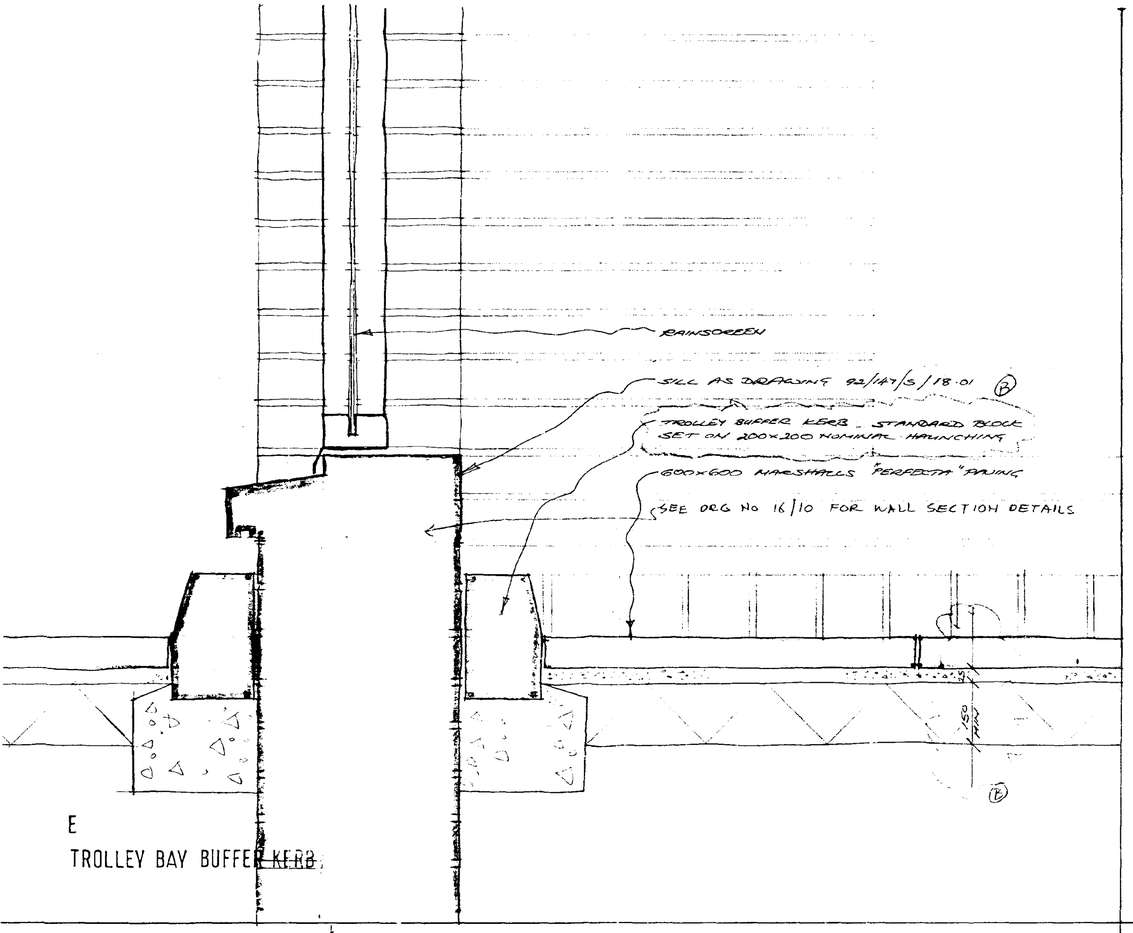


E

TROLLEY BAY BUFFER ~~KERB~~

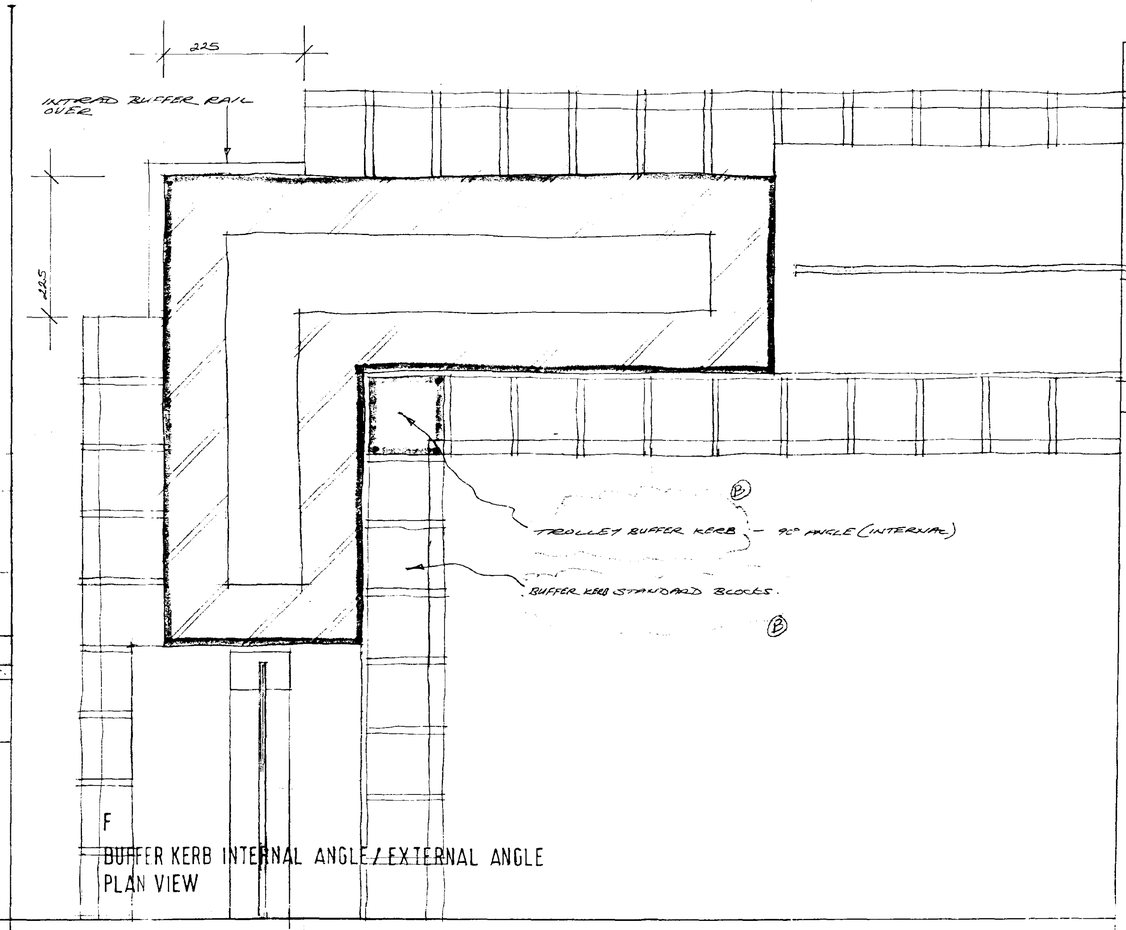


F

BUFFER KERB INTERNAL ANGLE / EXTERNAL ANGLE
PLAN VIEW

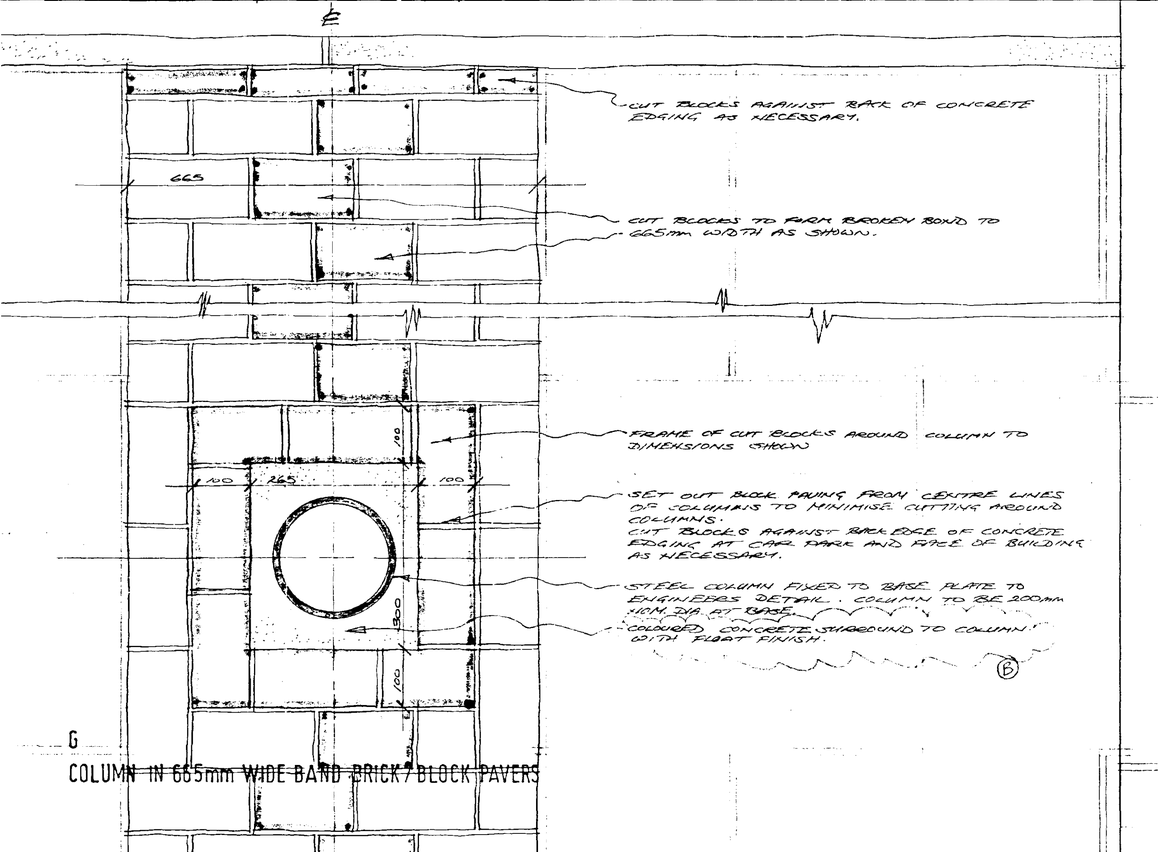

G

COLUMN IN 665mm WIDE BAND BRICK/BLOCK PAVERS

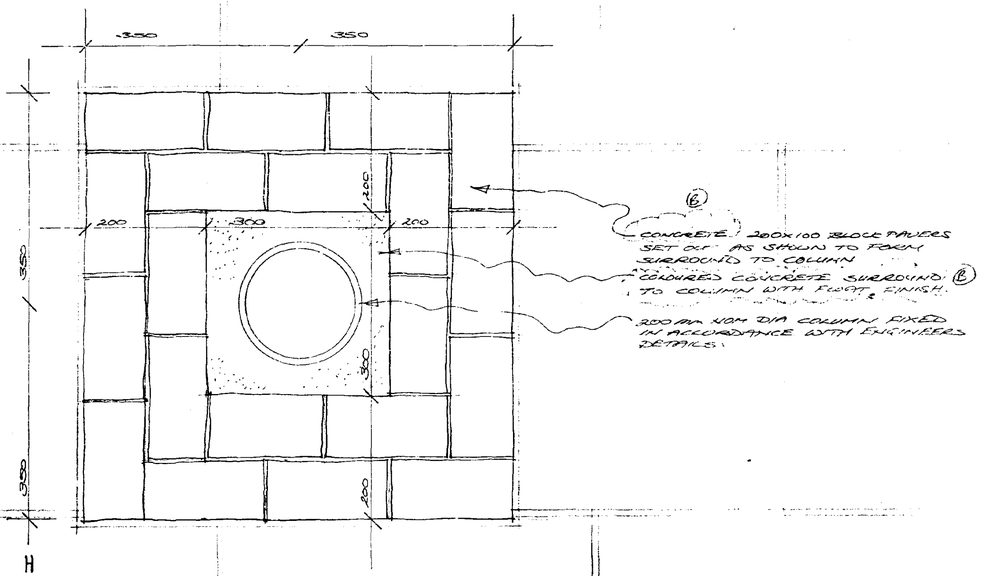

H

END CANOPY COLUMN-GRID LINE 21
BRICK/BLOCK PAVER SURROUND

Notes

Do not Scale. Use figured dimensions only. Subject to site survey and all necessary consents. All dimensions to be checked by user and any discrepancies errors or omissions to be reported to the Architect before work commences. This drawing is to be read in conjunction with all other relevant materials

Index	Revision	Date	Int
1	RAINSCREEN SILL AMENDED, BUFFER KERB SHOWN BOTH SIDES - DETAILS E&F DETAIL H ADDED		SAH
	A DETAILS REVISED NOTES ADDED CROSS REV ADDED	15/2/95	
	A FOR BILLING		SAH
2	TRADE NAMES REMOVED SPEC. RM CONCRETE AROUND COLUMNS AMENDED.		
	B PRE TENDER	17/3/95	SAH
	D FOR TENDER NO REVS SINCE B	4/4/95	SAH

SOUTH HOLLAND DC
HOUSING & PLANNING
25 APR 1995
Ref: 0422/95


Lyons+Sleeman+Hoare
CHARTERED ARCHITECTS · DESIGNERS · PLANNERS
Nero Brewery, Cricket Green, Hartley Wintney, Hampshire RG27 8QA
Telephone (01252) 844144 Facsimile (01252) 844800


Job:
THE HOLLAND MARKETS
SPALDING SAFEWAY PHASE 2 FOR CENTROS PROPERTIES LTD PEVERIL SECURITIES LTD

Drawing
EXTERNAL WORKS
TYPICAL DETAILS
SHEET 2

Scale	Date	Partner	Author
1:5	10/1/95	KWS	SAH


Job No/Drg No: 92/147/S/24.06
Rev (D)

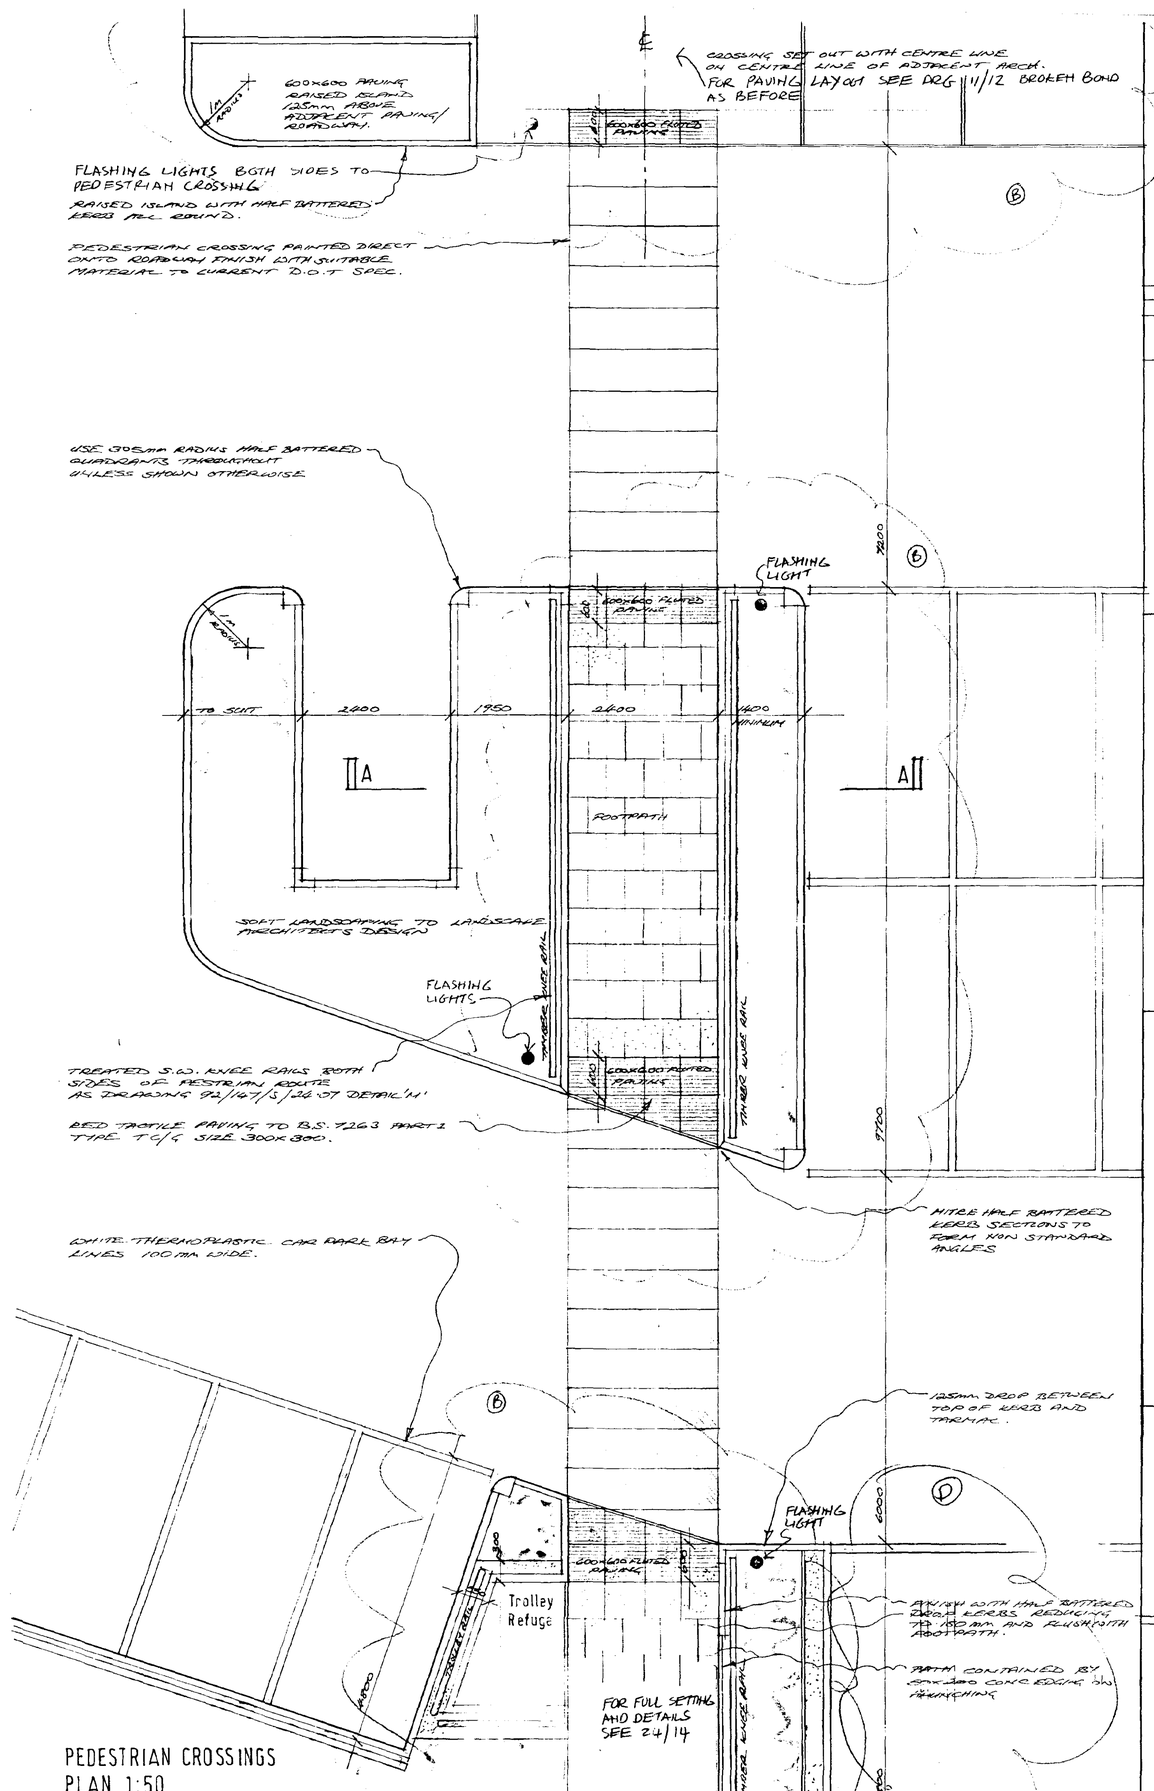

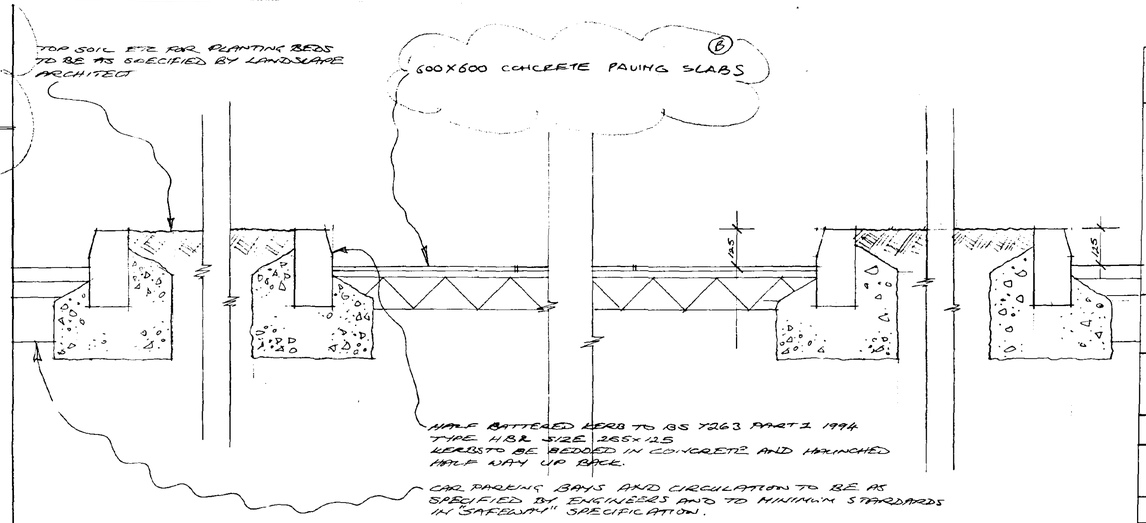


SECTION A-A-FOOTPATH AND ISLANDS ADJACENT PEDESTRIAN CROSSINGS

DETAIL 'N'
TROLLEY PARK ISLANDS IN 2m BAY

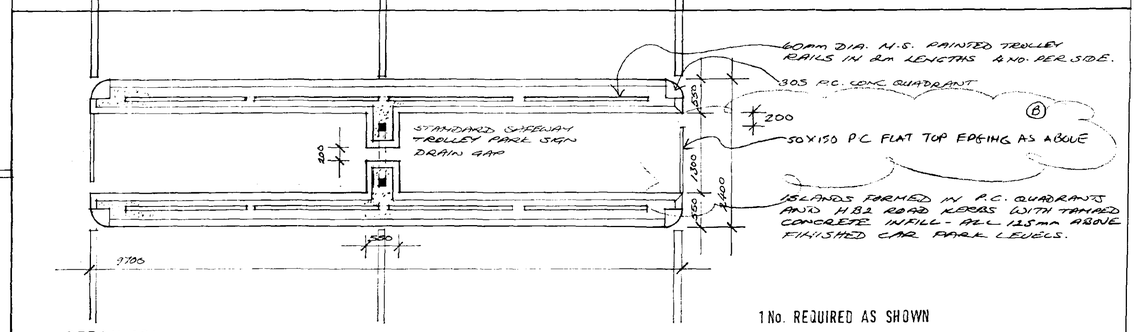


DETAIL 'P'
TROLLEY PARK ISLANDS IN 2.4m BAYS

1 No. REQUIRED AS SHOWN
3 No SINGLE BAYS (2.4 x 4.8) REQUIRED WITH MATCHING DETAILS

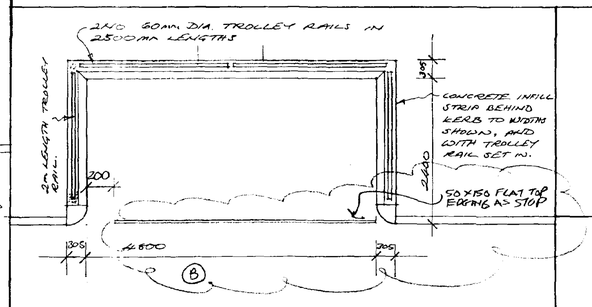

DETAIL 'Q'
SINGLE TROLLEY BAY ADJACENT SOFT LANDSCAPING
2 NO. REQUIRED AS SHOWN

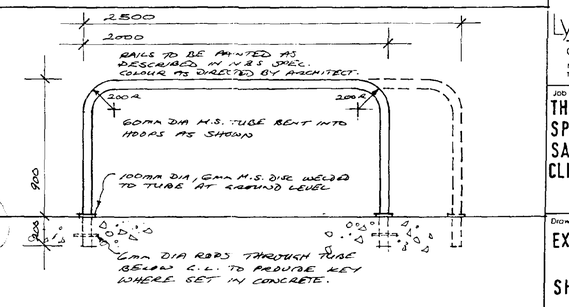

DETAIL 'R'
TROLLEY RAILS

LENGTH	TOTAL NO. REQUIRED
2000	32 No.
2500	4 No.

Notes
Do not Scale. Use figured dimensions only. Subject to site survey and all necessary consents. All dimensions to be checked by User and any discrepancies, errors or omissions to be reported to the Architect before work commences. The drawing is to be read in conjunction with all other relevant materials.

Index	Revison	Date	Int
1	DETAILS 'Q' & 'R' ADDED TROLLEY RAILS SHOWN AS PAINTED M.S. TROLLEY PARK ADDED ADJACENT. NOTES ADDED FLASHING LIGHTS ADDED -	19/1/95	SAH
A	FOR BILLING	15/2/95	RBS
2	TROLLEY GRID & TROLLEY REFUGE ADDED FLUTED PAVING SHOWN FOR TACTILE PAVING	27/4/95	SAH
B	PRE-TENDER	14/3/95	RBS
C	BUILDING REGS APPLICATION	29/3/95	
D	FOR TENDER	4/4/95	RBS

SOUTH HOLLAND DC
HOUSING & PLANNING
28 APR 1995
Ref: 0422/95

DETERMINED PLAN


Lyons+Sleeman+Hoare
CHARTERED ARCHITECTS · DESIGNERS · PLANNERS
Nero Brewery, Cricket Green, Hartley Wintney, Hampshire RG27 8QA
Telephone (01252) 844144 Facsimile (01252) 844800

Job
THE HOLLAND MARKETS
SPALDING
SAFEWAY PHASE 2
CLIENT: CENTROS PROPERTIES LTD.
PEVERIL SECURITIES LTD.


Drawing
EXTERNAL WORKS DETAILS
SHEET 4

Scale	Date	Partner	Author
1:50, 1:10	19/1/9	KWS	SAH

Job NO/Drg NO: 92/14.7/S/24-08
Rev: (D)

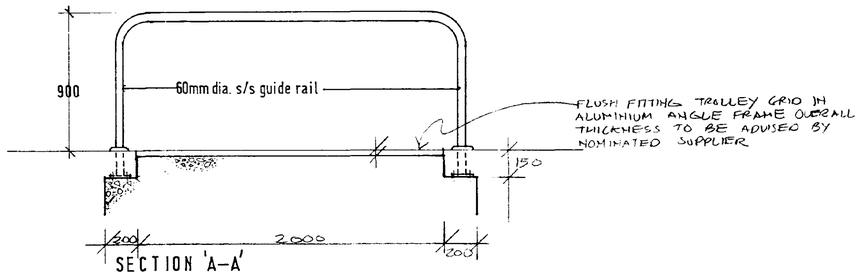


SECTION 'A–A'

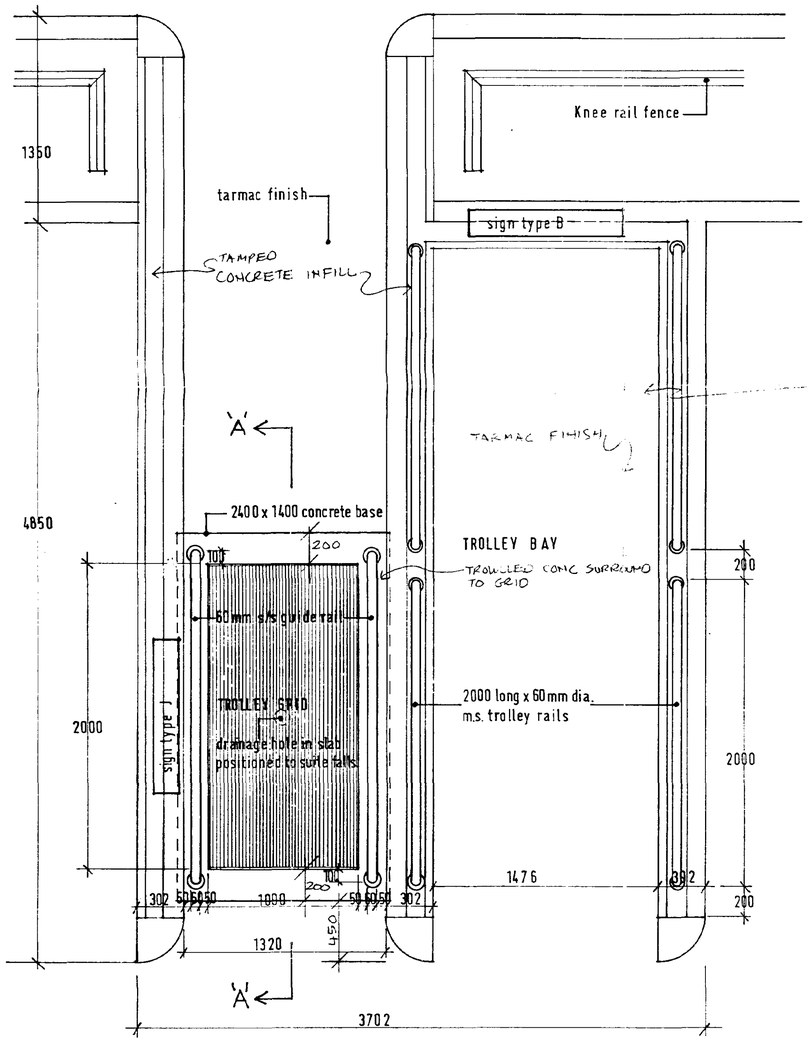

TROLLEY GRID TYPE A

READ IN CONJUNCTION WITH DRG No 11/15–

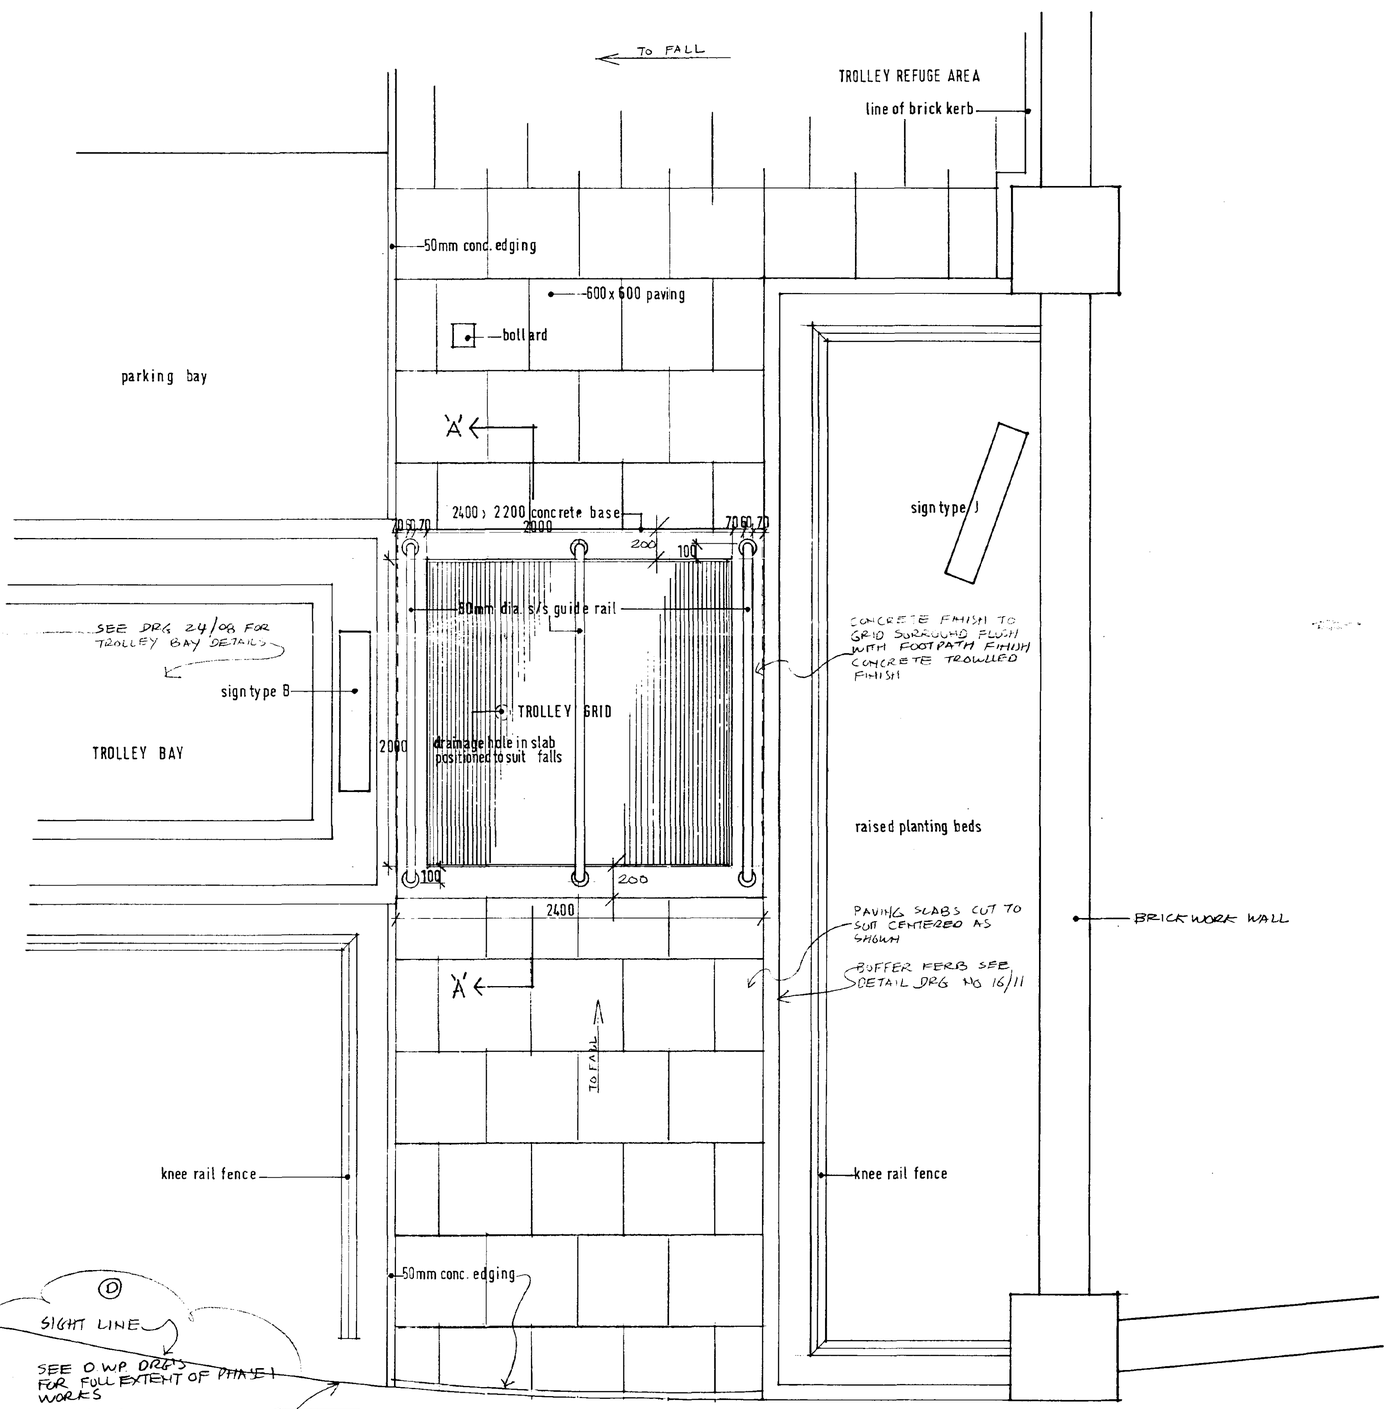

TROLLEY GRID TYPE B

READ IN CONJUNCTION WITH DRG No 11/17–

Notes

Do not Scale. Use figured dimensions only. Subject to site survey and all necessary consents. All dimensions to be checked by user and any discrepancies, errors or omissions to be reported to the Architect before work commences. This drawing is to be read in conjunction with all other relevant materials.

Index	Revision	Date	Int
B	PRE-TENDER	17/3/95	RS
D	FOR-TENDER	4/4/95	RS

SOUTH HOLLAND DC HOUSING & PLANNING 20 APR 1995 Ref: 0422/95


Lyons+Sleeman+Hoare
CHARTERED ARCHITECTS · DESIGNERS · PLANNERS
Nero Brewery, Cricket Green, Hartley Wintney, Hampshire RG27 8QA
Telephone (01252) 844144 Facsimile (01252) 844800


Job
THE HOLLAND MARKETS
SPALDING
SAFEWAY PHASE 2
CLIENT: CENTROS PROPERTIES LTD.
PEVERIL SECURITIES LTD.

Drawing
EXTERNAL WORKS DETAILS
SHEET B

Scale	Date	Partner	Author
1:20	8/3/95	K.W.S.	R.H.

Job No/Drg No 92/147/S/24-13 Rev (D)

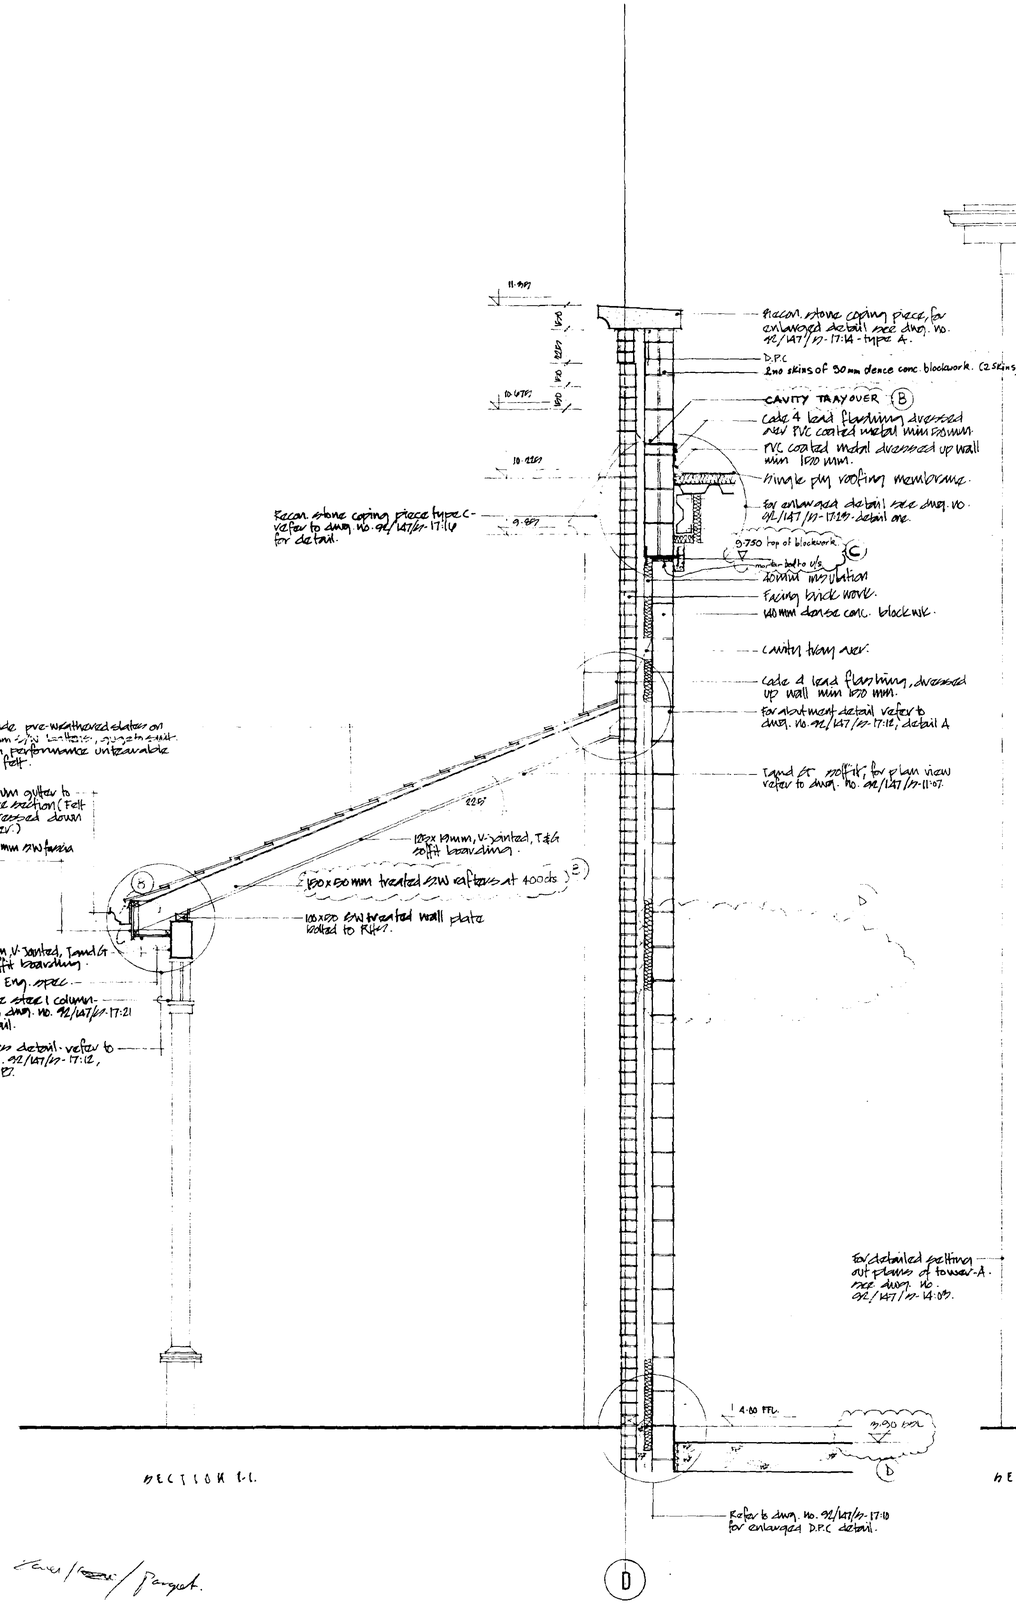

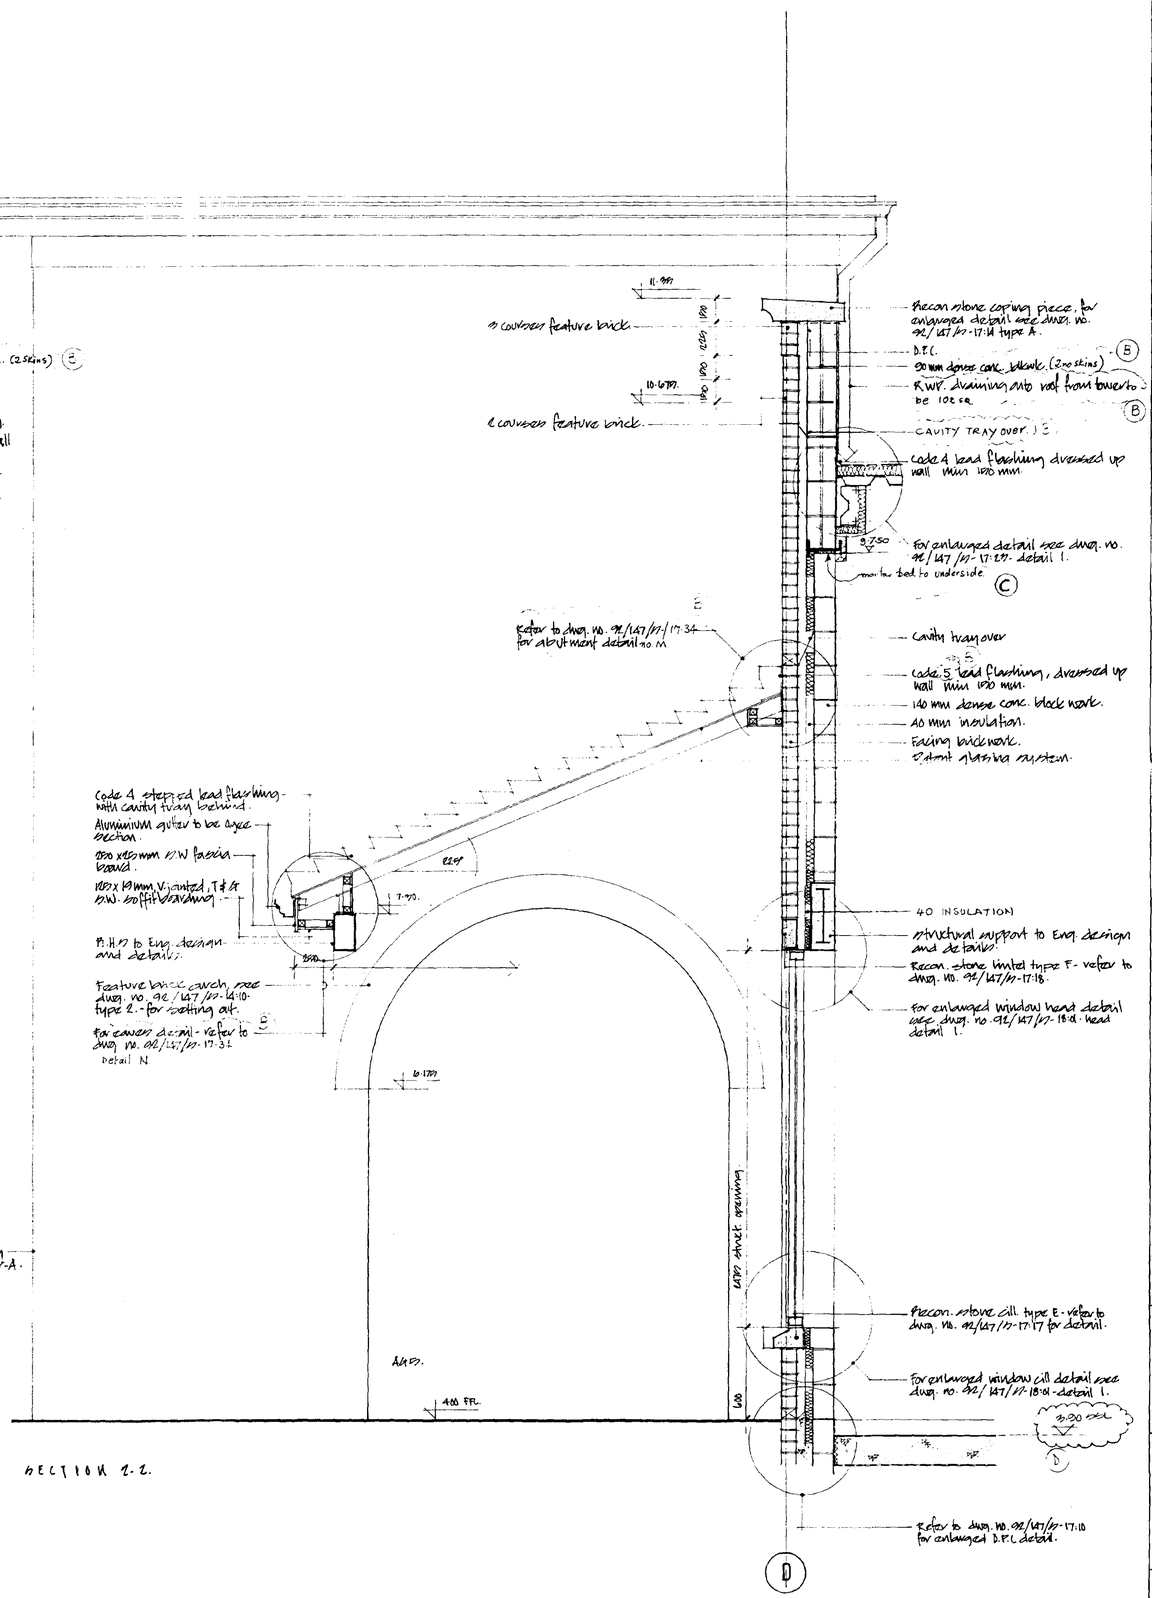

Notes

Do not Scale. Use figured dimensions only. Subject to site survey and all necessary consents. All dimensions to be checked by user and any discrepancies errors or omissions to be reported to the Architect before work commences. This drawing is to be read in conjunction with all other relevant materials

Index	Revision	Date	Int
1	Notes and dimensions added	1-12-94	M.E.D.
2.	Generally amended.	6-2-95	M.E.D.
	A. ISSUED FOR BILLING	15/3/95	K.S.
3.	AMENDED TO SAFEWAY REGTS. blockwork notes, lowvis, fascia frame, soft joints & detail ref. added.	27/2/95	R.H.

B. PRE-TENDER 17/3/95

C. BUILING REGS. APPLICATION 29/6/95

D. FOR TENDER 4.4.95

SOUTH HOLLAND DC
HOUSING & PLANNING
25 APR 1995
Ref: 0422/95

DETERMINED PLAN


Lyons + Sleeman + Hoare
CHARTERED ARCHITECTS · DESIGNERS · PLANNERS
Nero Brewery, Cricket Green, Hartley Wintney, Hampshire RG27 8QA
Telephone (01252) 844144 Facsimile (01252) 844800

Job
THE HOLLAND MARKETS
SPALDING
SAFEWAY PHASE 2
CLIENT: CENTROS PROPERTIES LTD.
PEVERIL SECURITIES LTD.


Drawing
SECTIONS 1-1, 2-2.

Scale	Date	Partner	Author
1:20	10-11-94	K.W.M	M.E.D


Job NO./Dwg NO. 92/147/17-17.01 Rev D

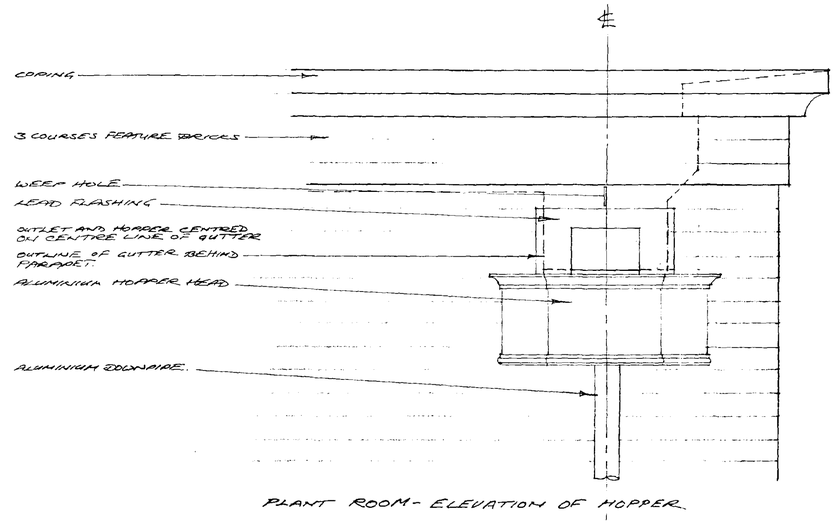


PLANT ROOM - ELEVATION OF HOPPER

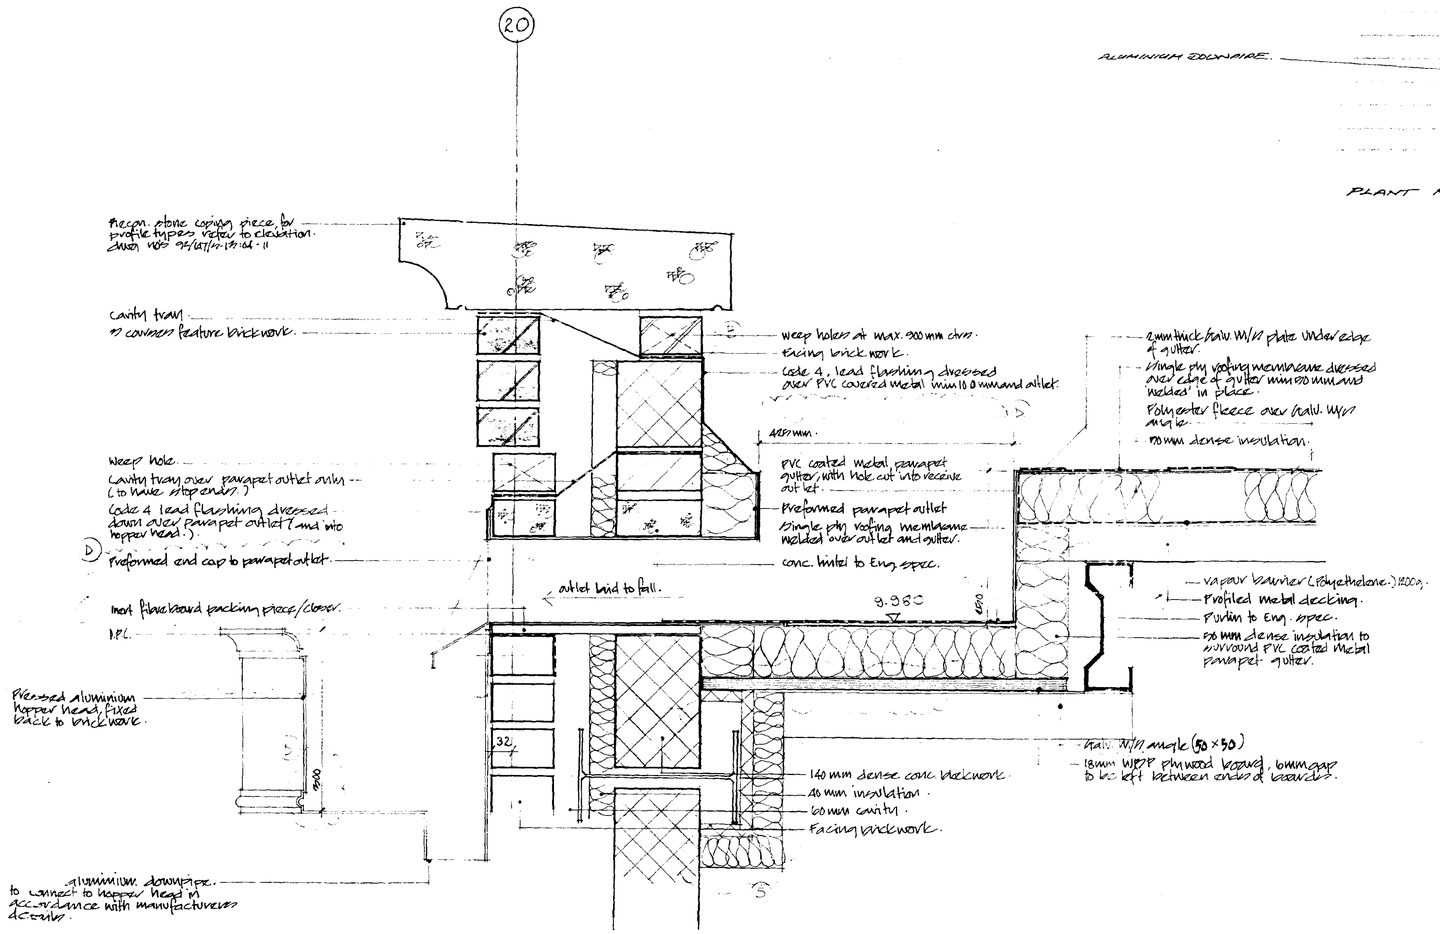


SECTION. 1:5.

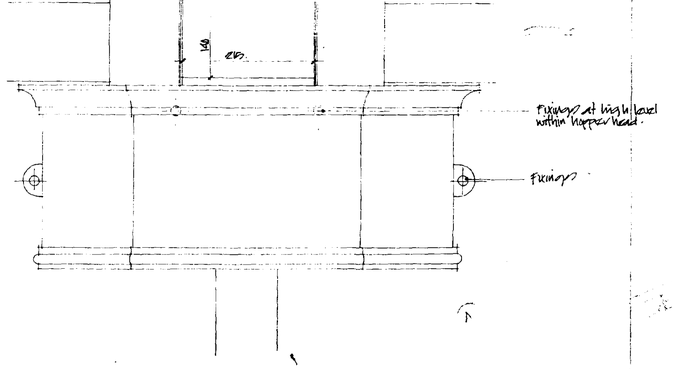

ELEVATION. 1:5.

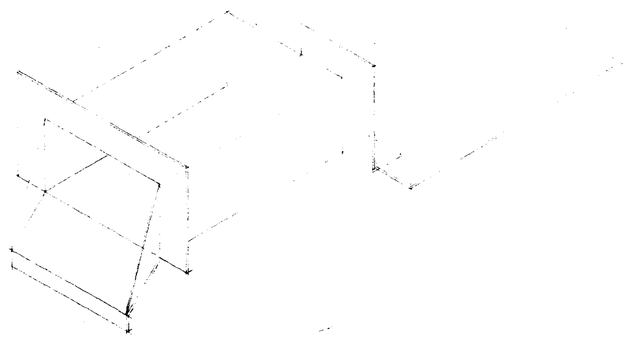

ISOMETRIC VIEW (OUTLET)

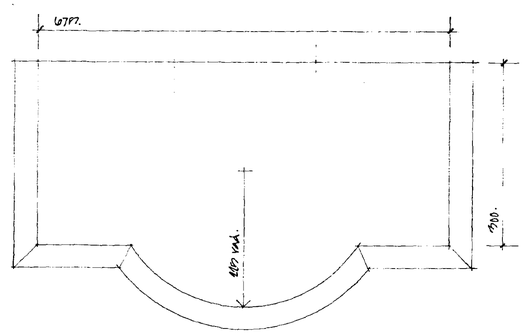

PLAN OF HOPPER.

Notes
Do not Scale. Use figured dimensions only. Subject to site survey and all necessary consents. All dimensions to be checked by user and any discrepancies, errors or omissions to be reported to the Architect before work commences. The drawing is to be read in conjunction with all other relevant materials.

Index	Revision	Date	Init
1.	Insulation changed to 50mm	26/1/95	RH
2.	Notes amended.	9.2.95	WED
A	gutter detail revised. FOR BILLING	15/2/95	RH
3	AMENDED TO SAFEWAY R.F.I.'S. bulk batched & R.W.P. dia. revised	27/2/95	RH
B	PRE-TENDER	7/3/95	RH
4.	Hopper plan added + outlet size amended.	31.3.95	ED.
b	FOR TENDER	4.4.95	RH
5	Detail support & Purlin raised plant room elevation added.	18/4/95	RH


SOUTH HOLLAND DC
HOUSING & PLANNING
25 APR 1995
Ref: 0422/95

Lyons+Sleeman+Hoare
CHARTERED ARCHITECTS · DESIGNERS · PLANNERS
Nata Brewery, Cricket Green, Hartley Wintney, Hampshire RG27 8QA
Telephone (01252) 844844 Facsimile (01252) 844800

Job
THE HOLLAND MARKETS
SPALDING
SAFEWAY PHASE 2
CLIENT: CENTROS PROPERTIES LTD.
PEVERIL SECURITIES LTD.

Drawing
PARAPET DETAILS.
SHEET 2 OF 2.


Scale	Date	Partner	Author
1:5.	14-12-94.	K.W.H.	H.F.H.

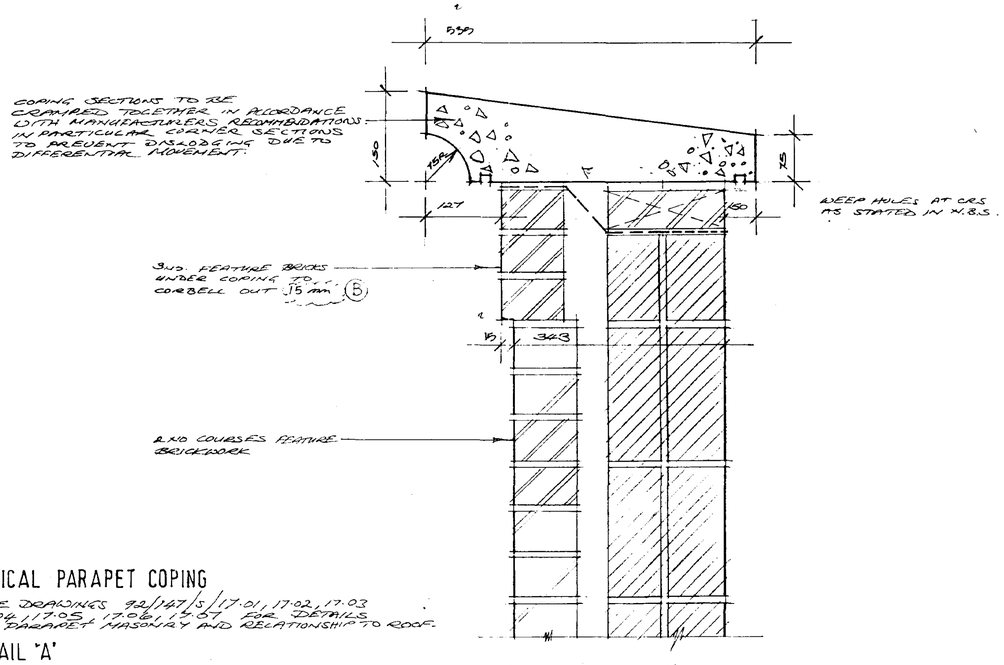

TYPICAL PARAPET COPING

SEE DRAWINGS 92/147/S/17.01, 17.02, 17.03 17.04, 17.05, 17.06, 17.07 FOR DETAILS OF PARAPET MASONRY AND RELATIONSHIP TO ROOF.


DETAIL 'A'

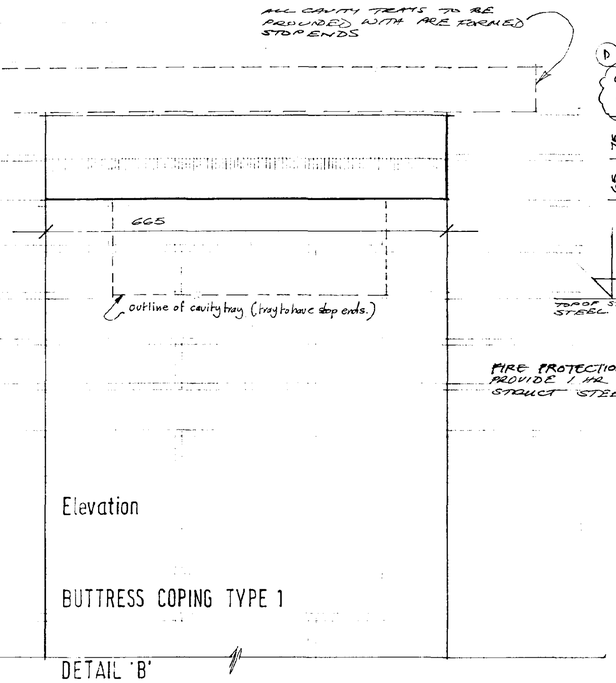

Elevation

BUTTRESS COPING TYPE 1

DETAIL 'B'

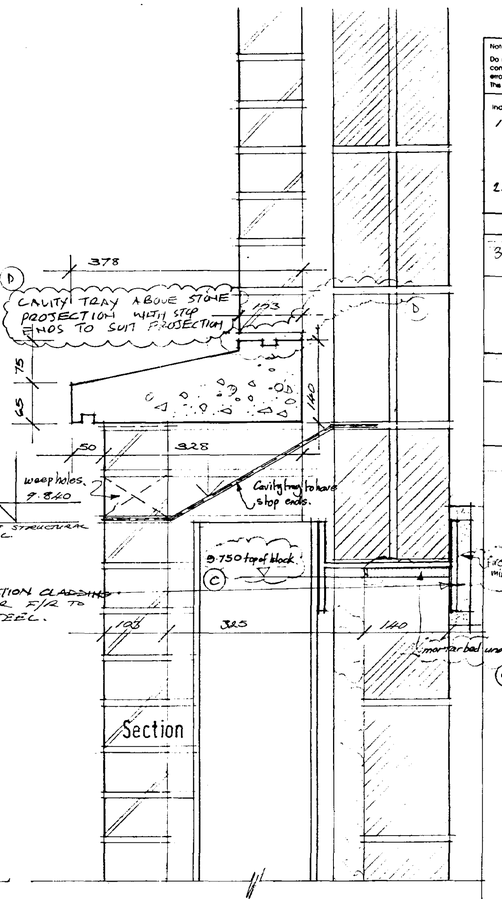

Section

DETAIL 'B'

BUTTRESS COPING-TYPE 2

Section

DETAIL 'C'

Elevation

BUTTRESS COPING-TYPE 2 AT INTERMEDIATE LEVEL

DETAIL 'D'

Section

Notes

Do not Scale. Use figured dimensions only. Subject to site survey and all necessary consents. All dimensions to be checked by user and any discrepancies, errors or omissions to be reported to the Architect before work commences. The drawing is to be read in conjunction with all other relevant materials.

Index	Revision	Date	Int
1	DETAIL 'A' ADDITIONAL COURSES OF FEATURE BRICKS SHOWN. DETAILS 'B' & 'C' CURVES REMOVED FROM CORNIC SECTION	9/2/95	SYMM
2.	Dwg. amended, coping detail amended.	9/3/95	RED.
A	ISSUED FOR BILLING	16/2/95	RH
3	AMENDED TO SAFEWAY REQTS corbell to brick; fire protection board and soft joint added.	27/2/95	RH.
B	PRE-TENDER	17/3/95	RH
C	BUILDING REGS. APPLICATION	29/3/95	
D	FOR TENDER	4.4.95	RH

DETERMINED PLAN

SOUTH HOLLAND DC HOUSING & PLANNING 25 APR 1995 Ref: 0422/95

Lyons+Sleeman+Hoare
CHARTERED ARCHITECTS · DESIGNERS · PLANNERS
Nero Brewery, Cricket Green, Hartley Wintney, Hampshire RG27 8QA
Telephone: (01252) 844144 Facsimile: (01252) 844800

Job
THE HOLLAND MARKETS
SPALDING
SAFEWAY PHASE 2
CLIENT: CENTROS PROPERTIES LTD.
PEVERIL SECURITIES LTD.


Drawing
RETAIL STORE
COPING DETAILS

Scale	Date	Partner	Author
1:5	28/11/94	KWS	SAH


Job NO/Drg NO: 92/147/S/17-09

Rev: D


© Lyons+Sleeman+Hoare

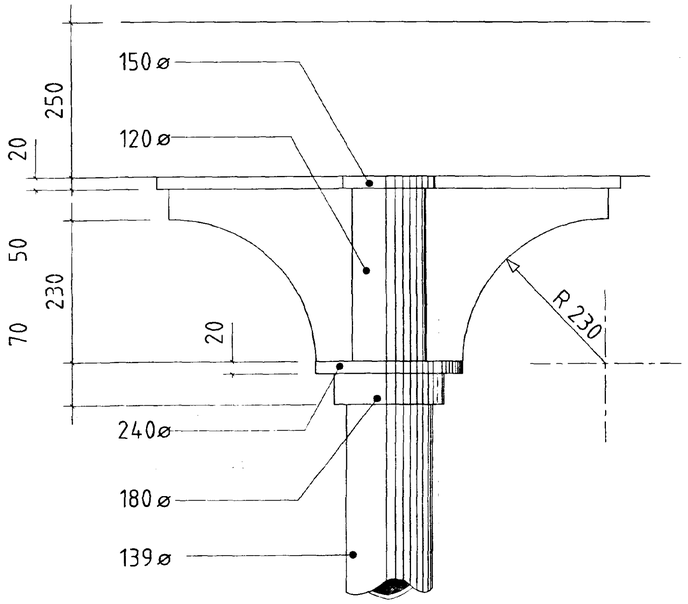


COLUMN HEAD DETAIL 1:5

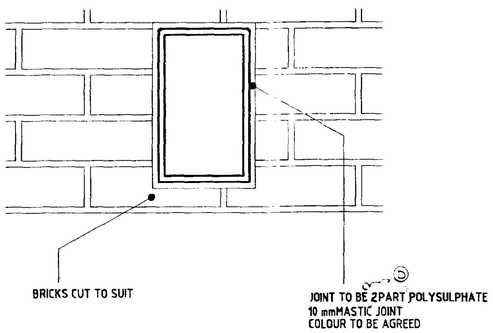

BRICK ENTRY DETAIL 1:5

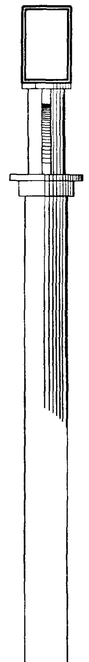


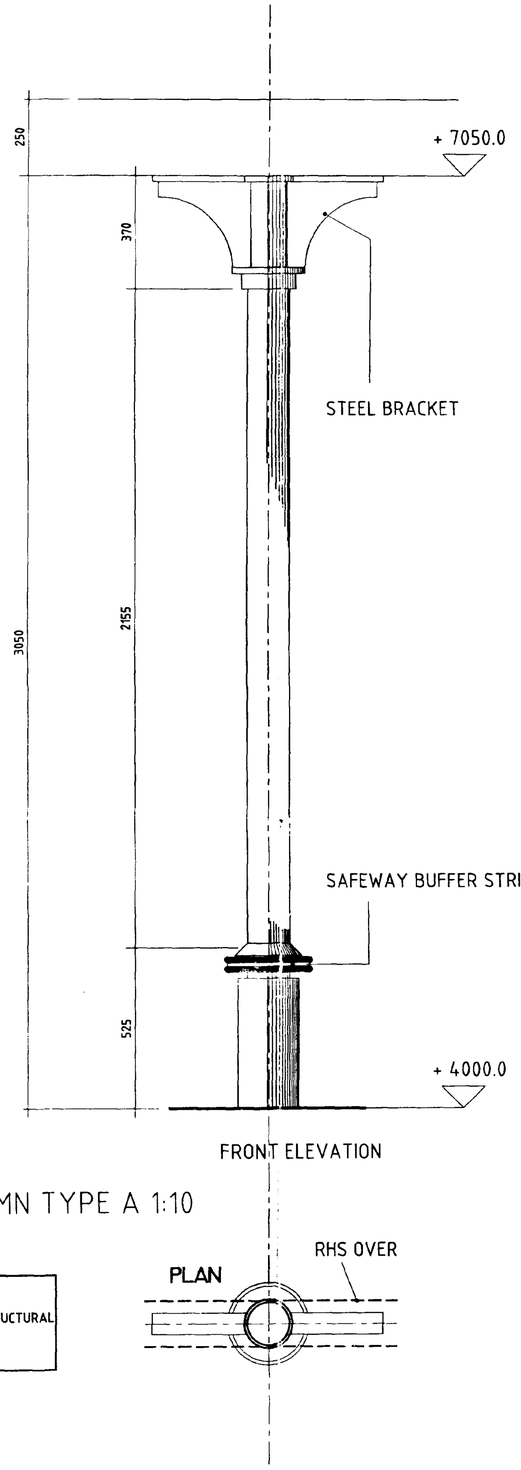

SIDE ELEVATION


FRONT ELEVATION

COLUMN TYPE A 1:10

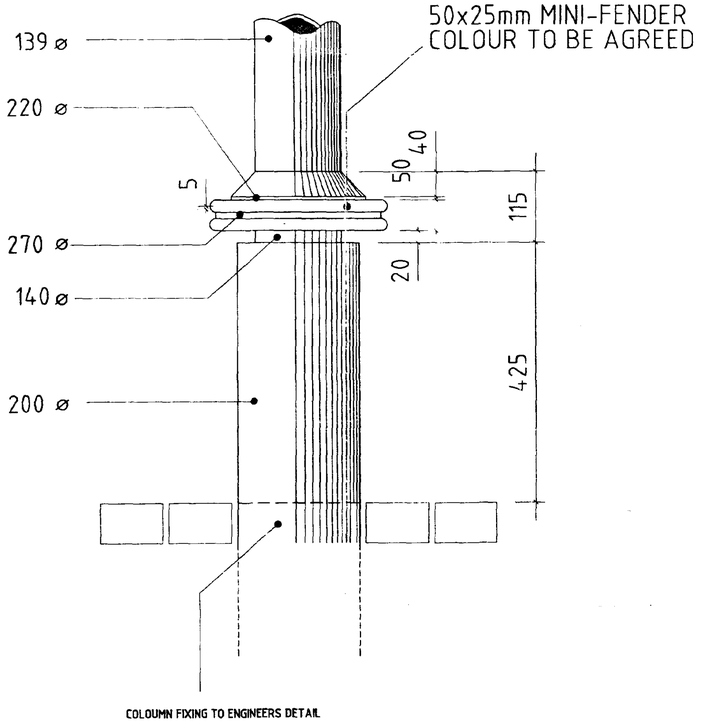

COLOUMN FIXING TO ENGINEERS DETAIL

COLUMN BASE DETAIL 1:5

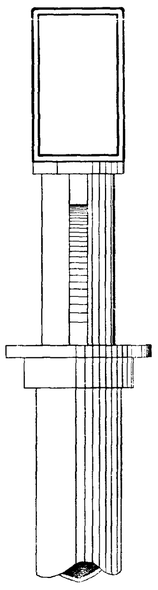

COLUMN/LINTEL DETAIL 1:5

NOTE:
ALL STEEL SIZES & THICKNESS TO STRUCTURAL ENG s DETAIL & SPEC.

Notes
Do not Scale. Use figured dimensions only. Subject to site survey and all necessary consents. All dimensions to be checked by user and any discrepancies, errors or omissions to be reported to the Architect before work commences. This drawing is to be read in conjunction with all other relevant materials.

Index	Revision		Date	Int
	A	FOR BILLING	08/08/94	
1		NOTES AMENDED	25/08/94	MMA
	D	FOR TENDER	04/09/95	

SOUTH HOLLAND DC
HOUSING & PLANNING
25 APR 1995
Ref: 0422/95

Lyons+Sleeman+Hoare
CHARTERED ARCHITECTS ◦ DESIGNERS ◦ PLANNERS
Nero Brewery, Cricket Green, Hartley Wintney, Hampshire RG27 8QA
Telephone (01252) 84444 Facsimile (01252) 844800

Job
THE HOLLAND MARKETS
SPALDING
SAFEWAY PHASE 2
CENTROS PROPERTIES LTD.
PEVERIL SECURITIES LTD.

Drawing
STEEL FEATURE
COLUMN DETAILS

SHEET 1 OF 2

Scale	Date	Partner	Author
1:10/1:5	22/12/94	KWS	MMA

Job N°/Drg N°: 92/147/S-17:21
Rev: D

FINIAL / LIGHTNING CONDUCTOR TO DETAIL (SEE 24/10) FOR DETAILS

ARTIFICIAL SLATES ON 38x25 IMPREGNATED BATTENS ON SARKING FELT

TIMBER ROOF STRUCTURE TO STRUCT ENGINEERS DESIGN.

STRUCTURAL STEEL FRAME TO TOWER TO ENGINEERS DESIGN.

CHANNEL TO STRUCT ENG NEERS DESIGN TO CARRY ROOF PURLINS.

STEEL RIDGE TO ENGINEERS DESIGN TO CARRY CEILING RAFTERS

STEEL RING BEAM

PAINTED T&G BOARDED CEILING

BRICK ARCH TO DETAIL

ROOF LINE OF LOWER TOWER

GLAZED SEMI-CIRCULAR RAINSCREEN

FAIR FACED CONC. BEAM TO DETAIL AG 20 AND CARRIED ON BRICK PIERS.

ORNAMENTAL BRICK ARCHES TO DETAIL IN TROLLEY BAYS

GLAZED RAINSCREENS TO OPENINGS IN TROLLEY BAYS

D.P.C.'s MIN 150mm ABOVE G.L.

PITCHED CEILING IN LOBBY BY "SAFEDRAW"

BRICK ARCH. AG 24

FAIR FACED CONC BEAM TO DETAIL AG 18

AG 20

AG 18

Entrance Tower

Covered Link

Entrance / Exit Lobby

FFL = 4.000

SECTION F - F

A B1 E J K

92/147/S/17.33

92/147/S/17.31 DETAIL 1

28°

13.585 TOP OF WALL PLATE

UN INSULATED CAVITY WALLS TO TOWER

BLOCKWORK INNER LEAF ABOVE LEVEL OF BOARDED CEILING

ALL STRUCTURAL STEEL (EXCEPT ROOF MEMBERS) TO BE CUT TO PROVIDE 75mm EASE ABOUT STRUCTURE

T&G BOARDING SECRET FIXED TO 150 x 50 RAFTERS AT 400mm CRS SPANNING BETWEEN STEEL ROOF TO STRUCT. ENGINEERS DESIGN AND TIMBER WALLERS ON WALL

STEPPED CAVITY TRAY AND CODE 4 LEAD FLASHINGS AT ALL ROOF/WALL ABUTMENTS

92/147/S/17.31 DETAIL 1

28°

28°

FAIR FACED CONCRETE BEAM TO STRUCT ENGINEERS DESIGN. SEE 92/147/S/14.12

9.450 TOP OF WALL PLATE

7.975

LOAD BEARING BRICK STRUCTURE FOR TROLLEY BAYS (NO STEEL FRAME)

7375

GLAZED RAINSCREEN

BRICK ARCHES TO DETAIL SEE 92/147/S/14.11 TYPE G

6.250 ARCH SPRING POINT LEVEL

GLAZED RAINSCREENS TO OPENINGS IN TROLLEY BAYS. SEE DRG 92/147/S/18.02

5925

4.150 D.P.C. LEVEL

92/147/S/24.06 DETAIL E

Trolleys

Entrance Tower

Trolleys

SECTION G - G

1 2 4

READ IN CONJUNCTION WITH DRAWINGS:-
PLAN-92/147/S/14.01
ELEVATIONS-92/147/S/13.05,06
SECTIONS-92/147/S/12.04,05

Notes
Do not Scale. Use figured dimensions only. Subject to site survey and all necessary consents. All dimensions to be checked by user and any discrepancies, errors or omissions to be reported to the Architect before work commences. This drawing is to be read in conjunction with all other relevant materials.

Index	Revision	Date	Init
1	GENERALLY UPDATED	6/4/95	SAH
2	ANNOTATED, HEIGHTS ADDED		
3	GRID LINES ADDED LEVELS ADDED		
4	STRUCTURAL STEELWORK SHOWN TO LINK WITH RE SOLID WALLS OMITTED	7/4/95	SAH
5	ORNAMENTAL UPLIGHTERS OMITTED FROM TOWER. BEAM REFERENCES ADDED LEVEL FOR AG20 AND 21 AMENDED.	10/4/95	SAH
	A ISSUED FOR BILLING	14/4/95	
C	ENTRANCE LOBBY AMENDED	2/5/95	SAH
	B PRETENDER	17/5/95	

C BUILDING REGS 30/5/95 APPLICATION

D FOR TENDER 4.9.95

SOUTH HOLLAND DC HOUSING & PLANNING 25 APR 1995 Ref: 0422/95

Lyons + Sleeman + Hoare
CHARTERED ARCHITECTS · DESIGNERS · PLANNERS
Nero Brewery, Cricket Green, Hartley Wintney, Hampshire RG27 8QA
Telephone: (01252) 844144 Facsimile: (01252) 844800


Job
THE HOLLAND MARKETS
SPALDING
SAFEWAY PHASE 2
FOR CENTROS PROPERTIES LTD.

Drawing
RETAIL STORE
MAIN ENTRANCE
SECTIONS F - F, G - G


Scale	Date	Partner	Author
1:50	16/12/94	KWS	SAH

Job No/Dwg No 92/147/S/12.03 Rev D

© Lyons + Sleeman + Hoare

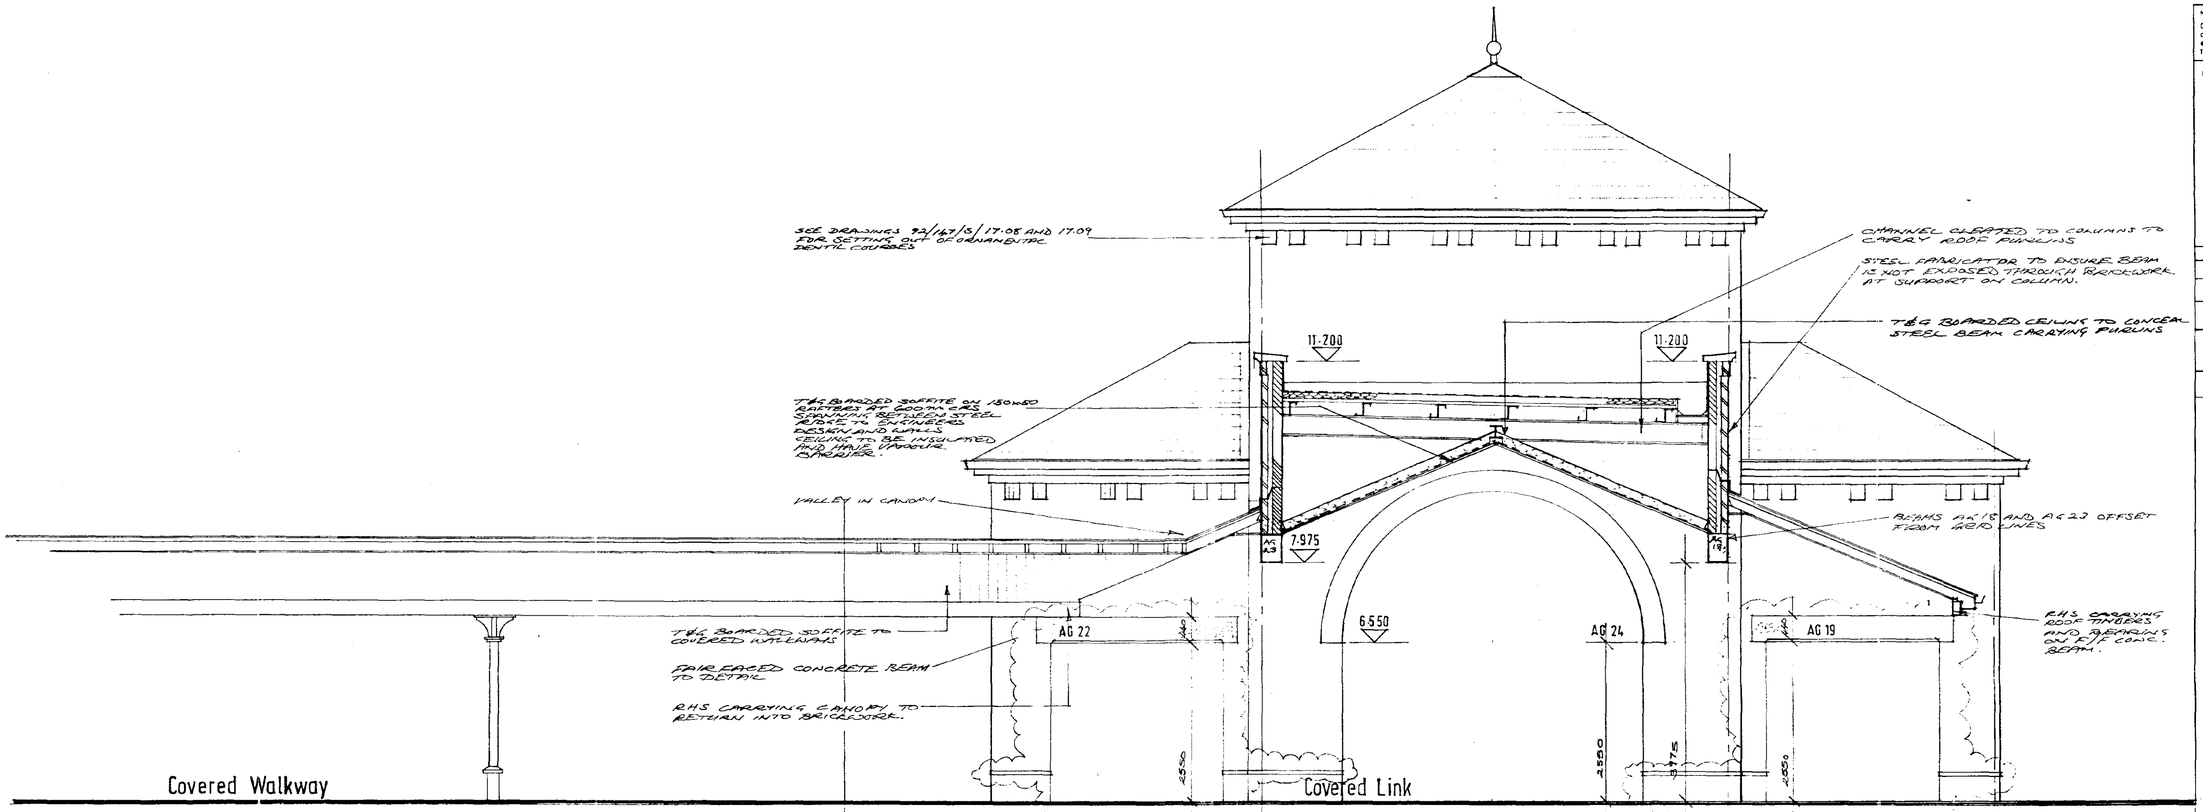

SECTION P - P

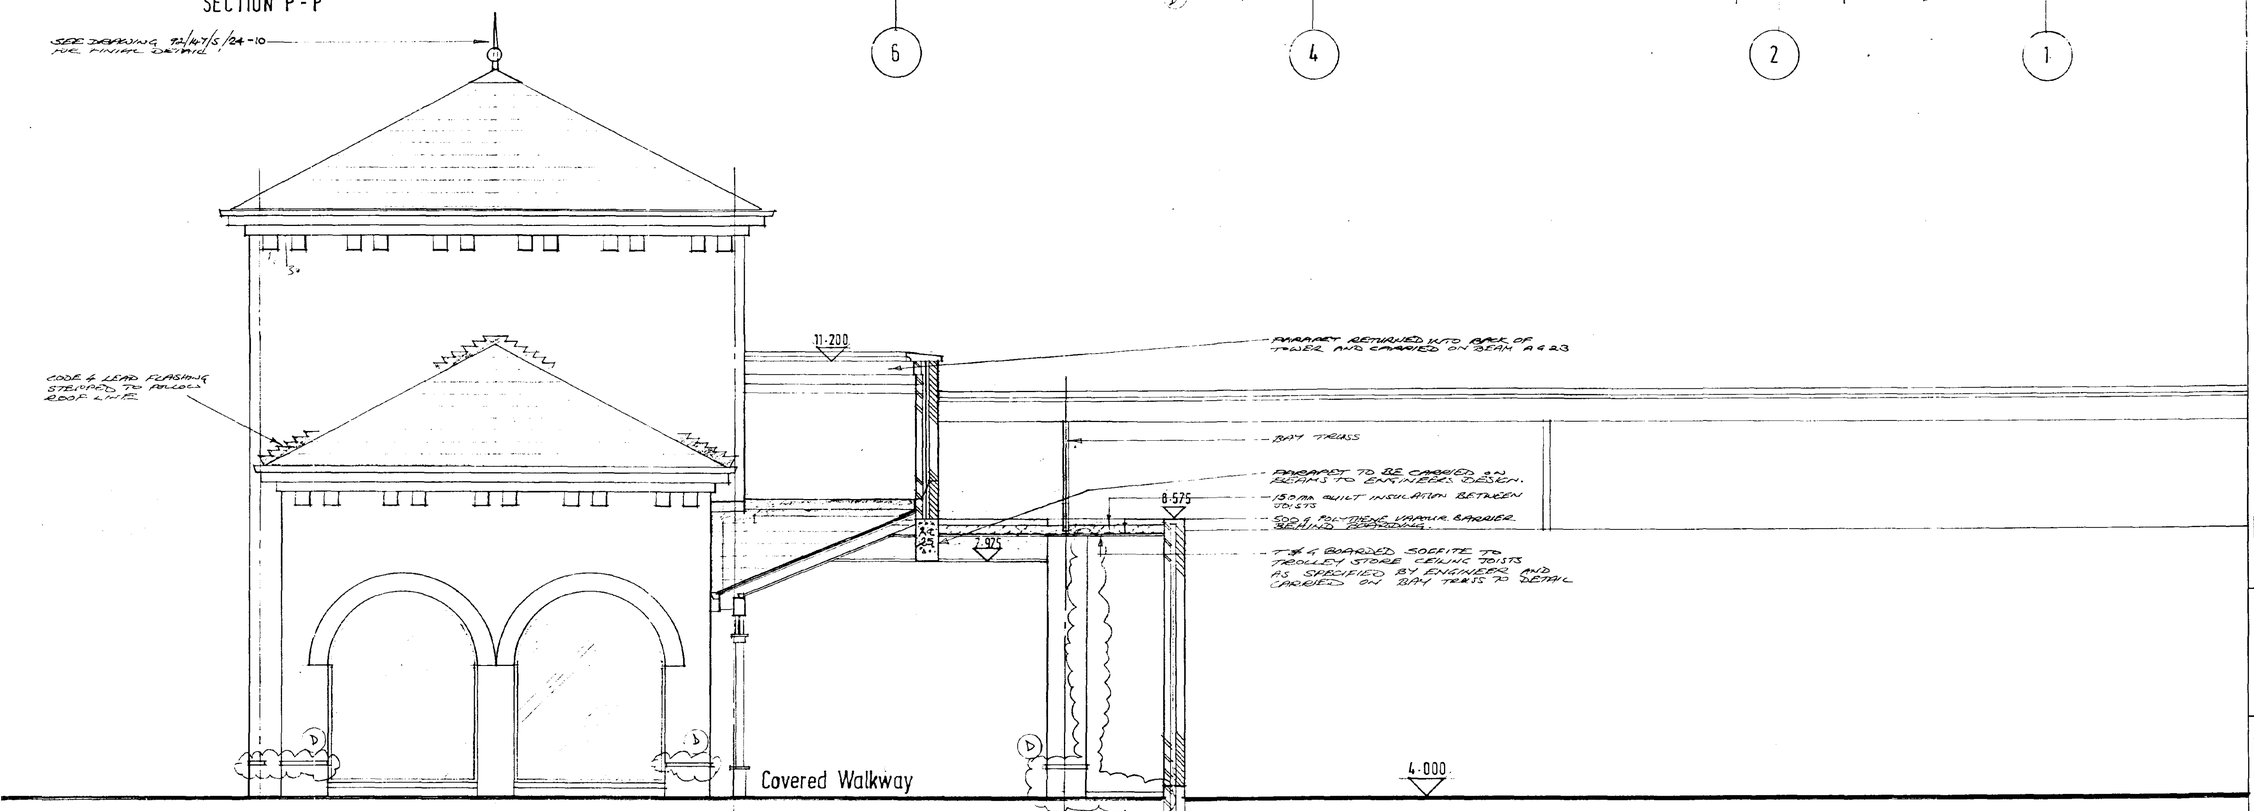

SECTION K - K

Notes

Do not Scale. Use figured dimensions only. Subject to site survey and all necessary consents. All dimensions to be checked by user and any discrepancies, errors or omissions to be reported to the Architect before work commences. This drawing is to be read in conjunction with all other relevant materials.

Index	Revision	Date	Init
1	GENERALLY UPDATED	6/12/94	SAH
2	ANNOTATED AND HEIGHTS ADDED		
3	SECTION K-K FOOTPATH LOCATION AMENDED	21/2/95	SAH
4	STEELWORK OMITTED UNLESS SHOWN. BEAM REFERENCES AND LOADS ADDED. NOTE ADDED RE CH TO TOWER AMENDED	7/3/95	SAH
5	LEVELS TO BEAMS AMENDED	11/3/95	SAH
	A ISSUED FOR BUILDING REGS	16/3/95	RDS
6	AG 19 & 22 AMENDED	17-4-95	ED.
	B Pre-tender	17-4-95	RDS
	C BUILDING REGS APPLICATIONS	29/3/95	
	D FOR TENDER	4.8.95	RDS

SOUTH HOLLAND DC
HOUSING & PLANNING
25 APR 1995
Ref: 0422/95

DETERMINED PLAN

Lyons+Sleeman+Hoare
CHARTERED ARCHITECTS · DESIGNERS · PLANNERS
Nero Brewery, Cricket Green, Hartley Wintney, Hampshire RG27 8QA
Telephone: (01252) 844144 Facsimile: (01252) 844800

Job
THE HOLLAND MARKETS
SPALDING
SAFEWAY PHASE 2
FOR CENTROS PROPERTIES LTD

Drawing
RETAIL STORE
MAIN ENTRANCE
SECTIONS K - K, P - P

Scale	Date	Partner	Author
1:50	1/12/94	K W S	S A H


Job No/Drg No: 92/147/S/12-05
Rev: D

© Lyons+Sleeman+Hoare


Notes

Do not Scale. Use figured dimensions only. Subject to site survey and all necessary consents. All dimensions to be checked by user and any discrepancies, errors or omissions to be reported to the Architect before work commences. This drawing is to be read in conjunction with all other relevant drawings.

Index	Revision	Date	Int
1	Additional notes added.	30-11-94	M.E.D.
2.	Levels added, lintel height amended.	8-12-94	M.E.D.
3.	Arch radially amended.	6-2-95	M.E.D.
4.	Ring beams amended.	16-2-95	M.E.D.
	A FOR BILLING	16-2-95	RH
5.	AMENDED TO SAFEWAY REQTS. Door omitted to elev. plan & set-on.	23/2/95	R.H.
	B PRE-TENDER	17/3/95	RH
	Planning Reg Application	29-5-95	
	D FOR TENDER	22-35	RH

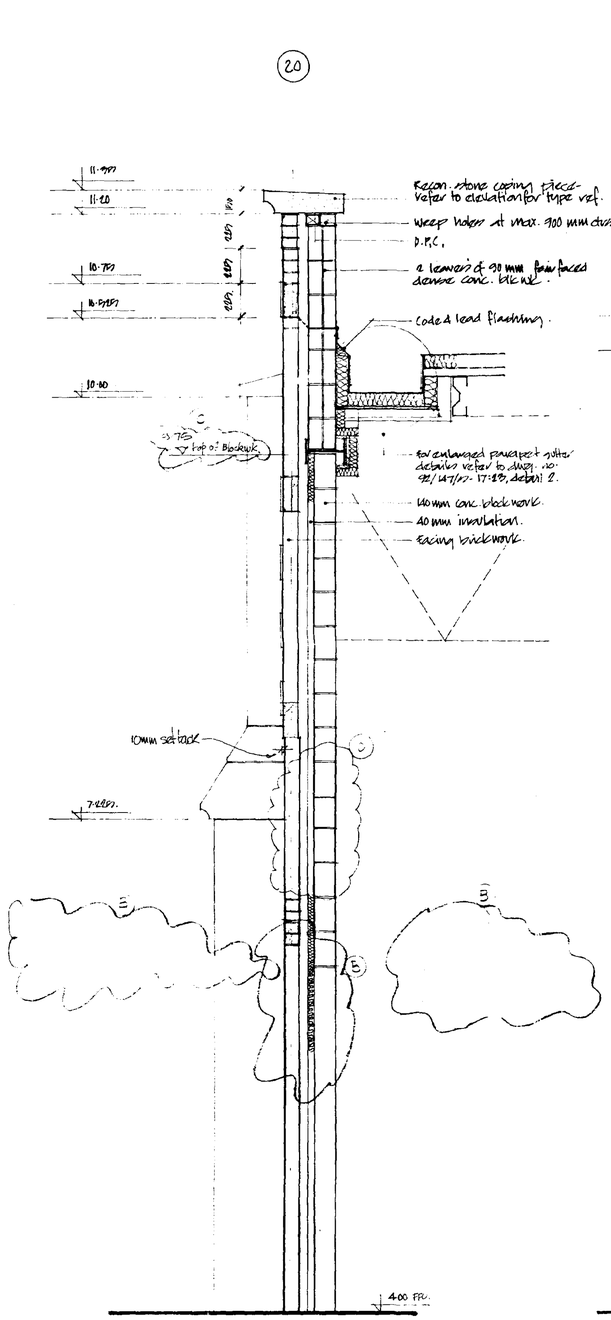

SECTION A-A

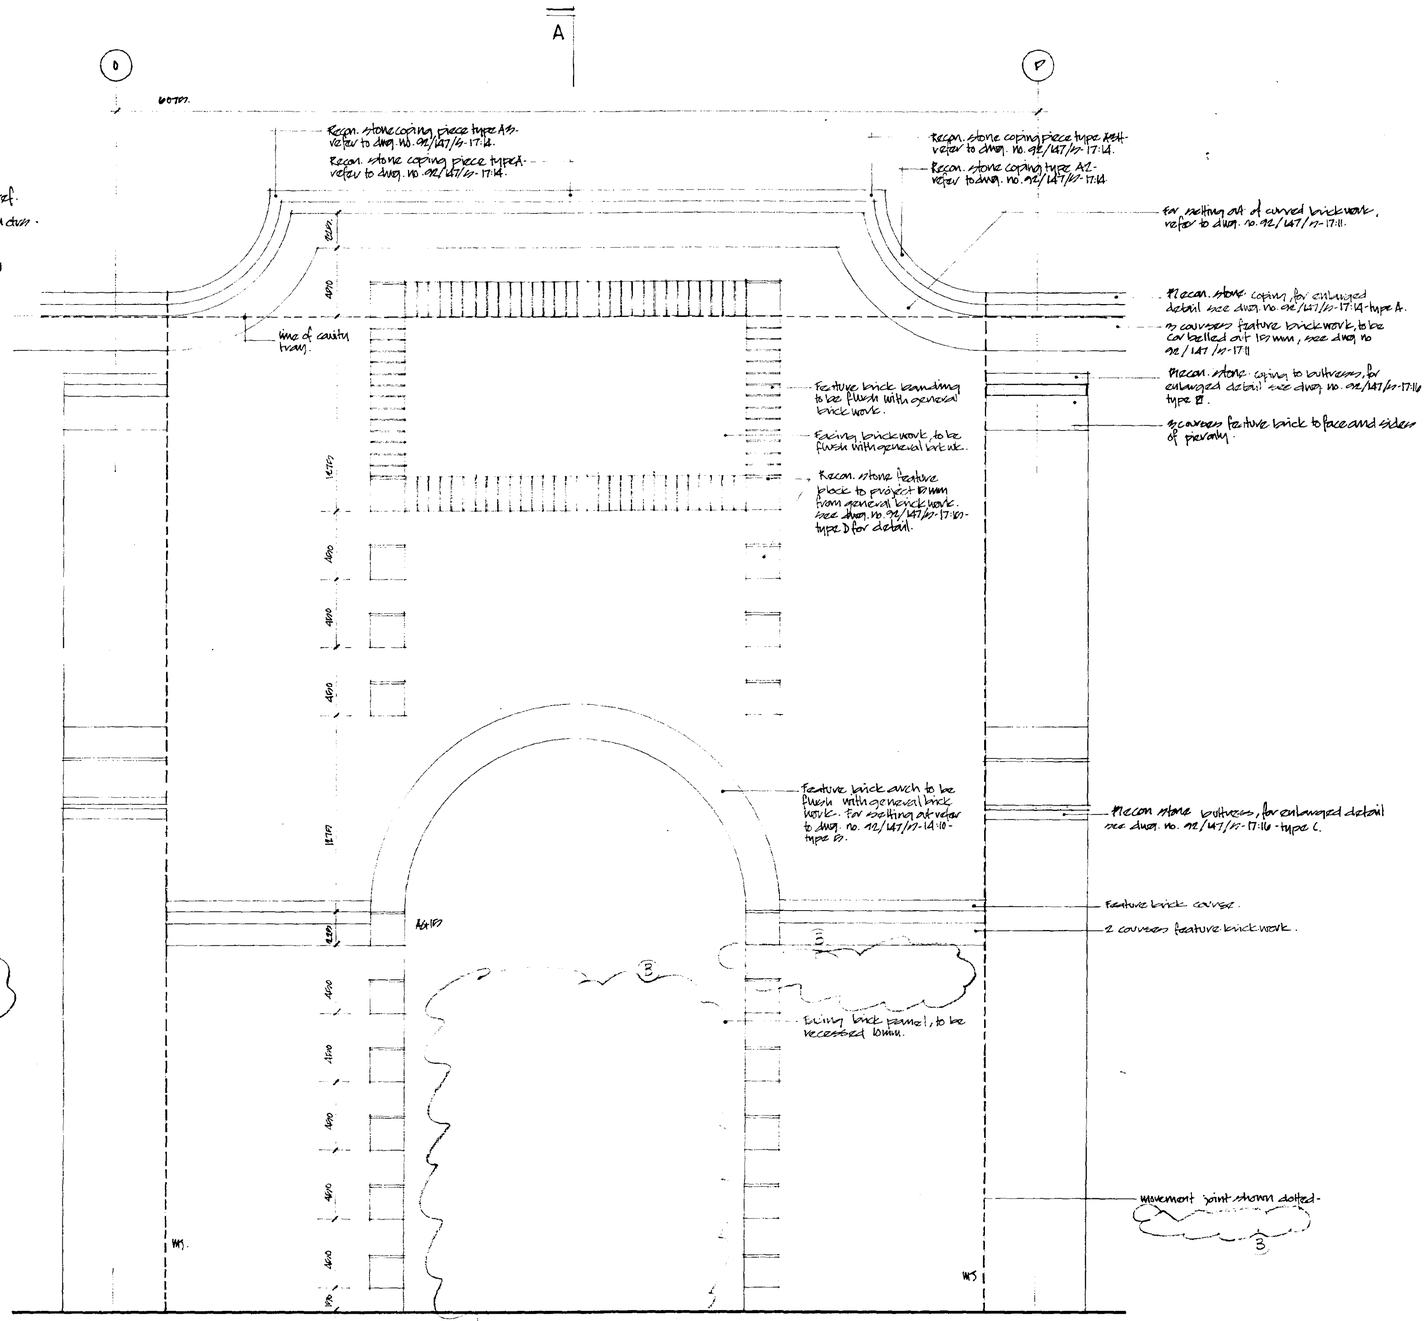

ELEVATION.

TO BE READ IN CONJUNCTION WITH 92/147/S/13-09.

SOUTH HOLLAND DC
HOUSING & PLANNING
25 APR 1995
Ref: 0422/95

Lyons+Sleeman+Hoare
CHARTERED ARCHITECTS · DESIGNERS · PLANNERS
Nero Brewery, Cricket Green, Hartley Wintney, Hampshire RG27 8QA
Telephone (01252) 844144 Facsimile (01252) 844800


Job:
THE HOLLAND MARKET,
SPALDING,
SAFEWAY PHASE 2
CLIENT: CENTROS PROPERTIES LTD.
PEVERIL SECURITIES LTD.

Drawing
FEATURE PANEL SETTING OUT PLANS.

Scale	Date	Partner	Author
1:20	24-11-94	K.W.H	M.E.D

Job No/Dwg No: 92/147/17-14:09. Rev: 5


© Lyons+Sleeman+Hoare

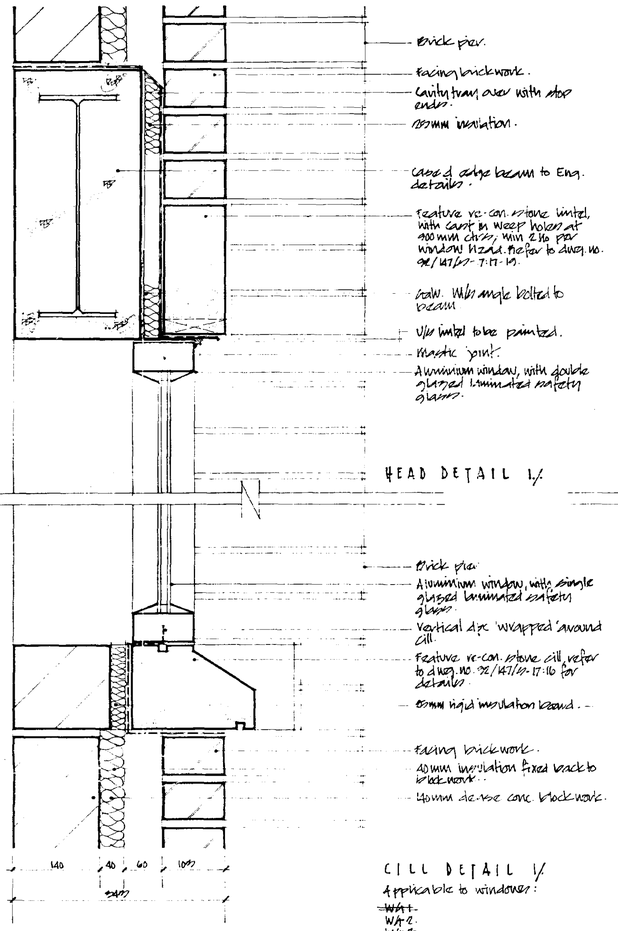

HEAD DETAIL 1/

CILL DETAIL 1/


Applicable to windows:
~~WA 1.~~
WA 2.
WA 3.
WA 4.
WA 12.
WA 13. (3)

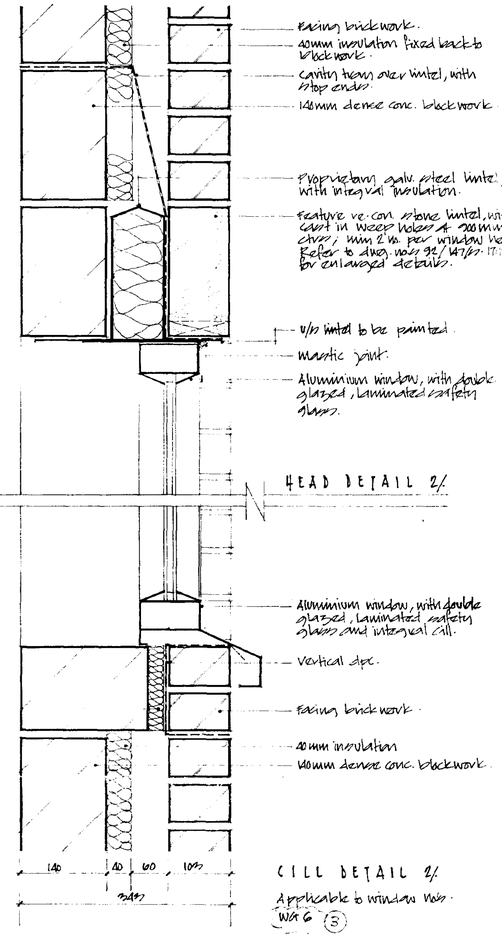

HEAD DETAIL 2/

CILL DETAIL 2/


Applicable to window nos.
WA 6 (5)

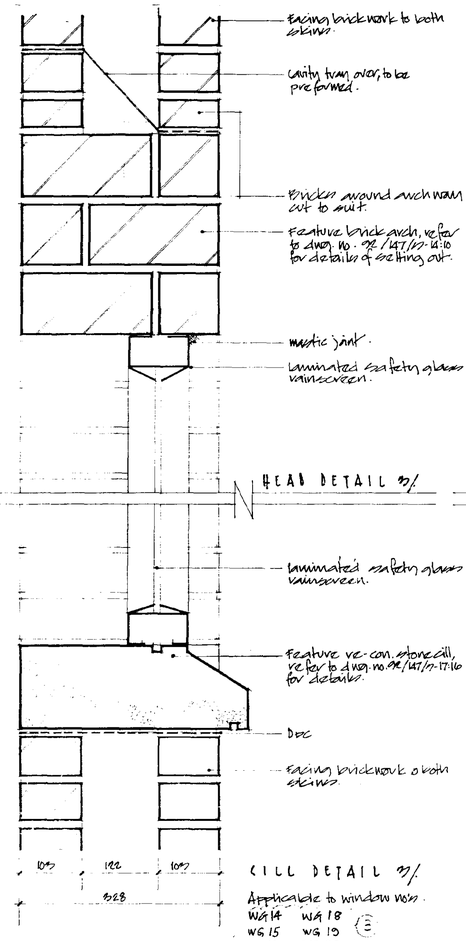

HEAD DETAIL 3/

CILL DETAIL 3/


Applicable to window nos.
WA 14 WA 18
WA 15 WA 19
WA 16 WA 20 (3)

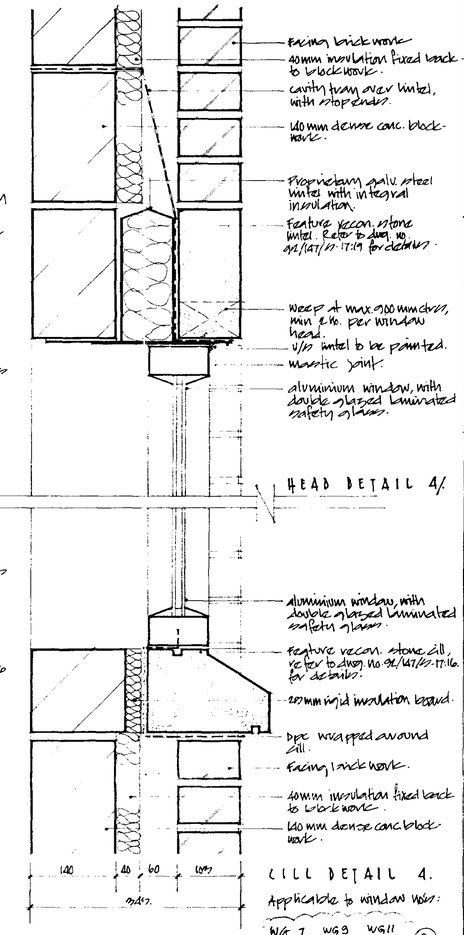


HEAD DETAIL 4/

CILL DETAIL 4.


Applicable to window nos:
WA 7. WA 9 WA 11
WA 8. WA 10 WA 12 (5)

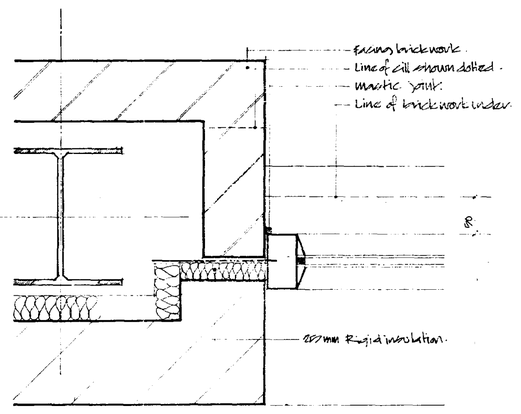


JAMB DETAIL 1.

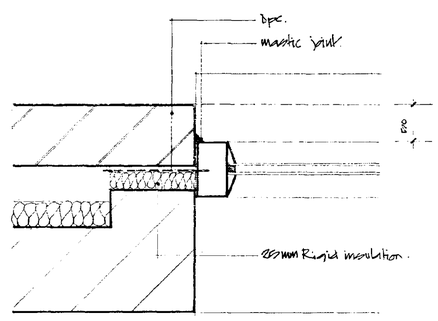

JAMB DETAIL 2.

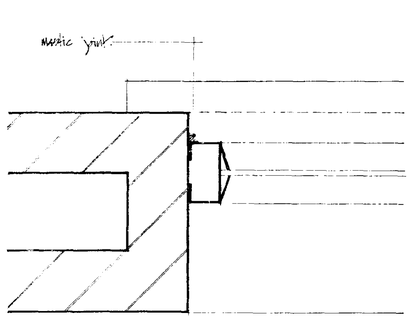

JAMB DETAIL 3.

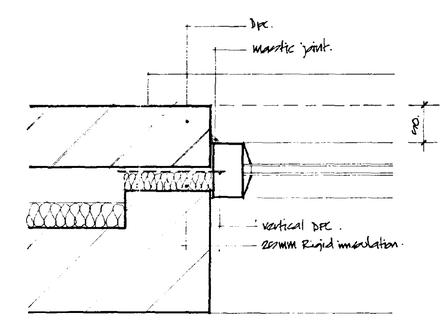

JAMB DETAIL 4.

Notes
Do not Scale. Use figured dimensions only. Subject to site survey and all necessary consents. All dimensions to be checked by user and any discrepancies, errors or omissions to be reported to the Architect before work commences. This drawing is to be read in conjunction with all other relevant materials.

Index	Revision	Date	Int
1. 2.	Pre-Tender, incorporating details 1, 2 and 4. Extensively amended.	6-1-95 16-2-95	MED. MED.
	A FOR BILLING	10-2-95	RS
3.	AMENDED TO SAFEWAY REATS. Window nos. revised.	28/2/95	RH
B	PRE-TENDER	17/3/95	RS
C	BUILDING REGS APPLICATION	29/3/95	
D	FOR TENDER (No revision since B).	4-4-95	RS

SOUTH HOLLAND DC
HOUSING & PLANNING
25 APR 1995
Ref: 0422/95

DETERMINED
PLAN

Lyons+Sleeman+Hoare
CHARTERED ARCHITECTS · DESIGNERS · PLANNERS
Nelo Brewery, Chicker Green, Hartley Wintney, Hampshire RG27 8QA
Telephone: (01252) 844144 Facsimile: (01252) 844800


Job
THE HOLLAND MARKETS
SPALDING
SAFEWAY PHASE 2
CLIENT: CENTROS PROPERTIES LTD.
PEVERIL SECURITIES LTD.

Drawing
WINDOW DETAILS.


Scale	Date	Partner	Author
1:10	6-1-95	K.W.M	M.E.D

Job NO/Dig NO: 92/147/17-16:01. Rev D


© Lyons+Sleeman+Hoare

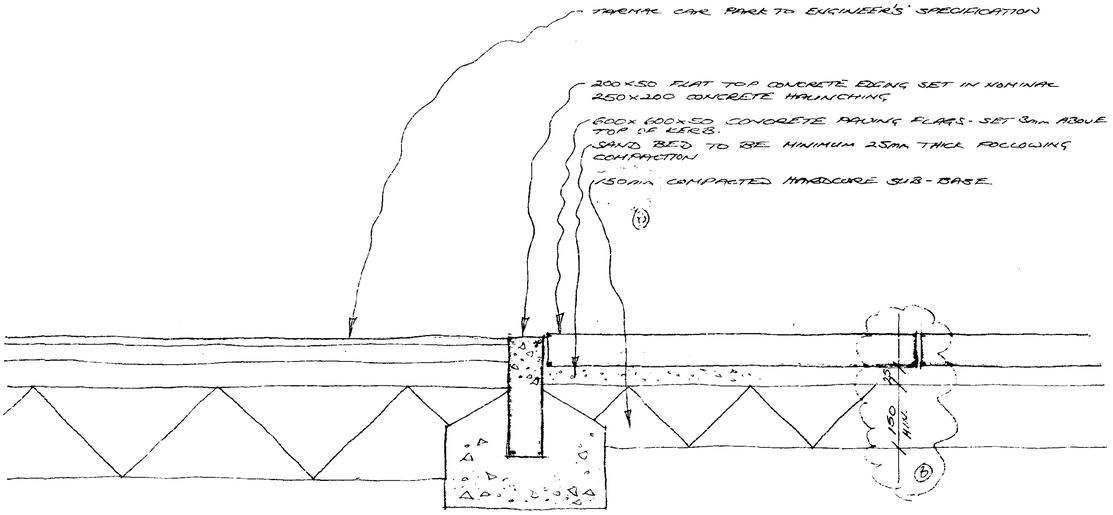


A
JUNCTION CAR PARK / PAVING

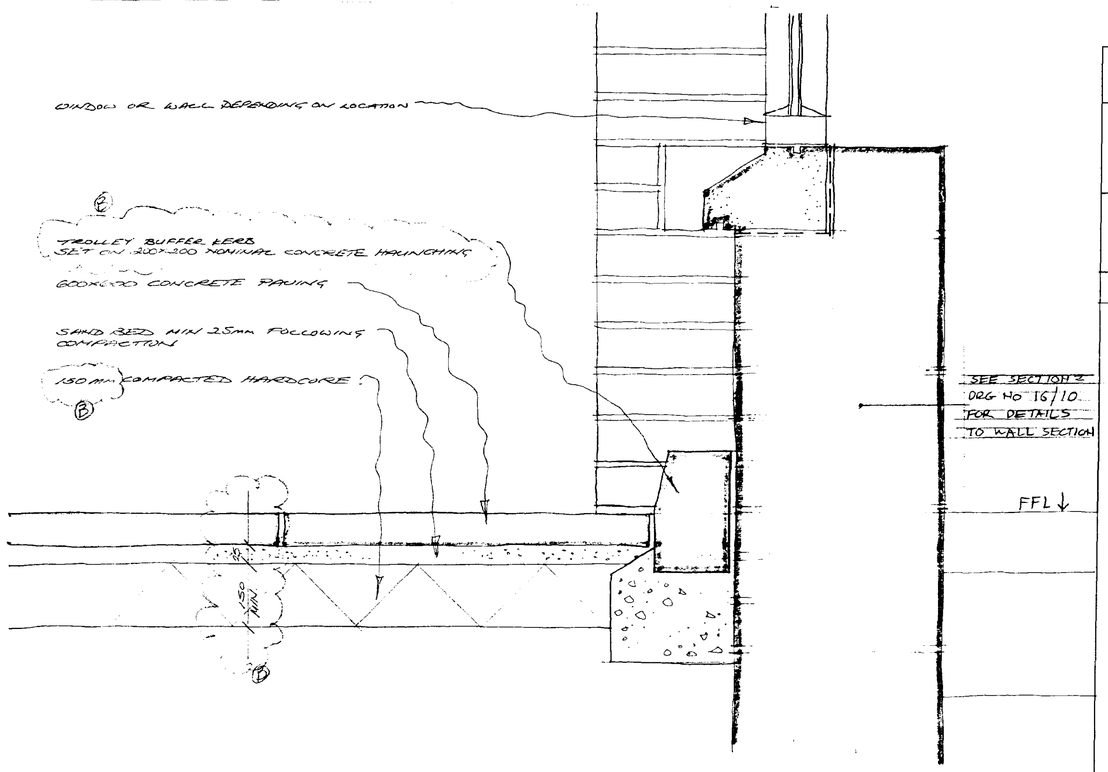

B
PERIMETER BUFFER KERB

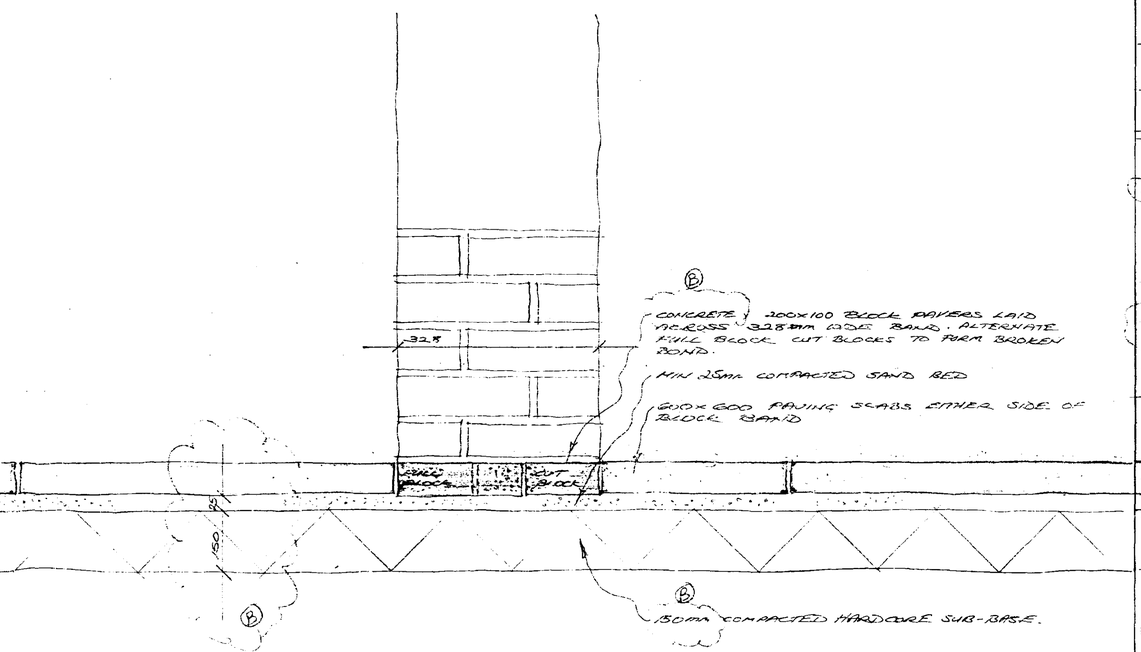

C
328 mm WIDE BAND BRICK/BLOCK PAVERS

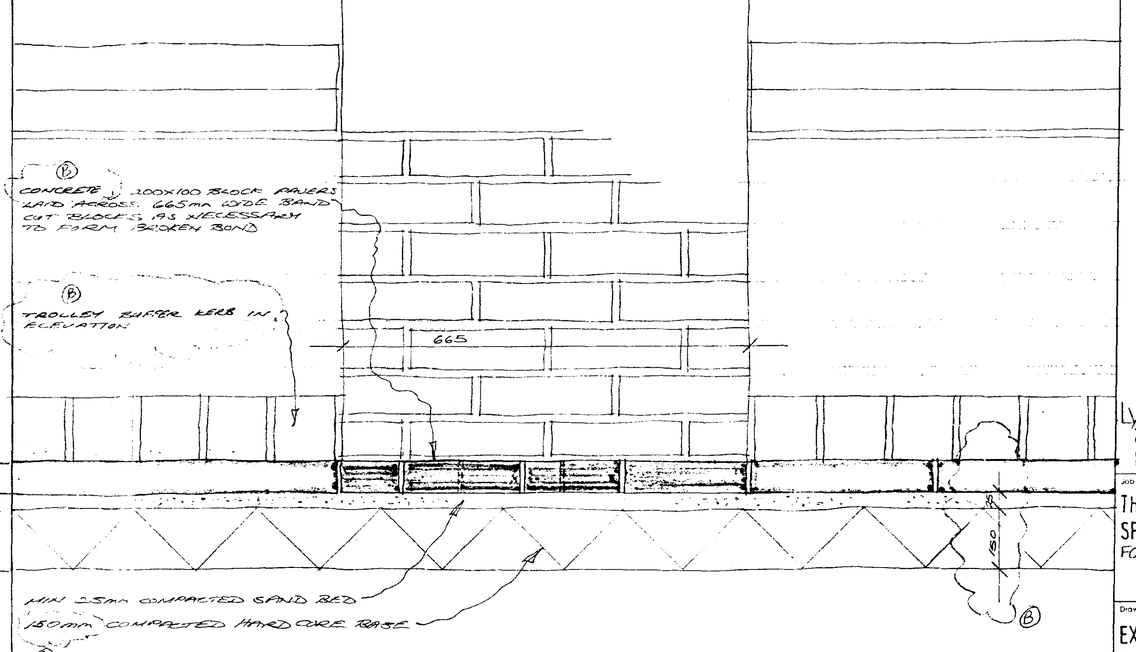

D
665 mm WIDE BAND BRICK/BLOCK PAVERS

Notes
Do not Scale. Use figured dimensions only. Subject to site survey and all necessary consents. All dimensions to be checked by User and any discrepancies, errors or omissions to be reported to the Architect before work commences. The drawing is to be read in conjunction with all other relevant materials

Index	Revision		Date	Int
		DETAILS REV NOTES ADDED —	14/2/95	
	A	FOR BILLING	15/2/95	
/		TRADE NAMES REMOVED. IMPOSTS AT 148-215mm INCREASED TO 150mm	21/4/95	SAH
	B	PRE TENDER	17/3/95	
	D	FOR TENDER	4/8/95	

SOUTH HOLLAND DC
HOUSING & PLANNING
25 APR 1995
Ref: 0422/95

APPROVED PLAN


Lyons+Sleeman+Hoare
CHARTERED ARCHITECTS · DESIGNERS · PLANNERS
Nero Brewery, Cricket Green, Hartley Wintney, Hampshire RG27 8QA
Telephone (01252) 844144 Facsimile (01252) 844833

Job
THE HOLLAND MARKETS
SPALDING SAFEWAY PHASE 2
FOR CENTROS PROPERTIES LTD
PEVERIL SECURITIES LTD


Drawing
EXTERNAL WORKS
TYPICAL DETAILS
SHEET 1

Scale	Date	Partner	Author
1:5	9/1/95	KWS	SAH


Job No/Drg No: 92/147/S/24-05
Rev: D

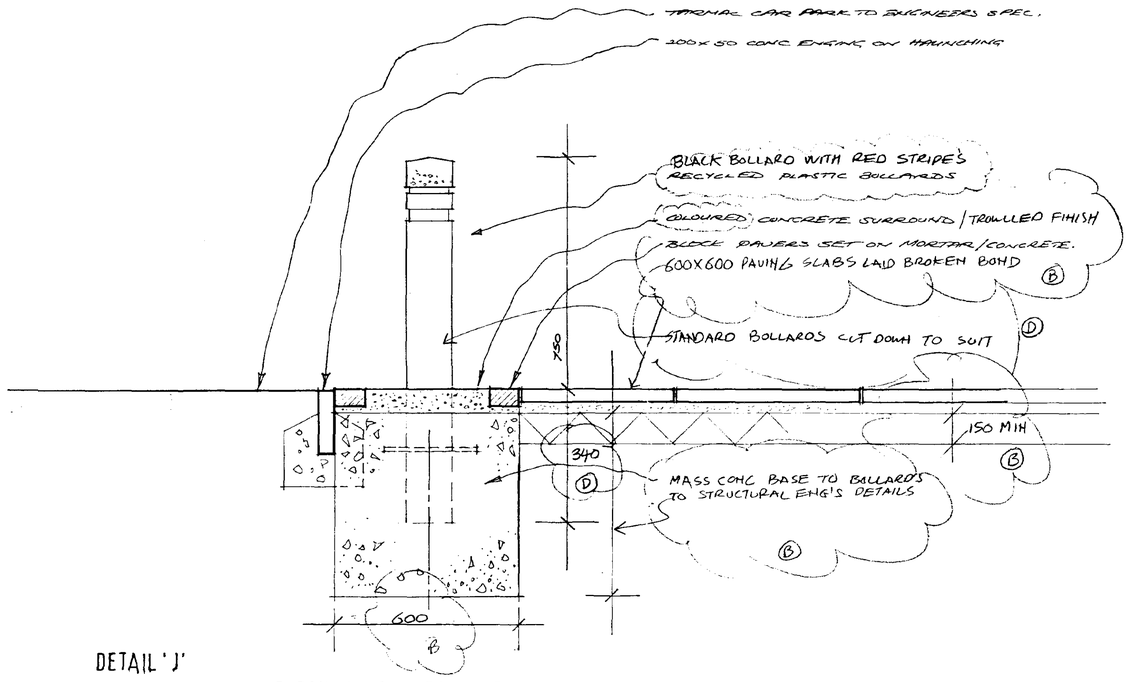


DETAIL 'J'
TYPICAL SECTION THROUGH BOLLARD BASE

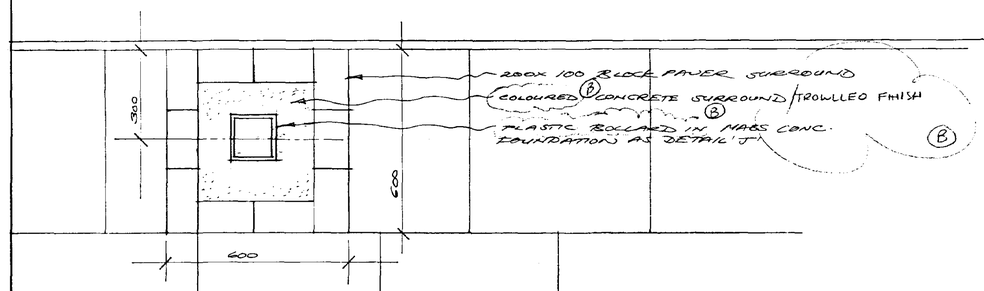


DETAIL 'K'
TYPICAL PLAN OF SURROUND TO BOLLARD AT KERB EDGE

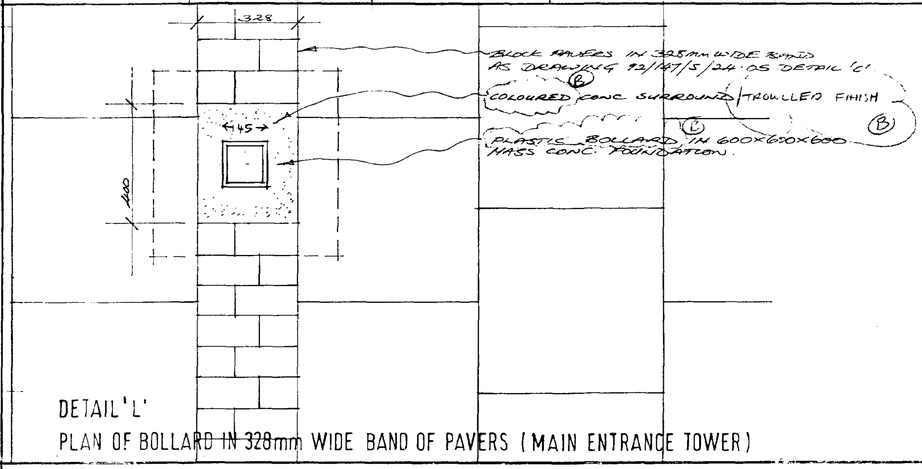

DETAIL 'L'
PLAN OF BOLLARD ~~IN 328mm~~ WIDE BAND OF PAVERS (MAIN ENTRANCE TOWER)

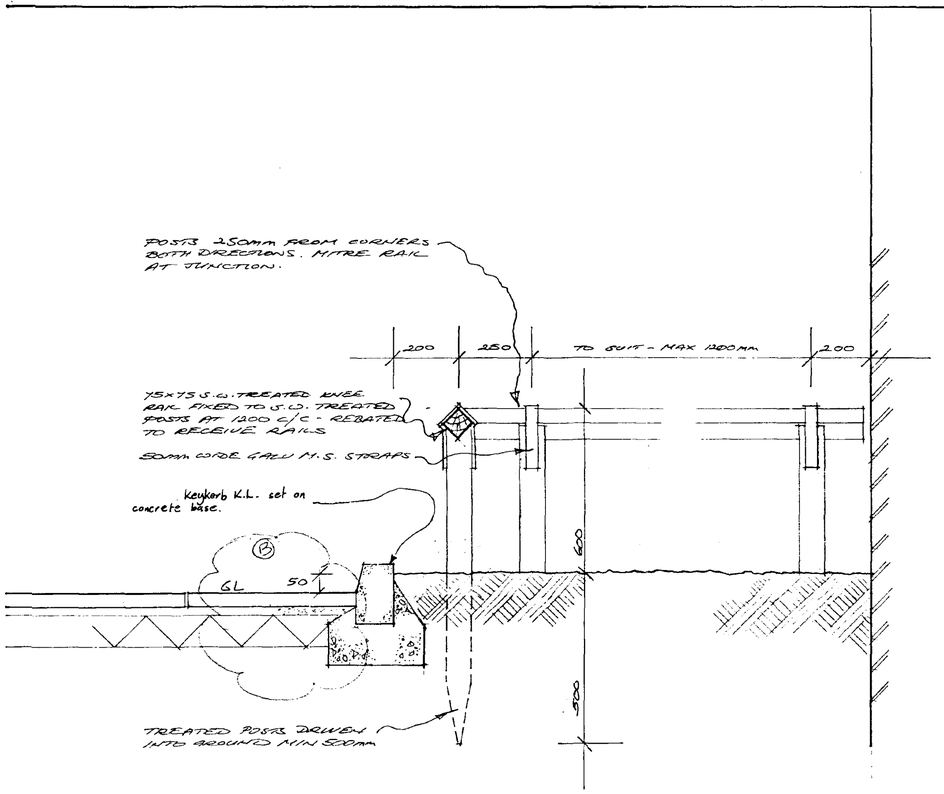

DETAIL 'M'
TYPICAL SECTION THROUGH KNEE RAIL TO PLANTING BED

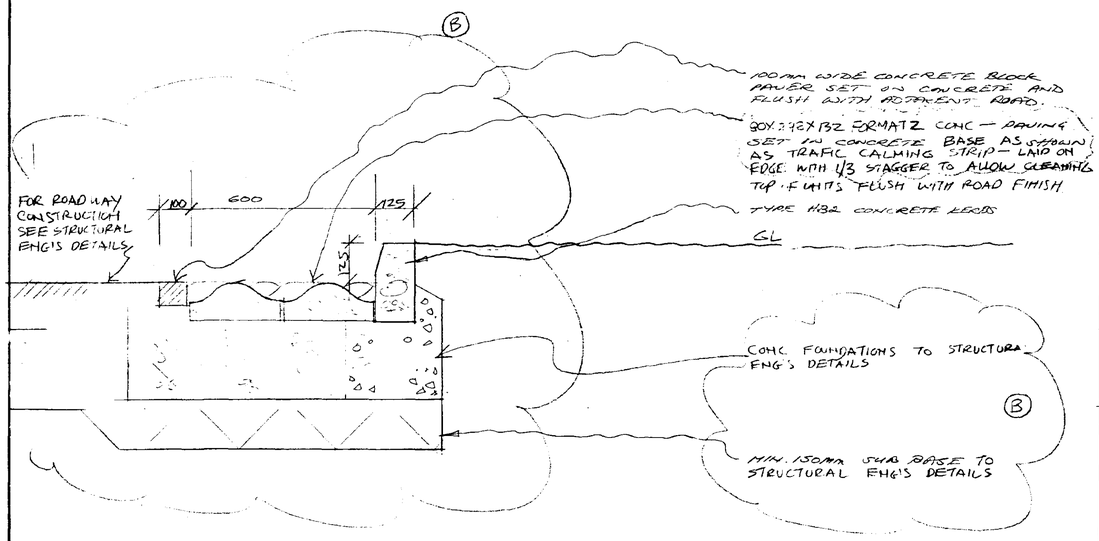

DETAIL 'P'
CAR PARK ENTRANCE - ADDITIONAL ROAD WIDTH FOR SERVICE/EMERGENCY VEHICLES

Notes
Do not Scale. Use figured dimensions only. Subject to site survey and all necessary consents. All dimensions to be checked by user and any discrepancies, errors or omissions to be reported to the Architect before work commences. This drawing is to be read in conjunction with all other relevant materials.

Index	Revision	Date	Int
1	DETAIL 'O' ADDED	10/4/95	SAH
2.	Marshalls Keykerb detail revised.	7/2/95	RH
	A FOR BILLING	15/2/95	~~RH~~ RS
3	BOLLARDS AMENDED DETAIL 'O' ADDED	27/2/95	SAH
	B PRE-TENDER	17/3/95	~~RH~~ RS
	D FOR TENDER	4/4/95	RS

SOUTH HOLLAND DC
HOUSING & PLANNING
25 APR 1995
Ref: 0422/95

LETTERMESS PLAN

Lyons+Sleeman+Hoare
CHARTERED ARCHITECTS · DESIGNERS · PLANNERS
Nero Brewery, Cricket Green, Hartley Wintney, Hampshire RG27 8QA
Telephone (01252) 844144 Facsimile (01252) 844800

Job
THE HOLLAND MARKETS
SPALDING SAFEWAY PHASE 2
CLIENT CENTROS PROPERTIES LTD
PEVERIL SECURITIES LTD

Drawing
EXTERNAL WORKS
TYPICAL DETAILS
SHEET 3

Scale	Date	Partner	Author
1:10	11/1/95	KWS	SAH

Job No/Drg No: 92/147/S/24.07
Rev: (D)

© Lyons+Sleeman+Hoare

PEDESTRIAN CROSSING

CAR PARKING BAY

SOFT LANDSCAPING

sign type J

TAMPED CONC INFILL TO BAY

600x600 CONC. PAVING SLABS BROKEN BOND

TARMAC FINISH TO REFUGE BAY

GULLY CENTERED ON BAY

GULLY TO DETAIL

TROLLEY REFUGE AREA

2000

2000 long x 60mm dia. m.s. trolley rails

knee rail fence

SOFT LANDSCAPING

SQUARE TOP CONC EDGING AS BEFORE

CONC SURROUND TO GRID FLUSH WITH FOOTPATH TROWELLED FINISH

drainage hole in slab positioned to suit falls

TROLLEY GRID

sight line

illuminated bollard

PHASE ONE WORKS LINE

TARMAC FINISH TO MATCH PHASE1 FOOTPATH WORKS LEVELS TO MATCH PHASE 1 WORKS ALLOW FOR JOINTING WORKS

FOOTPATH

TO FALL

'A'

50mm conc. edging

2400x2400 conc. base

100

60mm dia. s/s guide rail

100

70 60 70 2000 70 60 70

2400

'A'

FOR SECTION 'A-A' SEE DRG. No. 92/147/S/24-13

TROLLEY GRID TYPE C

TACTILE FLUTED PAVING

pelican crossing light

SOFT LANDSCAPING

knee rail fence

450

illuminated bollard

CAR PARKING BAYS

knee rail fence

READ IN CONJUNCTION WITH DRG No's 92/147/S/11/16 AND 24/13/-

Notes

Do not Scale. Use figured dimensions only. Subject to site survey and all necessary consents. All dimensions to be checked by user and any discrepancies, errors or omissions to be reported to the Architect before work commences. The drawing is to be read in conjunction with all other relevant materials.

Index	Revision	Date	Int
B	PRE-TENDER	7/7/95	PB
D	FOR TENDER	4/4/95	PB

SOUTH HOLLAND DC
HOUSING & PLANNING
25 APR 1995
Ref: 0422/95

Lyons+Sleeman+Hoare
CHARTERED ARCHITECTS · DESIGNERS · PLANNERS
Nero Brewery, Cricket Green, Hartley Wintney, Hampshire RG27 8QA
Telephone: (01252) 844144 Facsimile: (01252) 844800


Job
THE HOLLAND MARKETS
SPALDING
SAFEWAY PHASE 2
CLIENT: CENTROS PROPERTIES LTD.
PEVERIL SECURITIES LTD.


Drawing
EXTERNAL WORKS DETAILS
SHEET 9

Scale	Date	Partner	Author
1:20	8/3/95	KWS	RH

Job No/Dwg No: 92/147/S/24-14 Rev: (D)

© Lyons+Sleeman+Hoare

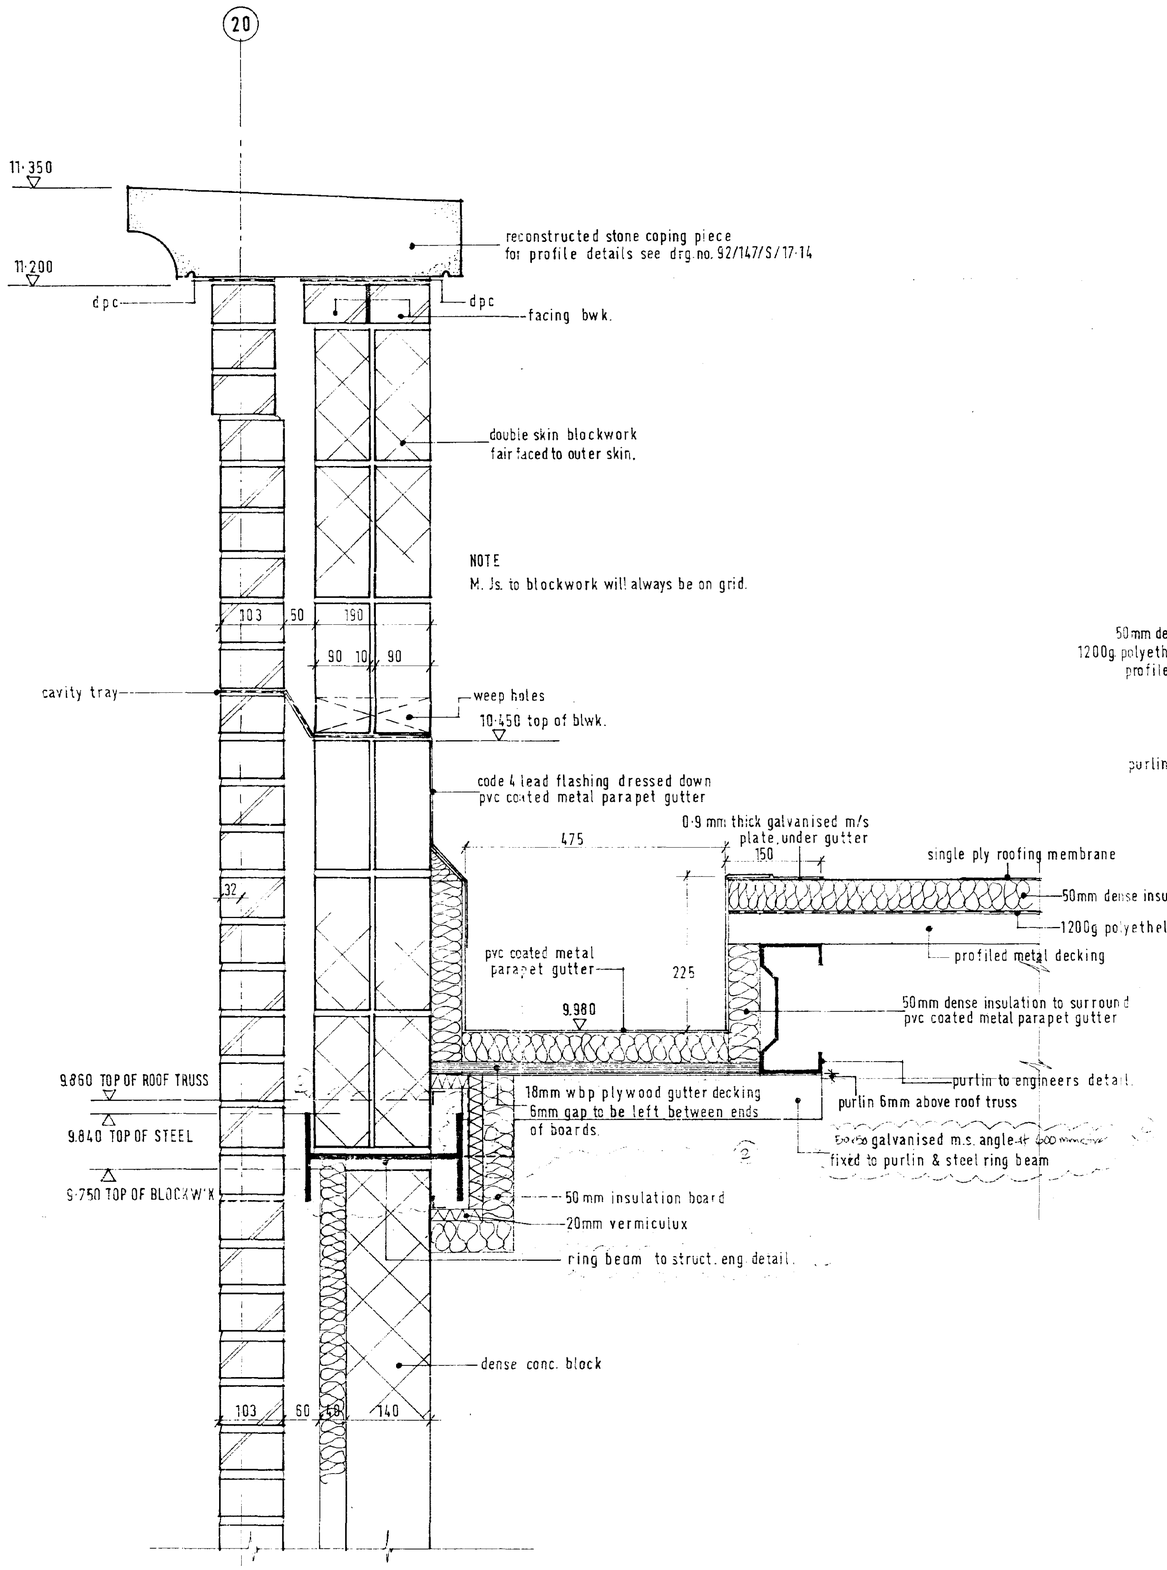

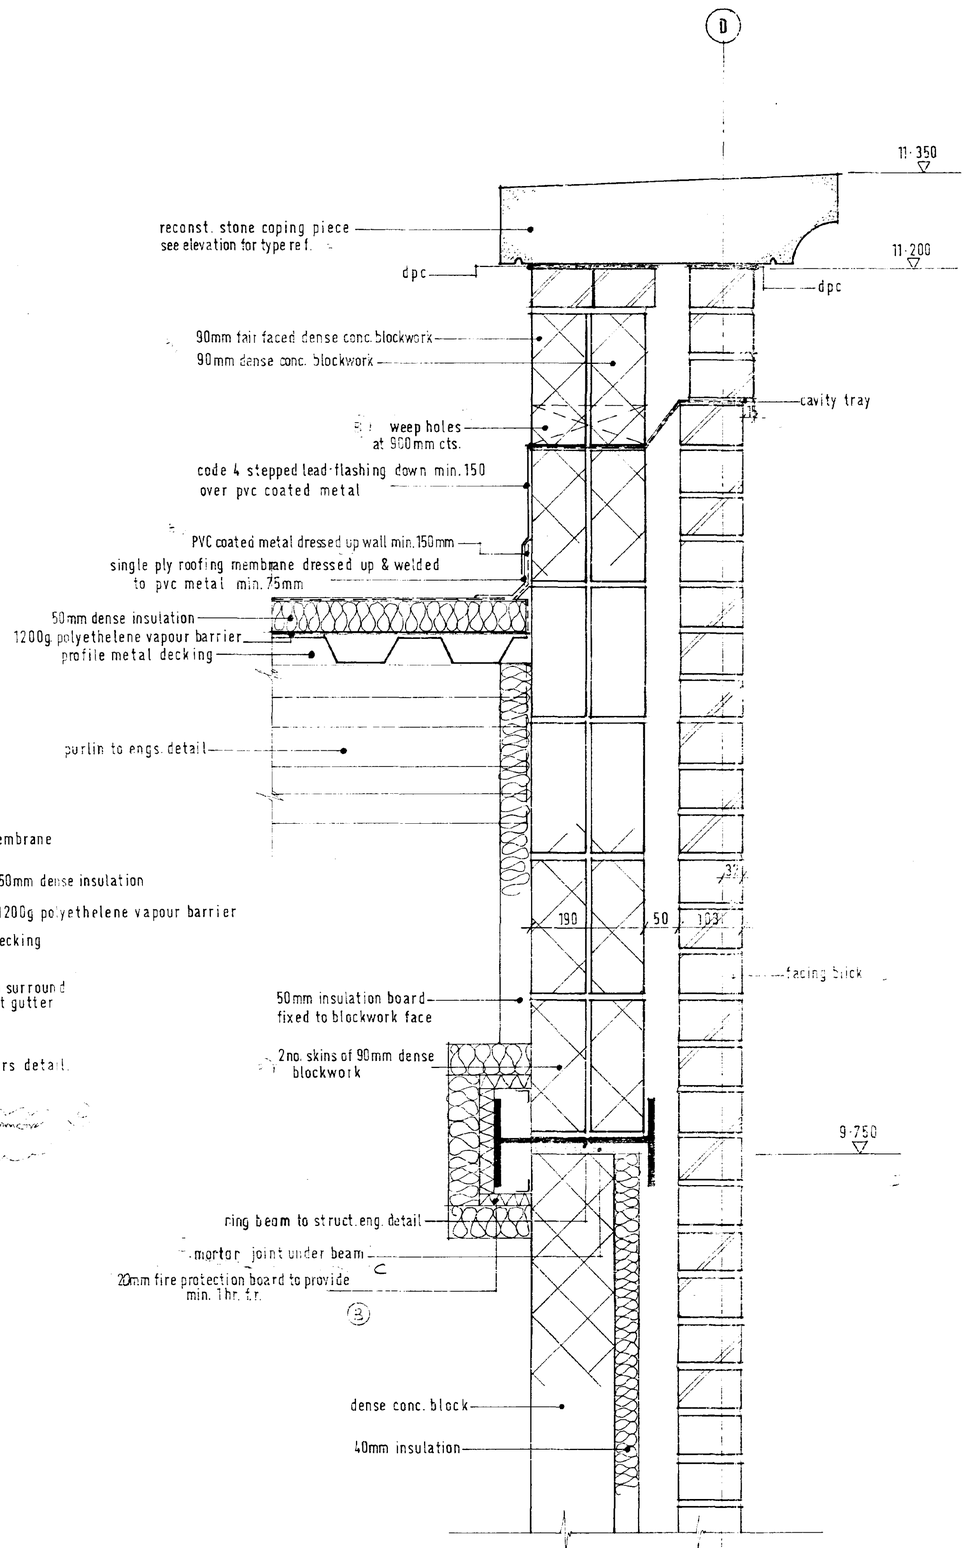

Notes

Do not Scale. Use figured dimensions only. Subject to site survey and all necessary consents. All dimensions to be checked by user and any discrepancies errors or omissions to be reported to the Architect before work commences. This drawing is to be read in conjunction with all other relevant materials.

Index	Revision	Date	Init
	Redrawn.	15/2/95	
	A FOR BILLING		
1	purlin & gutter moved, blockwork noted, gutter size rev. notes added to detail 1.	23/2/95	RH
	B PRE-TENDER	17/3/95	
	C BUILDING REGS APPLICATION	29/3/95	
	D FOR TENDER	11/4/95	
2	M.S. angle revised to detail 2.	18/4/95	

SOUTH HOLLAND DC
HOUSING & PLANNING
25 APR 1995
Ref: 0422/95

TO BE DETERMINED
PLAN

Lyons + Sleeman + Hoare
CHARTERED ARCHITECTS · DESIGNERS · PLANNERS
The Brewery, Cricket Green, Hartley Wintney, Hampshire RG27 8JA
Telephone (01252) 844144 Facsimile (01252) 844800

Job
THE HOLLAND MARKETS
SPALDING
SAFEWAY PHASE 2
CLIENT: CENTROS PROPERTIES LTD.
PEVERIL SECURITIES LTD.


Drawing
PARAPET DETAILS
SHEET 3

Scale	Date	Partner	Author
1:5	15/2/95	KWS	RH


Job No/Drg No 92/147/S/17·23 Rev (2)

© Lyons + Sleeman + Hoare


READ IN CONJUNCTION WITH DRAWINGS 92/147/S/24.09 AND 23

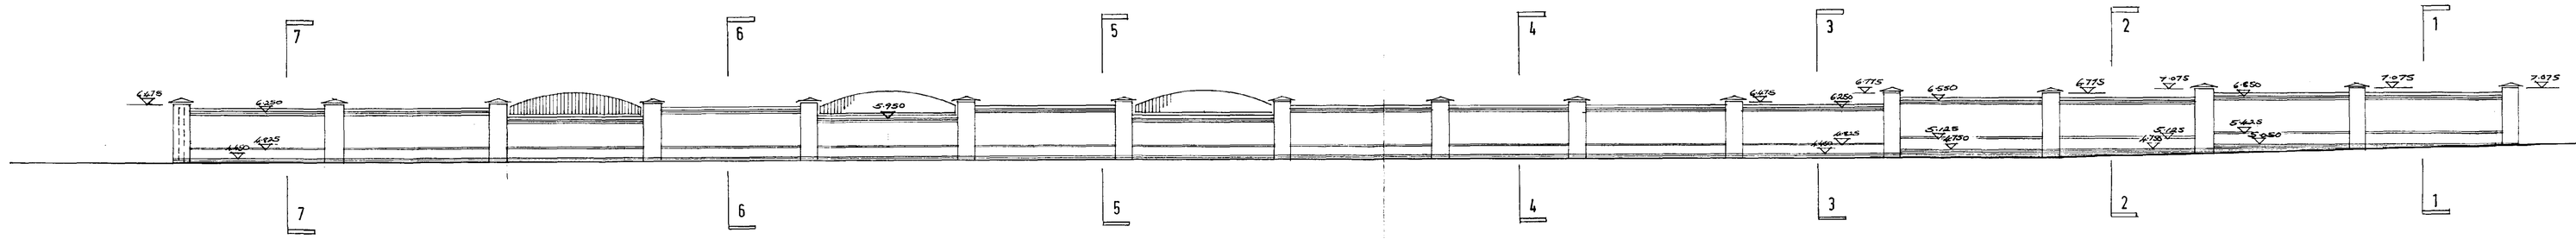


Elevation to Service Yard Wall viewed from Swan Street.

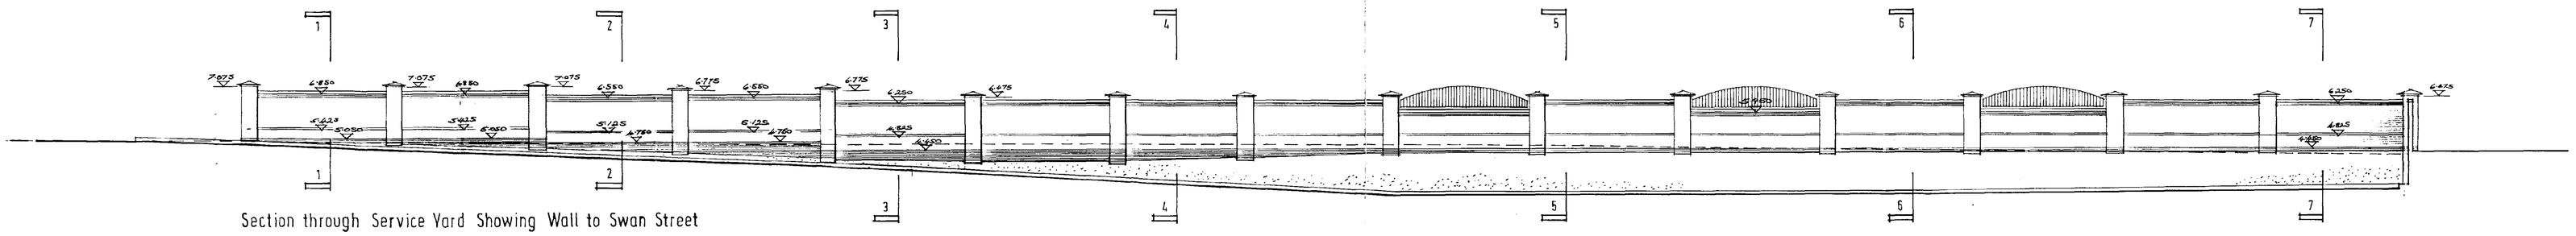


Section through Service Yard Showing Wall to Swan Street

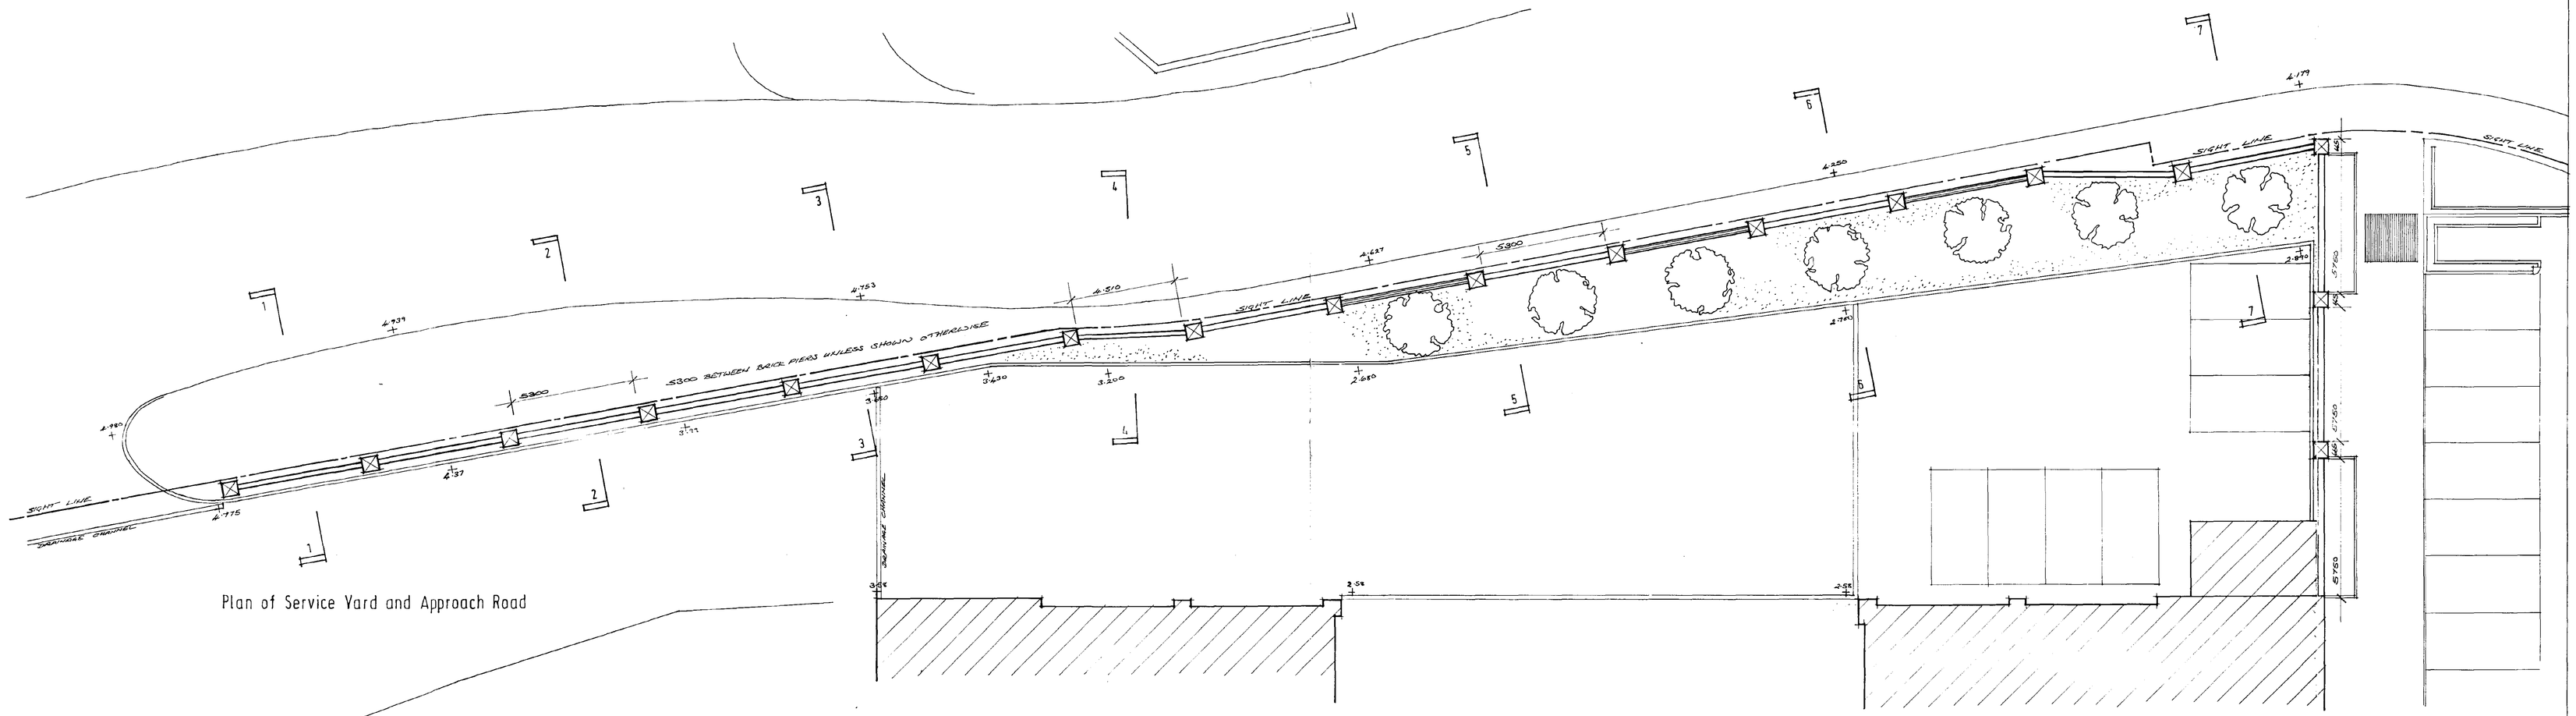


Plan of Service Yard and Approach Road

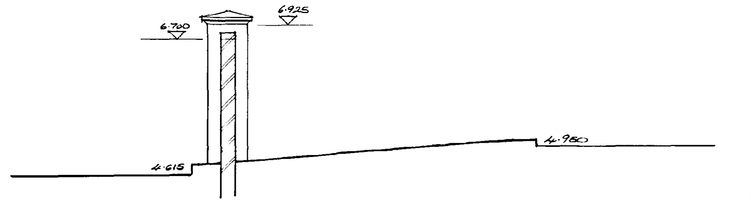


Section 1-1

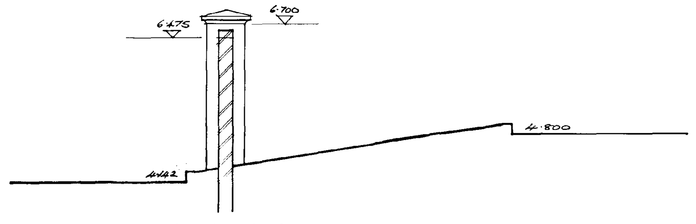


Section 2-2

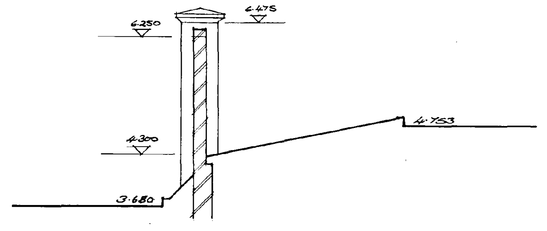


Section 3-3

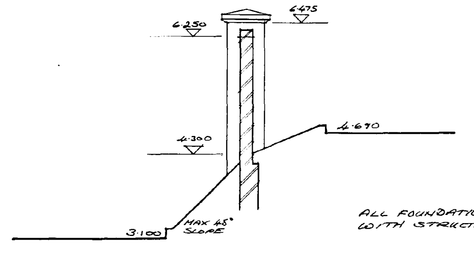


Section 4-4

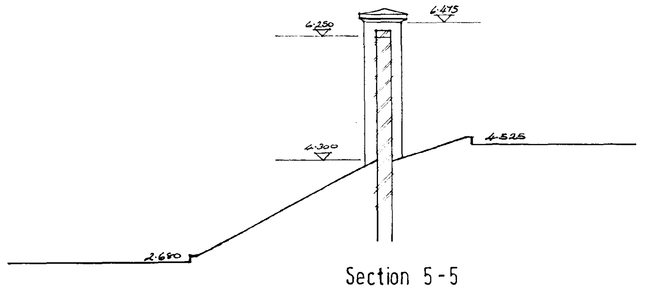

Section 5-5

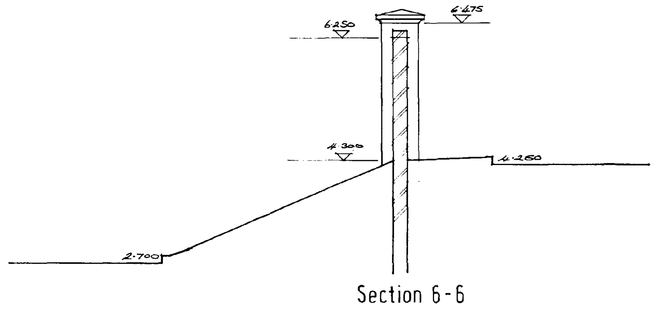

Section 6-6

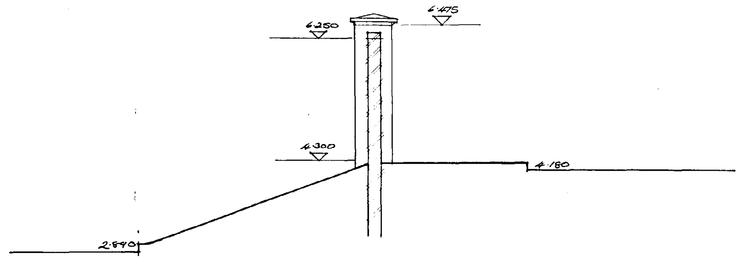

Section 7-7

NOT ACCEPTED
Suppose 1815
→ new wall

Notes
Do not Scale. Use figured dimensions only. Subject to site survey and all necessary consents. All dimensions to be checked by user and any discrepancies, errors or omissions to be reported to the Architect before work commences. The drawing is to be read in conjunction with all other relevant materials.

Index	Revision	Date	Init
	1 REDRAWN	20/3/95	SAH
	B PRE-TENDER	20/6/95	
	C BUILDING REGS APPLICATION	29/9/95	
	E ELEVATION FROM SWAN STREET ADDED BRICK BARRIERS AND LEVELS ADDED	3/11/95	SAH
	D FOR TENDER	4/11/95	

SOUTH HOLLAND DC
HOUSING & PLANNING
25 APR 1996
Ref: 0422/95

Lyons+Sleeman+Hoare
CHARTERED ARCHITECTS · DESIGNERS · PLANNERS
Nash Brewery, Cricket Green, Hartley Wintney, Hampshire RG27 8QA
Telephone (01252) 844144 Facsimile (01252) 844822

Job
THE HOLLAND MARKETS
SPALDING
SAFEWAY PHASE 2
CLIENT: CENTROS PROPERTIES LTD
PEVERIL SECURITIES LTD

Drawing
WALL TO SWAN STREET

Scale	Date	Planner	Author
1:100,1:50	20/3/95	KWS	SAH

Job No/Dwg No: 92/147/S/24-22 Rev: (D)