

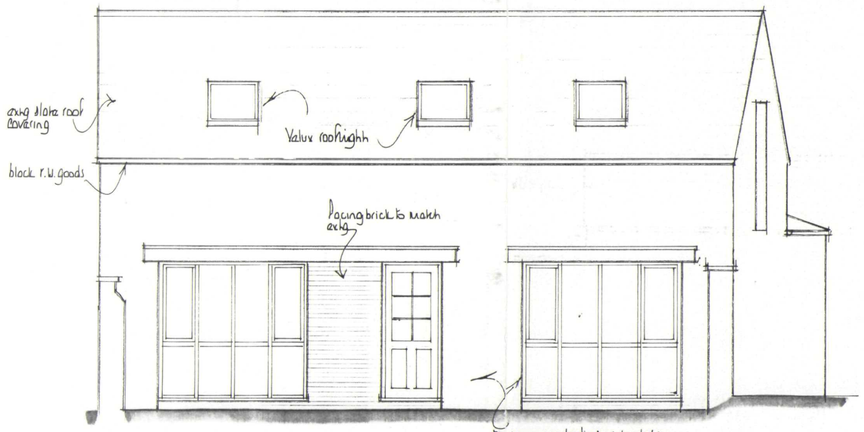



s west

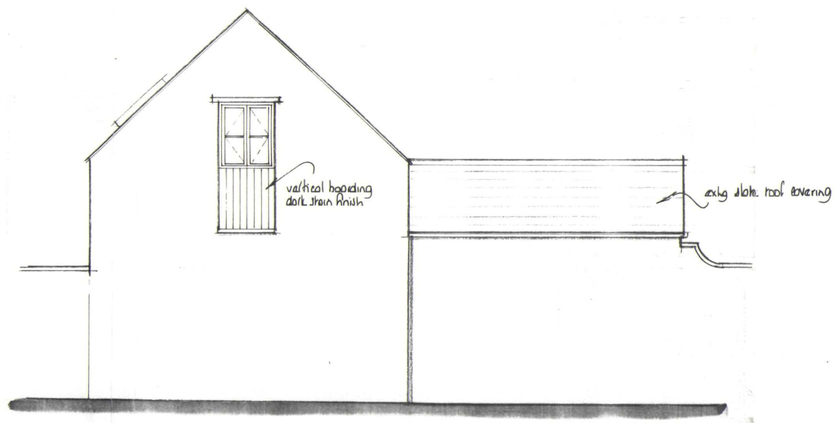


s east

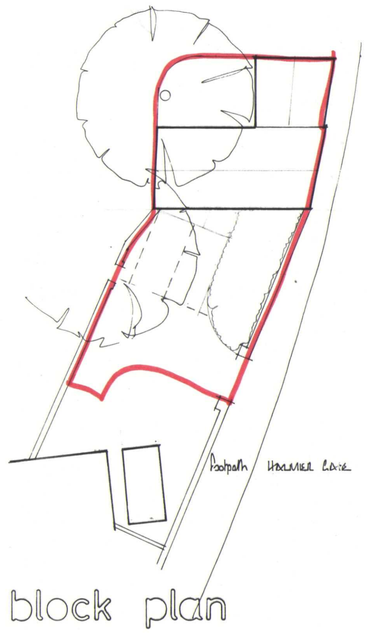


block plan

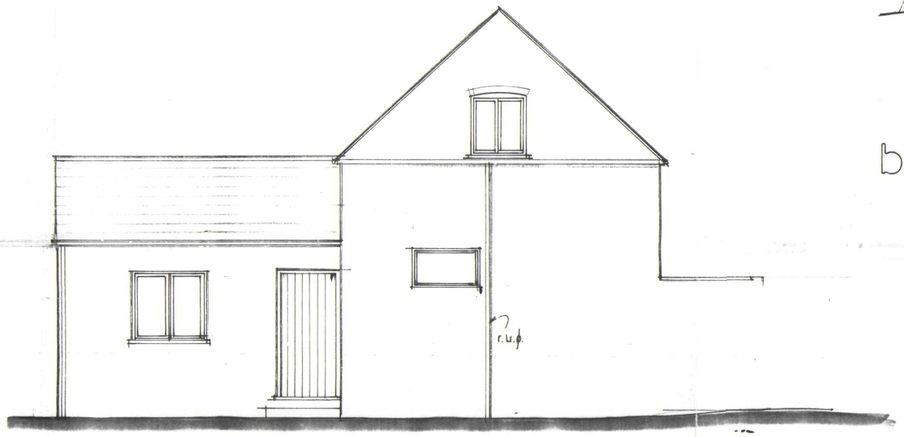

n west

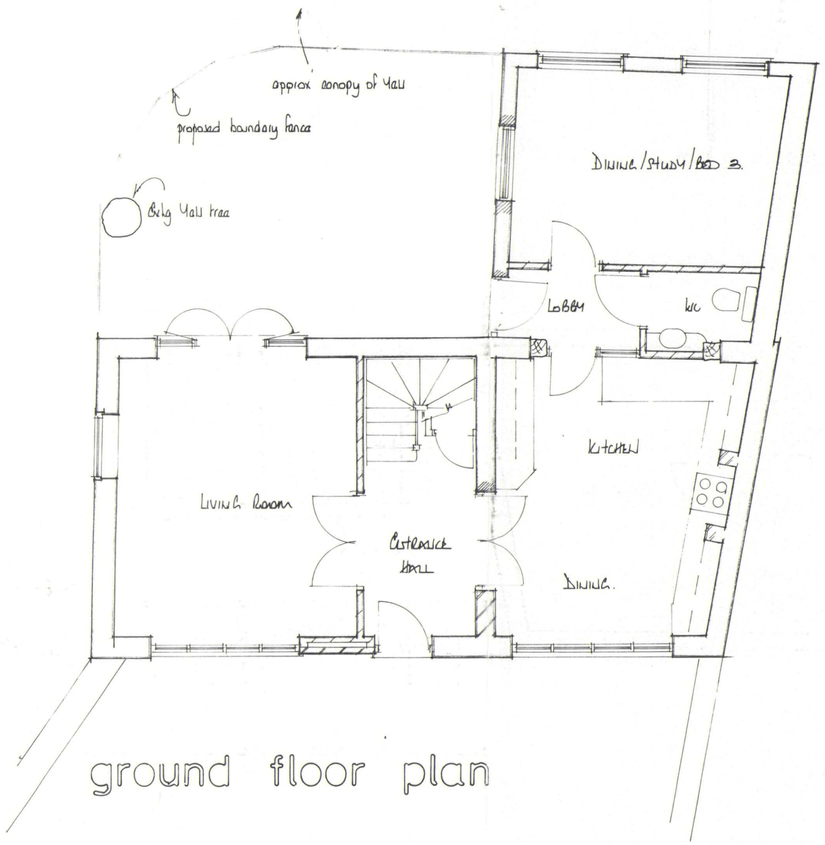

ground floor plan

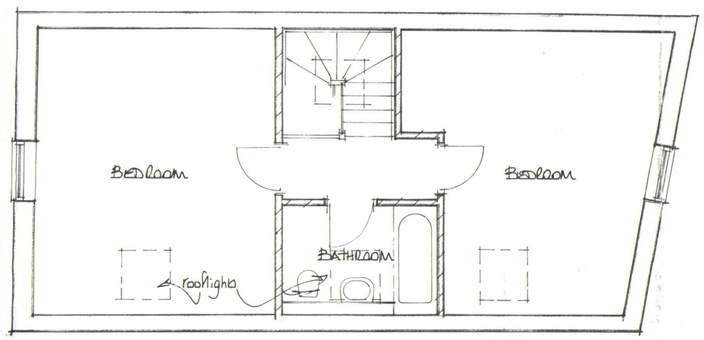

first floor plan

SHDC
Planning & Development
30 MAR 2004
Ref: 425/04

EAST MIDLANDS DESIGN ASSOC.

Architectural Consultants

Willow Lodge
Horseshoe Road
Spalding
Lincs
PE11 3JA

Tel/fax :- 01775 767968
E-mail :- willowlodge@zoom.co.uk
Mobile 'phone :- 07710 815044

Client
SPALDING RECTORY TROFFICES

Project
CHANGE OF USE TO RESIDENTIAL DWELLING AT THE COACH HOUSE HAMMILL GATE. SPALDING

Drawing
PLAN & ELEVATIONS

Scale 1:50

Date JAN '04 Drawn AL

Dwg No: 03/42/01 Rev.