
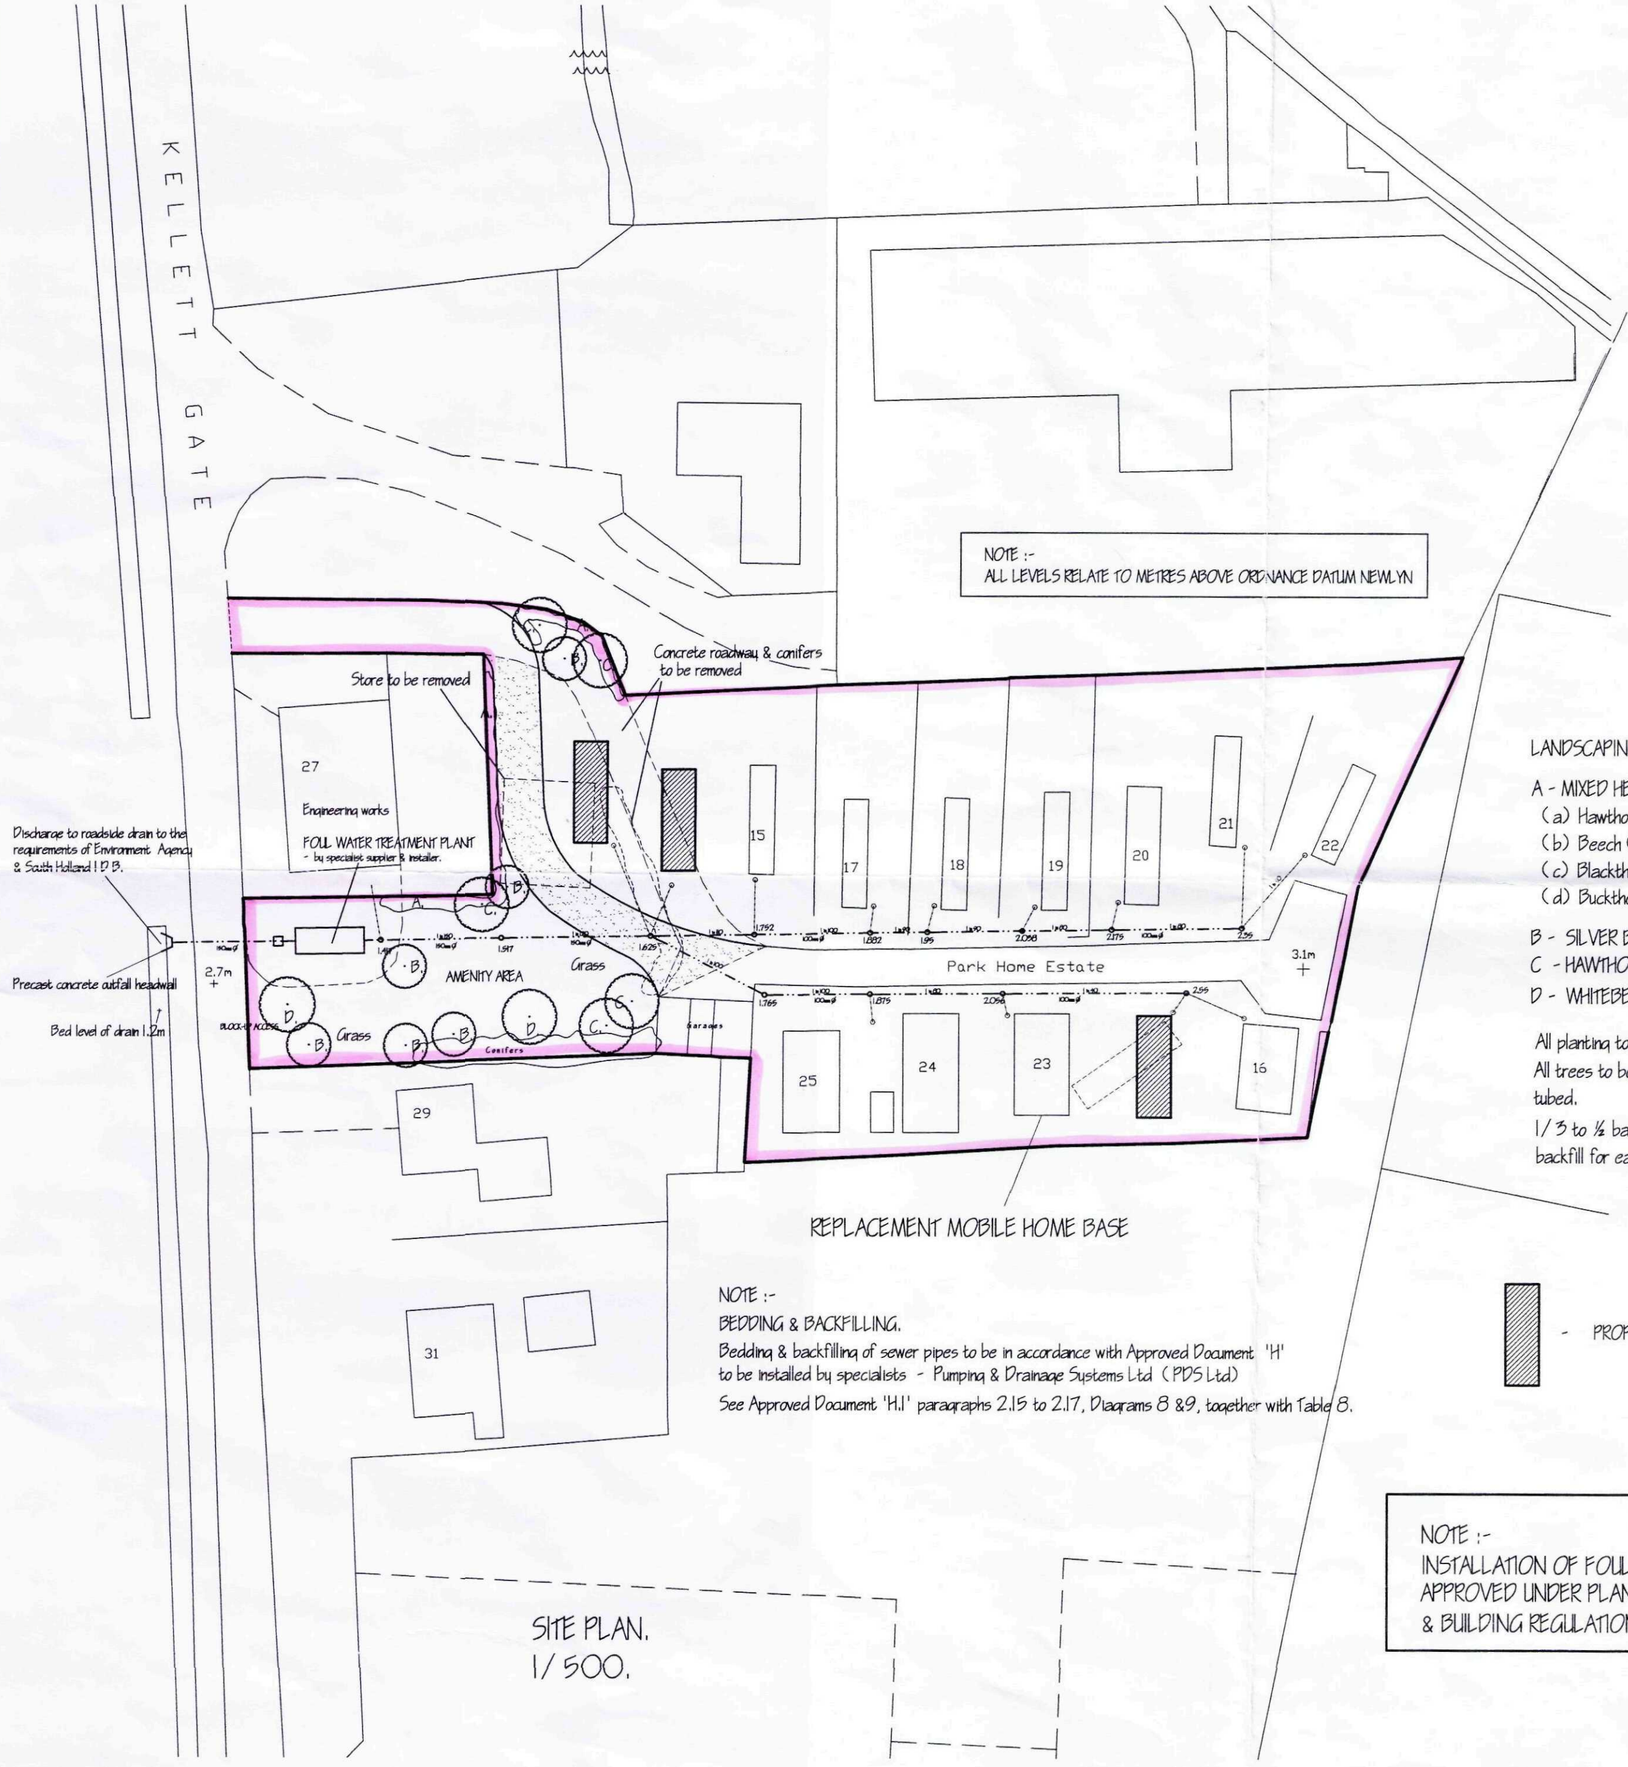


SITE PLAN.
1/500.

NOTE :-
BEDDING & BACKFILLING.
Bedding & backfilling of sewer pipes to be in accordance with Approved Document 'H' to be installed by specialists - Pumping & Drainage Systems Ltd (PDS Ltd)
See Approved Document 'H.1' paragraphs 2.15 to 2.17, Diagrams 8 &9, together with Table 8.

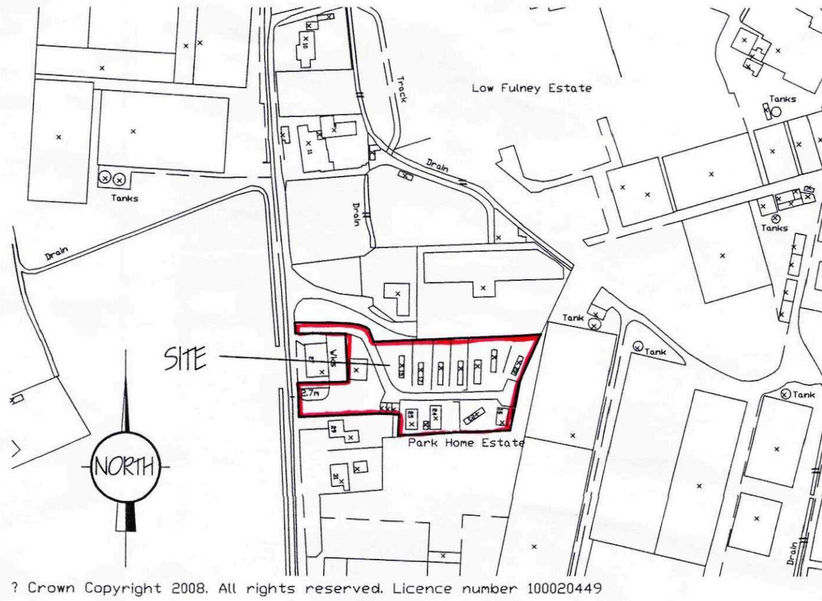

? Crown Copyright 2008. All rights reserved. Licence number 100020449

LOCATION PLAN.
1/2500.

LANDSCAPING, FENCING & TREE PLANTING SCHEME.

A - MIXED HEDGE
(a) Hawthorn (Crataegus Monogyna)
(b) Beech (Fagus Sylvatica)
(c) Blackthorn (Prunus Spinosa)
(d) Buckthorn (Rhamnos Cathartica)

B - SILVER BIRCH - Feathered
C - HAWTHORN - Feathered
D - WHITEBEAM - Feathered

All planting to be in accordance with BS 4428:1989 and amendment No. 1 (1991)
All trees to be planted with minimum 0.6m plastic mulch mat and to be staked, tied and tubed.
1/3 to ½ bag of peat free tree and shrub planting compost to be incorporated into backfill for each tree hole.

- PROPOSED MOBILE HOMES.

SHDC
Planning & Development
20 MAY 2010
Ref: 0425-10

NOTE :-
INSTALLATION OF FOUL WATER TREATMENT PLANT & SYSTEM APPROVED UNDER PLANNING REF:-H16/0965/08 & H16/0172/09 & BUILDING REGULATIONS REF:-B16/1058/08.

A.	AMEND ACCESS - PLANNING OFFICER MEETING.
ref:	revision

G. R. MERCHANT LTD
I.ENG AMICE FIWO
ARCHITECTURAL, STRUCTU
AND LAND DRAINAGE
CONSULTANTS
4 Wrights Mews
12A Park Road, Holbeach
Spalding, Lincs. PE12 7E
Tel: 01406 490800
Fax: 01406 425744
E-Mail: gr.merchant@btconnec

Project
ADDITIONAL MOBILE HOMES & ACC
PARK HOME ESTATE.
23 KELLETT GATE. SPALDING.
LINC'S.

Client
W.W.T. & B.R. WILLETT.

Drawing
PROPOSED -
LOCATION & SITE LAYOUT PLANS.

Job Ref.	Drawing No.
1862-08.	04A.
Date: FEB' 2010.	Drawn: GRM.

Scales
AS INDICATED.

DO NOT SCALE FROM THIS DR
This drawing is copyright and may not be altered, traced, photographed or used f other than that for which it is issued. The General Contractor is to check all dim report any discrepancies to the Architect. All details shown on this drawing inclu based upon typical site conditions related to the area. No responsibility can be ta conditions which may be discovered during construction unless reported to the Design amendments may be considered. Site soil surveys are recommended in n establish specific site conditions before foundation work is undertaken. This dr amount of information contained and does not purport to contain a full specifica solely for the purpose of obtaining Planning / Building Regulation approval. This used as a contract document alone. The works will not be supervised or inspe Merchant or any representative thereof. It is the client or their appointed agent correct workmanship, substitution of materials, adherence to specification, variati materials to be new unless otherwise stated and all components and materials and installed etc. in strict accordance with manufacturers instruction and relev Materials shall conform to appropriate British standard specification or BSIA cer code equivalent. The Employer / Client shall ensure that the selected contractor and adopts all measures necessary to achieve compliance with Health and Sa Building sites and Work places. The Employer / Client is advised that should comply with the Construction Design and Management Regulations an inde Supervisor will be required. The works shall comprise of all that is shown on this Work that may not specifically be shown but may be reasonably inferred as nece works shall be deemed to be included. It is the plot / land owners responsibility Party Wall etc. Act 1996: when building in close proximity to adjoining neigh