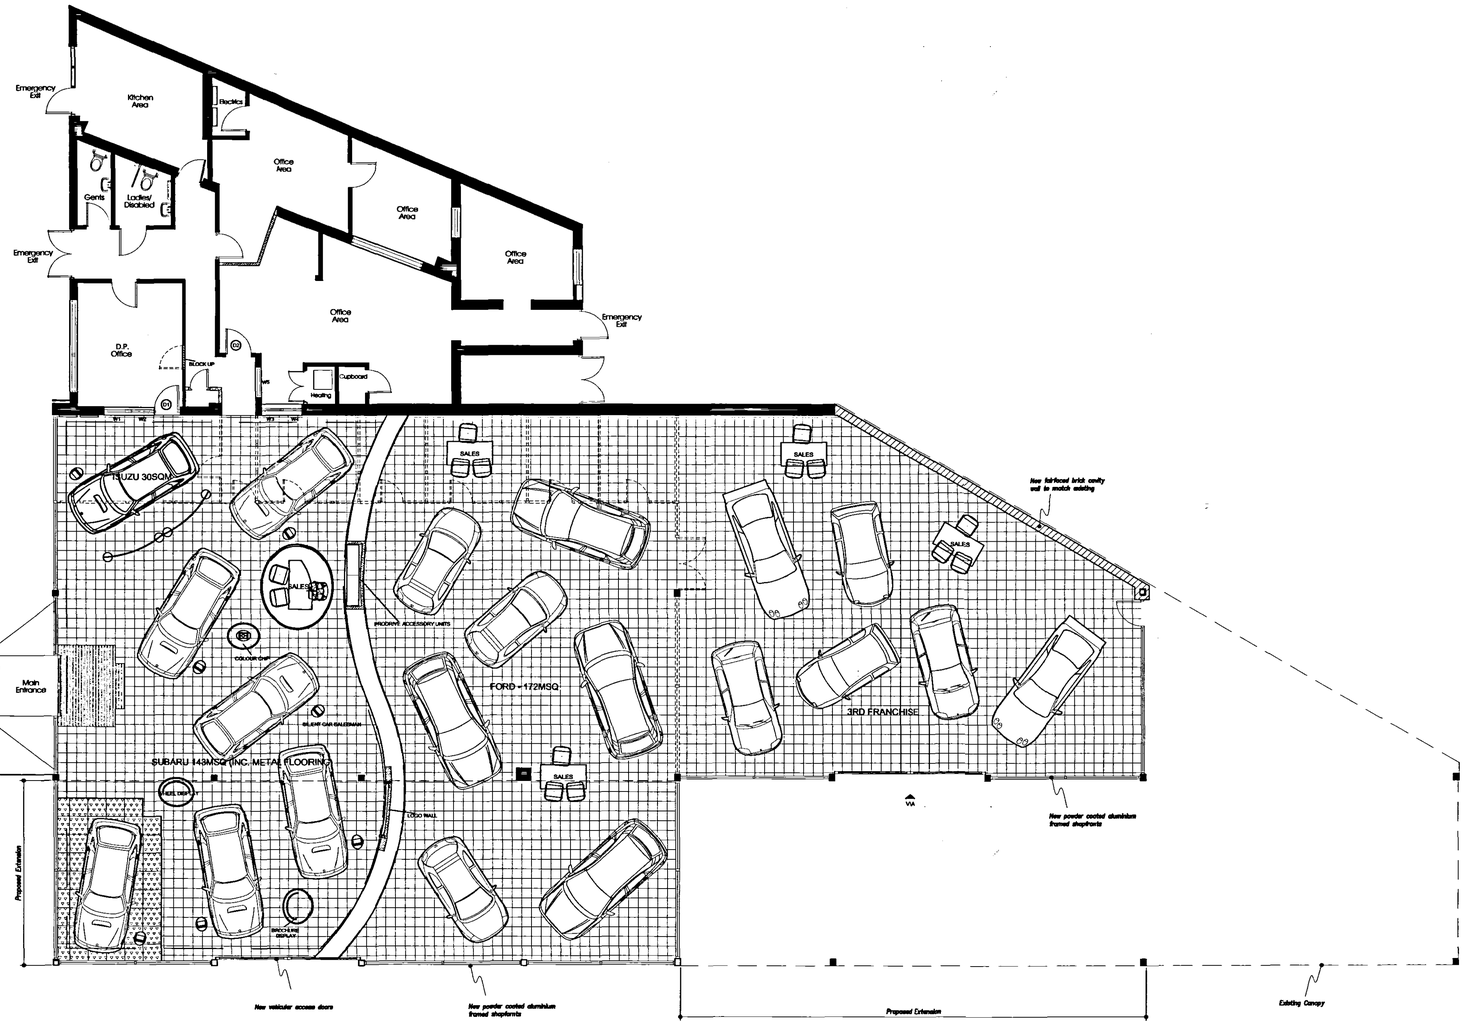


Notes

1. Do not scale drawing. If in doubt contact ADS Ltd
2. All dimensions are in millimeters unless noted otherwise.
3. The design shown on this drawing is the property of ADS and is not to be used or the drawing copied, communicated or disclosed, in whole or in part, except in accordance with a contract, licence or agreement in writing with ADS Ltd.

Rev	Date	Comments	Init.

Architectural Design Solutions Ltd.
Nickols Suite
The Barracks
Wakefield Road
Pontefract
WF8 4HH
Tel 01977 781065
Fax 01977 781061

Project

EMG Motor Group
St Johns Road
Spalding

Title

Proposed Floor Plan

Scale	Date	Job No	Dwg No	Rev
1:100	Mar 05			
Drawn KW	Checked RM	E013	5	

SBC
Planning & Development
31 MAR 2005
Ref: 04/0105