
This drawing is copyright & the property of EC Harris & must not be copied in whole or in part without their written permission. Copyright is reserved. ©
This drawing must not be scaled. The Contractor is to report all dimensional discrepancies & errors to the Contract Administrator prior to construction commencing. It is essential that this drawing is read in conjunction with all specifications/schedule of works & that all works are included for.

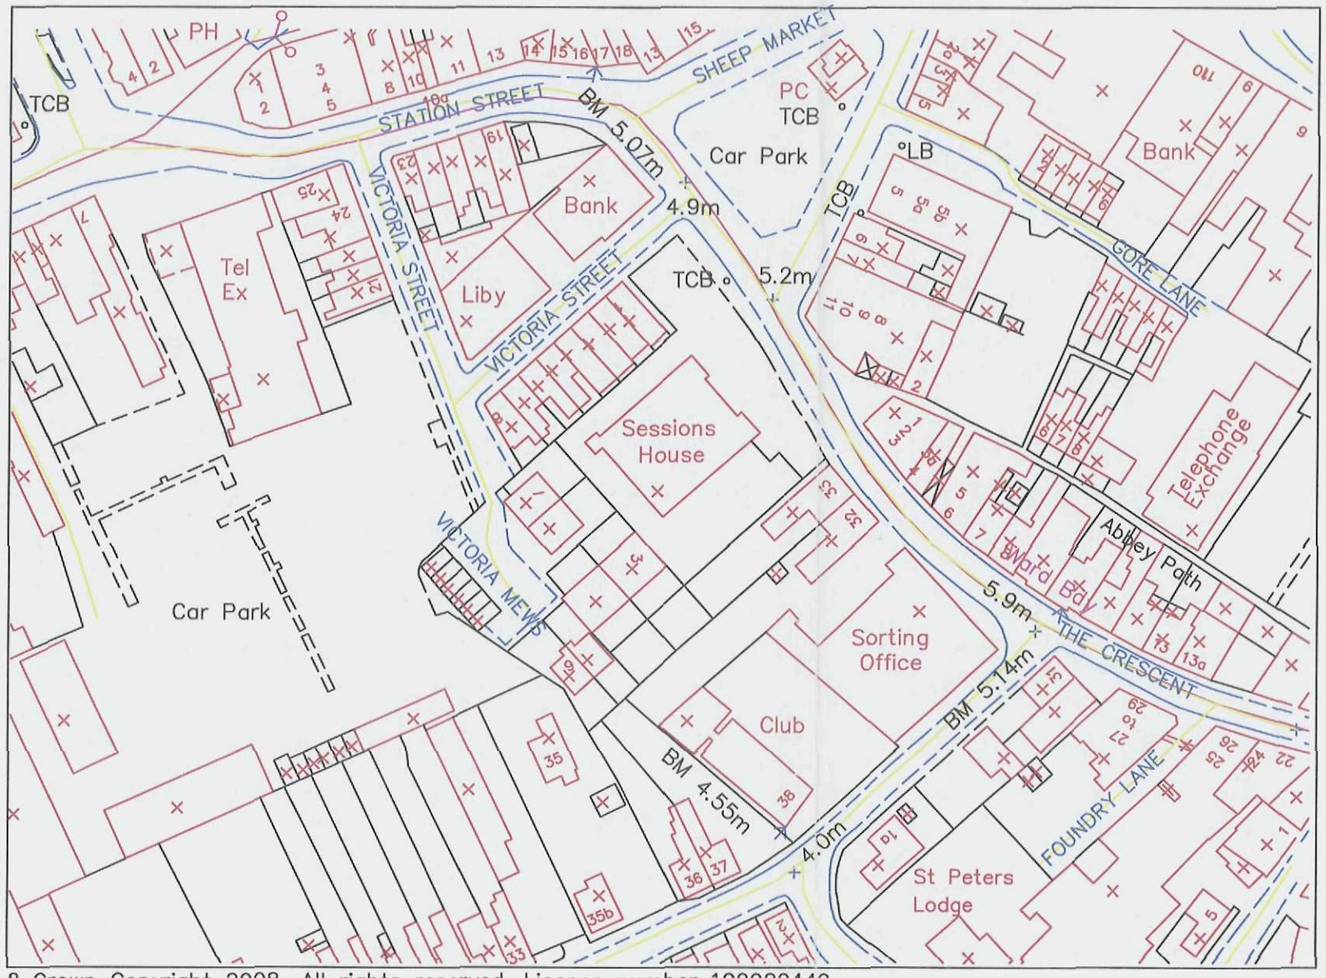

? Crown Copyright 2008. All rights reserved. Licence number 100020449

DETERMINED PLAN

SHDC
Planning & Development
1 1 JUN 2009
Ref: 0426/09

Revisions	Comments	Dates
Client HMCS		Date 18/03/2009
		Drawn N/A
Project title SPALDING MAGISTRATES COURT		Approved
		Scale 1:1250@A3
Drawing title SESSIONS HOUSE SITE PLAN		Job No 204/1813
		Dwg. No HMCS/001

EC HARRIS
BUILT ASSET CONSULTANCY
EC HARRIS LLP
Baskerville House, Centenary Square, Broad Street, Birmingham B12ND
Tel: 0121 503 2700 Fax: 0121 503 2701
information@echarris.com
www.echarris.com

E:\HMCS\Spalding MC.dwg