



SITE PLAN.
1/500.

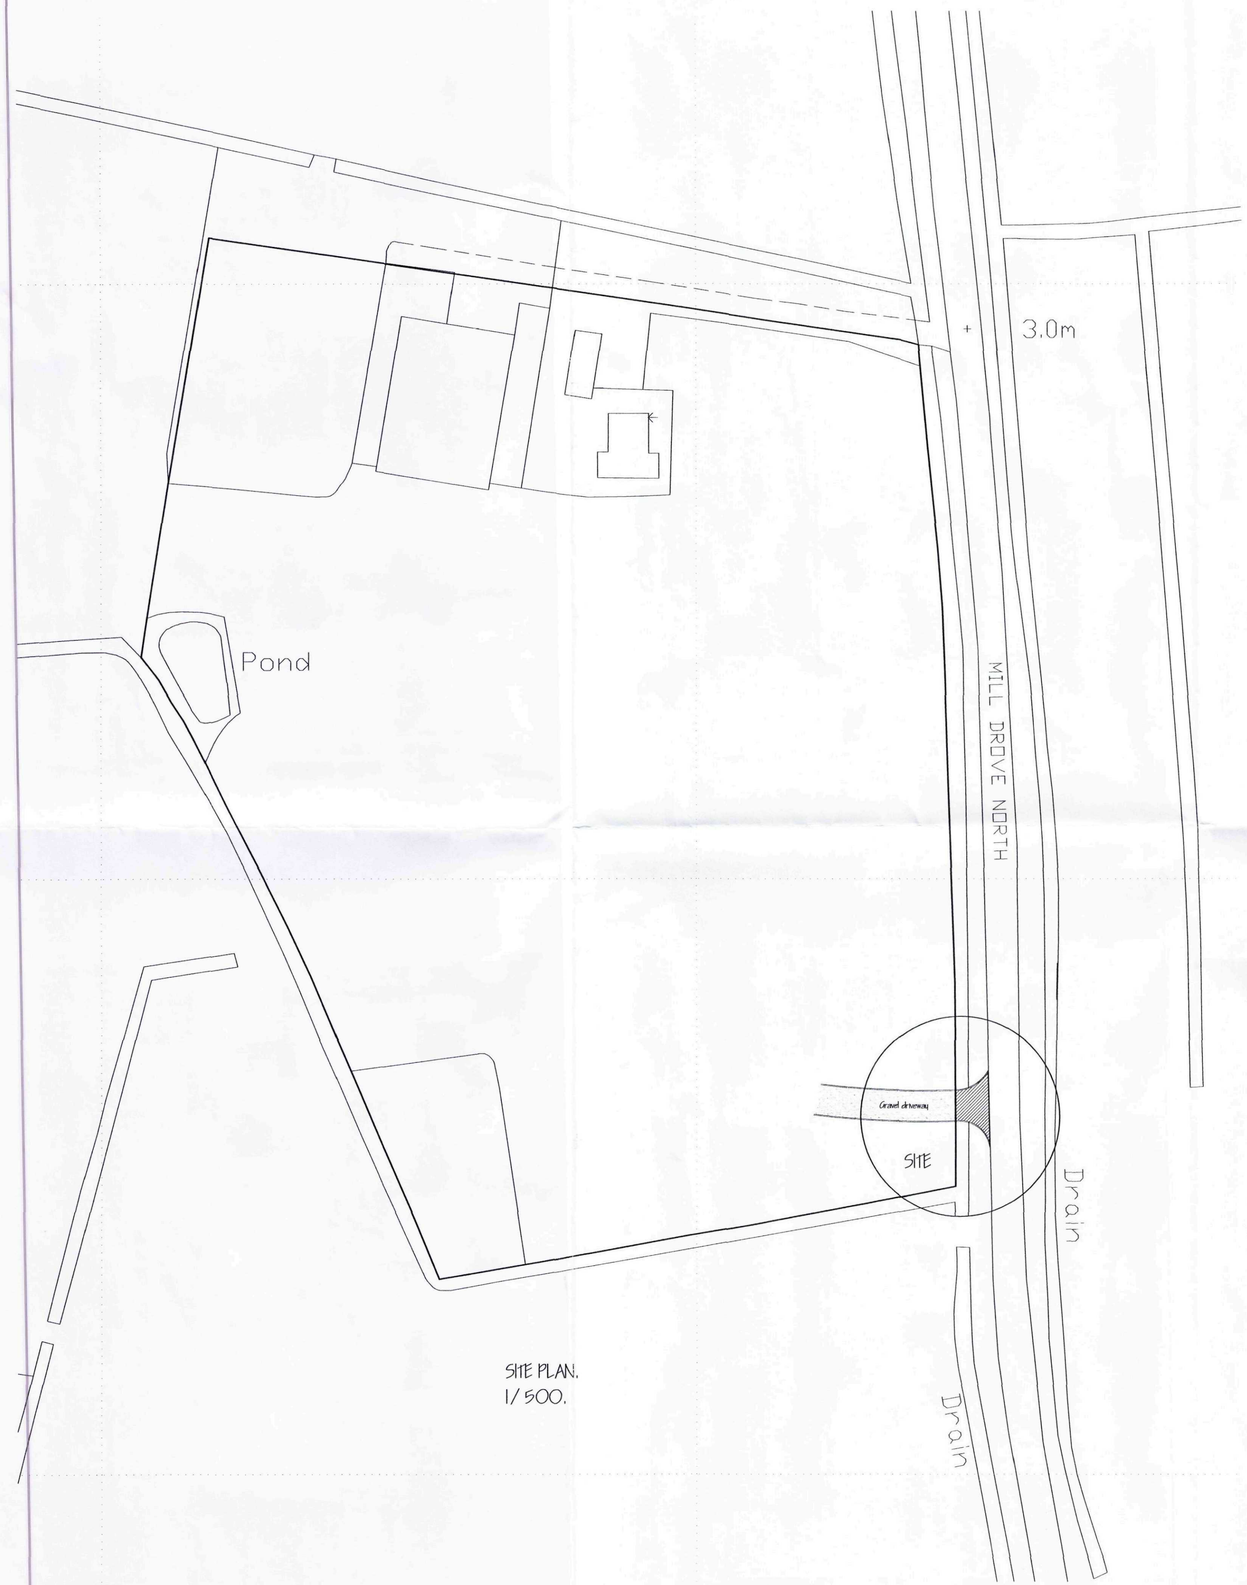



Ordnance Survey ? Crown Copyright 2009. All rights reserved. Licence number 100020449

LOCATION PLAN
1/2500

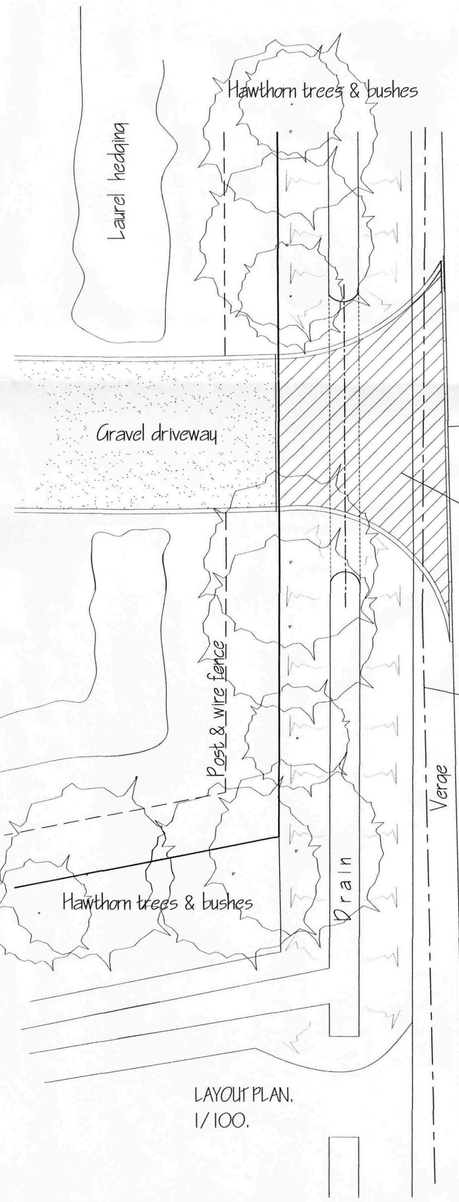

LAYOUT PLAN.
1/100.

PROPOSED VEHICULAR ACCESS TO BE CONSTRUCTED IN ACCORDANCE WITH SPECIFICATION & REQUIREMENTS OF LINC'S C C, HIGHWAYS DEPARTMENT & SOUTH HOLLAND I D B - DRAIN TO BE PIPED & FILLED USING 450 mm DIAMETER PIPES.

ref:	revision	date

G. R. MERCHANT LTD.
I.ENG AMICE FIWO
ARCHITECTURAL, STRUCTURAL AND LAND DRAINAGE CONSULTANTS
4 Wrights Mews
12A Park Road, Holbeach,
Spalding, Lincs. PE12 7EE
Tel: 01406 490800
Fax: 01406 425744
E-Mail: gr.merchant@btconnect.com

Project
VEHICULAR ACCESS TO MILL DROVE NORTH.
'ELM TREE FARM'.
MILL DROVE NORTH, WESTON HILLS.
SPALDING. LINC'S. PE12 6AS.

Client
MR. & MRS. P. BOWMAN.

Drawing
LOCATION & LAYOUT PLANS.

Job Ref.	Drawing No.
2116-10.	01.
Date	Drawn
MAY 2010.	GRM.

Scales
1/100. 1/2500.

DO NOT SCALE FROM THIS DRAWING

This drawing is copyright and may not be altered, traced, photographed or used for any other purpose without the permission of G R Merchant Ltd. Contractors must check all dimensions on site and report any discrepancies to the Architect. All details shown on this drawing of existing foundations are based upon typical site conditions related to the area. No responsibility can be accepted for abnormal conditions which may be discovered during construction unless reported to the Architect so that design amendments may be considered. Site soil surveys are recommended in respect of foundations to establish specific site conditions before foundation work is undertaken. This drawing is limited in the amount of information contained and does not purport to contain a full specification of the works. It is solely for the purpose of obtaining Planning / Building Regulation approval. This drawing must not be used as a contract document alone. The works will not be supervised or inspected on site by G R Merchant or any representative thereof. It is the client or their appointed agents responsibility to control workmanship, substitution of materials, adherance to specification, variations to contract etc. All materials to be new unless otherwise stated and all components and materials etc. to be used fitted and installed etc. in strict accordance with manufacturers instruction and relevant code of practice. Substitution of any materials specified must be approved by the Architect and be of an equivalent or better grade equivalent. The Employer / Client shall ensure that all relevant obligations are complied with and adopts all measures necessary to achieve compliance with Health and Safety legislation for Building sites and Work places. The Employer / Client is advised that should the works need to comply with the Construction Design and Management Regulations an Independent Planning Supervisor will be required. The works shall comprise of all that is shown on the drawing and details. Work that may not specifically be shown but may be reasonably inferred as necessary to carry out the works shall be deemed to be included. It is the plot / land owners responsibility to be aware of the Party Wall etc. Act 1996, when building in close proximity to adjoining neighbors boundaries.

SHDC
Planning & Development
20 MAY 2010
Ref: S/426-10