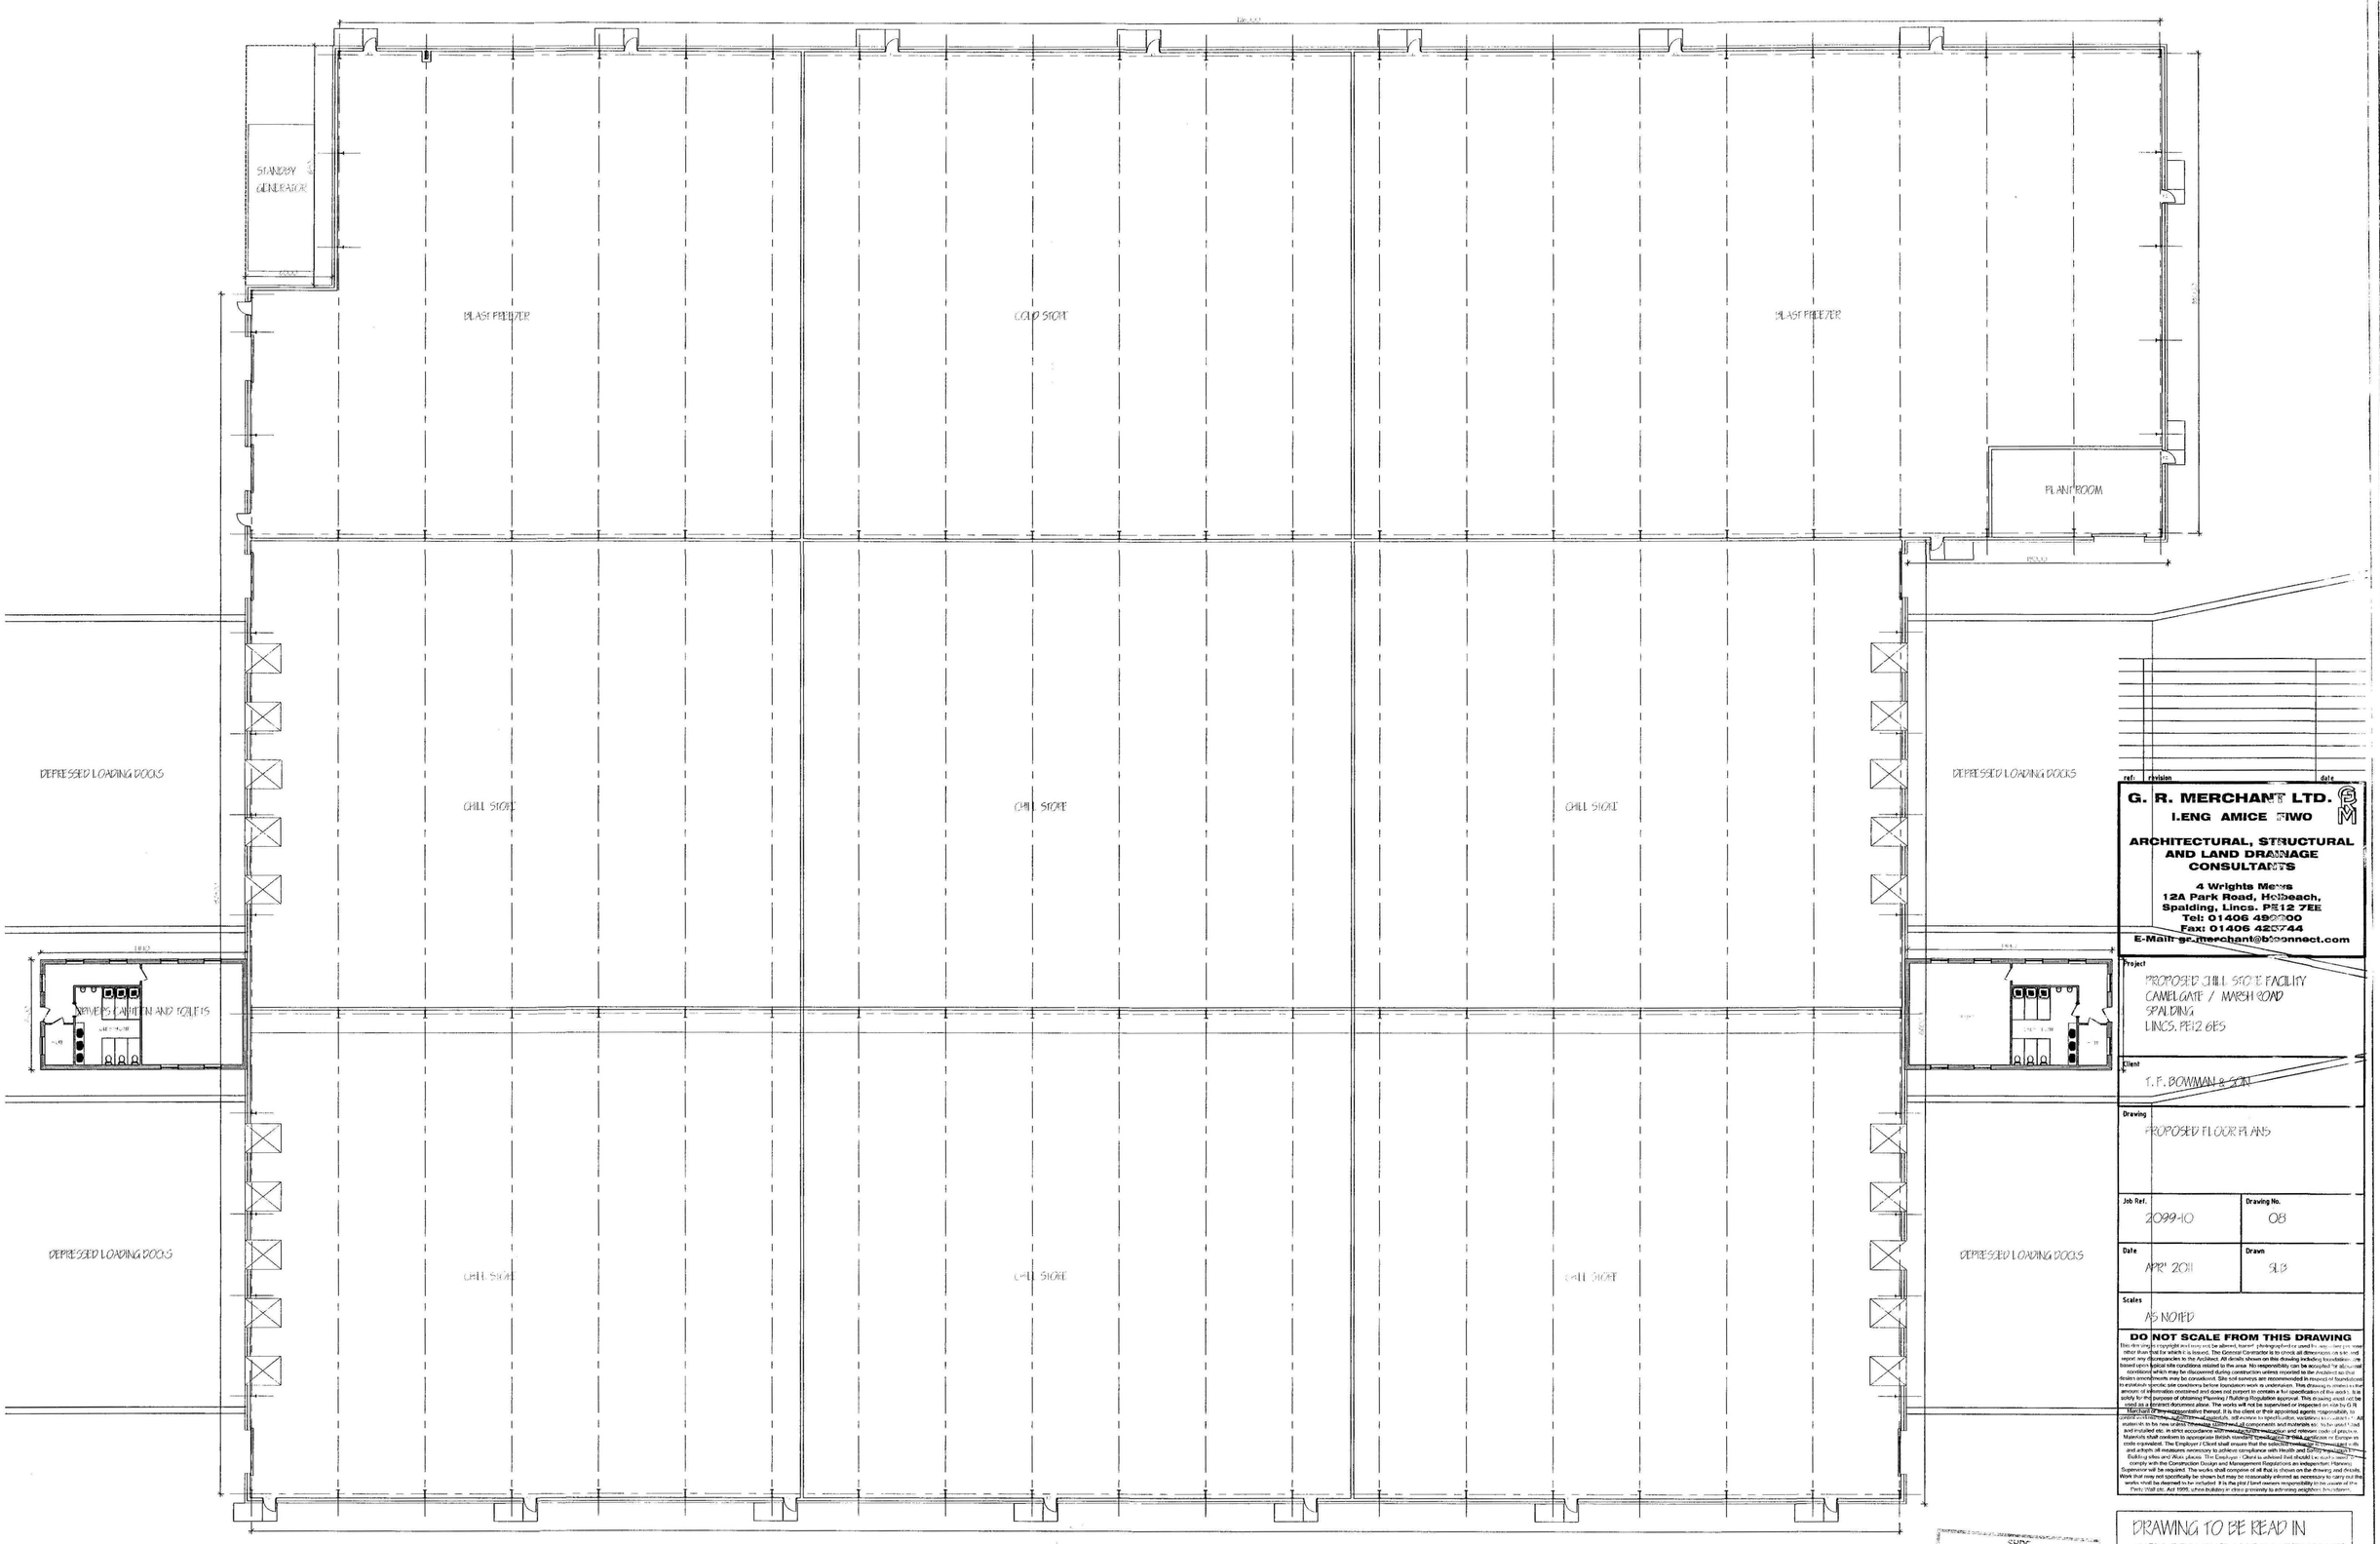

PROPOSED GROUND FLOOR PLAN 1:200

ref: revision date

G. R. MERCHANT LTD.
I.ENG AMICE FIWO
ARCHITECTURAL, STRUCTURAL AND LAND DRAINAGE CONSULTANTS
4 Wrights Mews
12A Park Road, Holbeach,
Spalding, Lincs. PE12 7EE
Tel: 01406 490900
Fax: 01406 425744
E-Mail: gr.merchant@btconnect.com

Project
PROPOSED CHILL STORE FACILITY
CAMELGATE / MARSH ROAD
SPALDING
LINCS. PE12 6ES

Client
T. F. BOWMAN & SON

Drawing
PROPOSED FLOOR PLANS

Job Ref.	Drawing No.
2099-10	08
Date	Drawn
APR' 2011	SLB

Scales
AS NOTED

DO NOT SCALE FROM THIS DRAWING

This drawing is copyright and may not be altered, traced, photographed or used for any purpose other than that for which it is issued. The General Contractor is to check all dimensions on site and report any discrepancies to the Architect. All details shown on this drawing including foundations are based upon typical site conditions related to the area. No responsibility can be accepted for abnormal conditions which may be discovered during construction unless recorded as the Architect so that details/amendments may be considered. Site soil surveys are recommended in respect of foundations to establish specific site conditions before foundation work is undertaken. This drawing contains a limited amount of information contained and does not purport to contain a full specification of the work. It is solely for the purpose of obtaining Planning / Building Regulation approval. This drawing must not be used as a contract document alone. The works will not be supervised or inspected on site by G.R. Merchant Ltd. Contractors must satisfy themselves as to their responsibilities under the Construction (Design and Management) Regulations 1994 in relation to public, visitors, employees and others affected by the works. All work in connection with the new erection, alteration or extension to the new or existing building and all components and materials etc. to be used / fixed and installed etc. in strict accordance with the manufacturer and relevant code of practice. Materials shall conform to appropriate British standard specification or BBA certificate or Europe an code equivalent. The Employer / Client shall ensure that the suitable Health and Safety Plan is prepared and adopts all measures necessary to achieve compliance with Health and Safety regulations for Building sites and Work places. The Employer / Client is advised that should he / she / they fail to comply with the Construction Design and Management Regulations an independent Planning Supervisor will be required. The works shall comprise of all that is shown on the drawing and details. Work that may not specifically be shown but may be reasonably inferred as necessary to carry out the works shall be deemed to be included. It is the plot / land owners responsibility to be aware of the Party Wall etc. Act 1995, where building in close proximity to adjoining neighbors boundaries.

DRAWING TO BE READ IN CONJUNCTION WITH SEPARATE SPECIFICATION

SHDC
Planning & Development
08 JUN 2011
Ref: 0426-11