




Ground Floor Plan

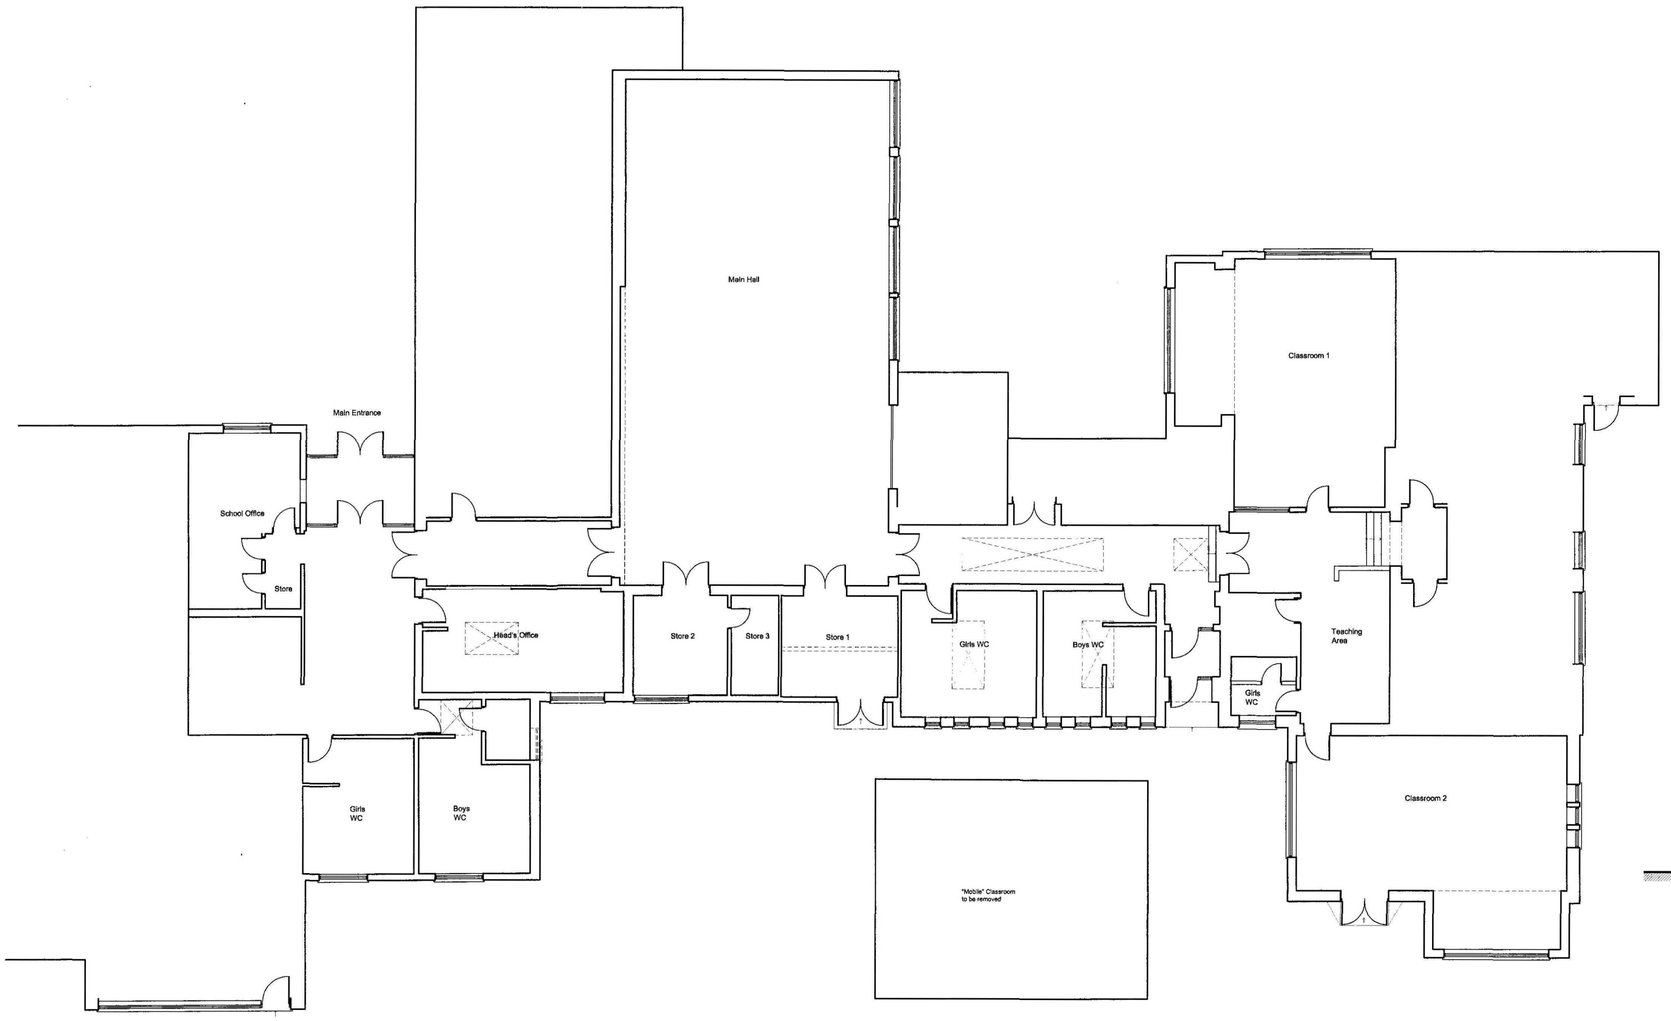

Site Location Plan 1:1250

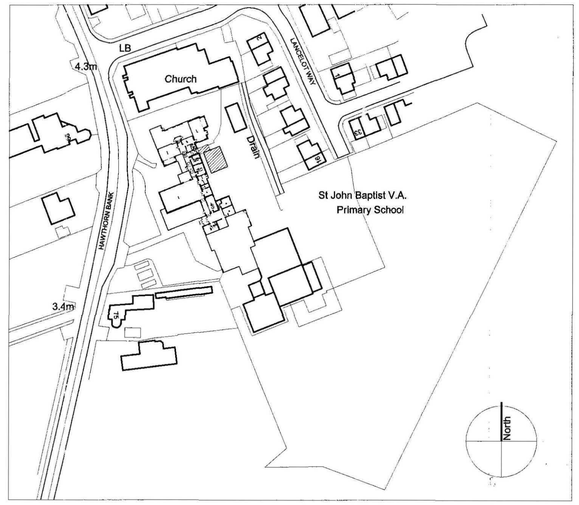

Side (North-West) Elevation

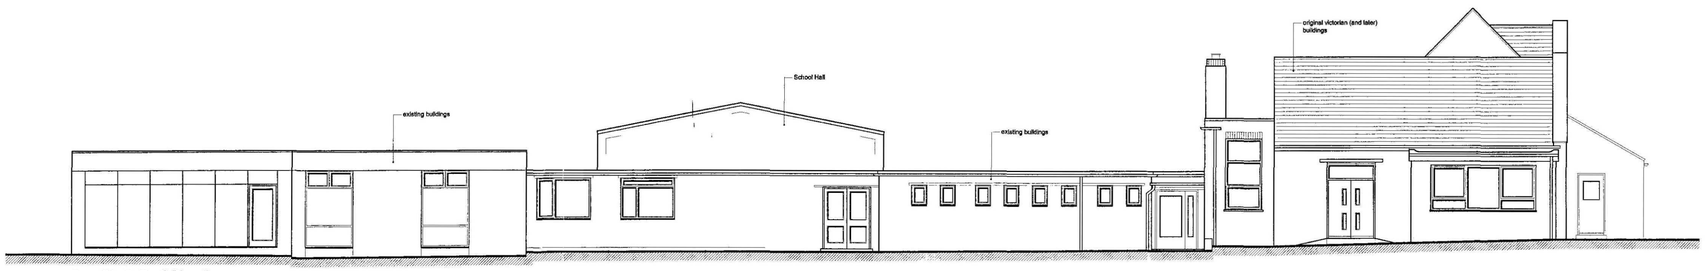

Rear (North-East) Elevation

SHDC
Planning & Development
15 JUN 2009
Ref: 0429/09

DETERMINED PLAN

Amendments

sda
Steven Dunn Architects Ltd
Architects, Planning Consultants, Project Managers
Tel: 01526 860 757
Fax: 01526 861 575
E-mail:sdunnarch@aol.com
Hadleigh House, High Street, Walcott, Lincoln LN4 3SN

PROJECT DETAILS

Proposed Alterations and Extension to St. John The Baptist, Primary School, Spalding, Lincolnshire.

CLIENT


St. John The Baptist Primary School

DRAWING TITLE

Survey Drawing

DATE	DRAWN
April 2009	Abigail
SCALE	DRNG No..
1:100	2041/A1/01

Copyright: This drawing and its entire contents are protected under the Copyright (Designs and Patents) Act 1990, and no portion shall be copied, duplicated, or otherwise reproduced and/or transmitted by any means whatsoever, without the prior written consent of the Author. Do Not scale from this drawing. Work to figured dimensions only. All dimensions are to be checked on site prior to commencement of works. Any discrepancies must be brought to the attention of the Architect prior to commencement of works on site.

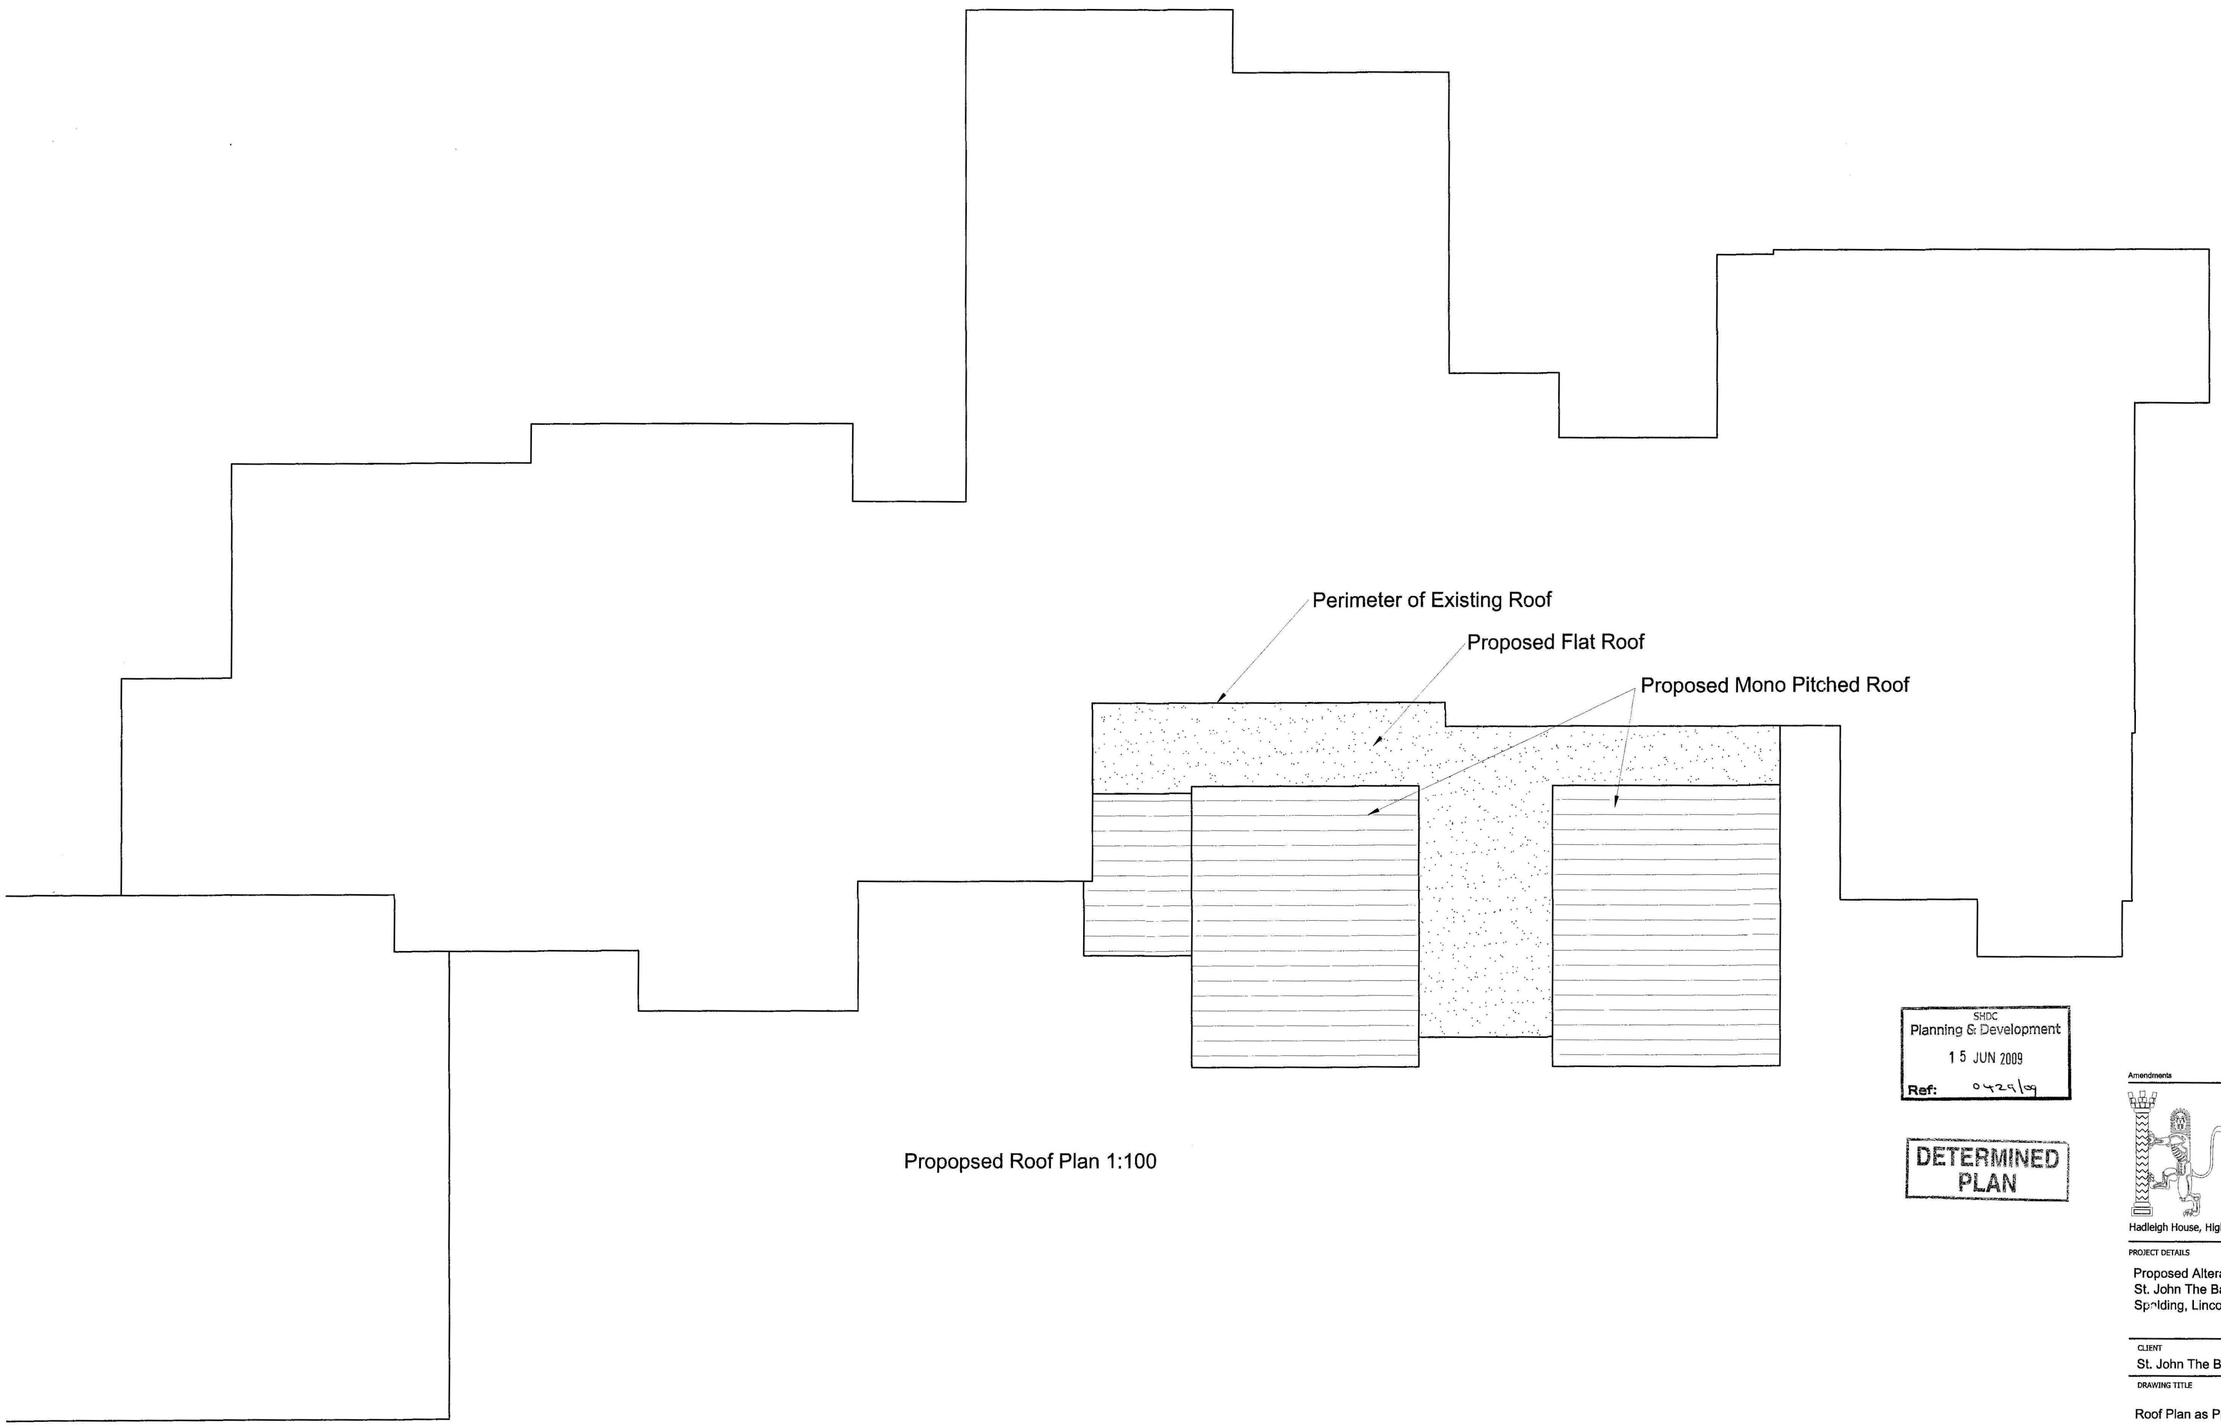

Propopsed Roof Plan 1:100

SHDC
Planning & Development
15 JUN 2009
Ref: 0429/09

DETERMINED PLAN

Amendments

sda
Steven Dunn Architects Ltd
Architects, Planning Consultants, Project Managers
Tel: 01526 860 757
Fax: 01526 861 575
E-mail:sdunnarch@aol.com
Hadleigh House, High Street, Walcott, Lincoln LN4 3SN

PROJECT DETAILS

Proposed Alterations and Extension to St. John The Baptist, Primary School, Spalding, Lincolnshire.

CLIENT


St. John The Baptist Primary School

DRAWING TITLE


Roof Plan as Proposed

DATE	DRAWN
June 2009	Ully
SCALE	DRNG No.
1:100	2041/A1/07


Copyright: This drawing and its entire contents are protected under the Copyright (Designs and Patents) Act 1990, and no portion shall be copied, duplicated, or otherwise reproduced and/or transmitted by any means whatsoever, without the prior written consent of the Author. Do Not scale from this drawing. Work to figured dimensions only. All dimensions are to be checked on site prior to commencement of works. Any discrepancies must be brought to the attention of the Architect prior to commencement of works on site.

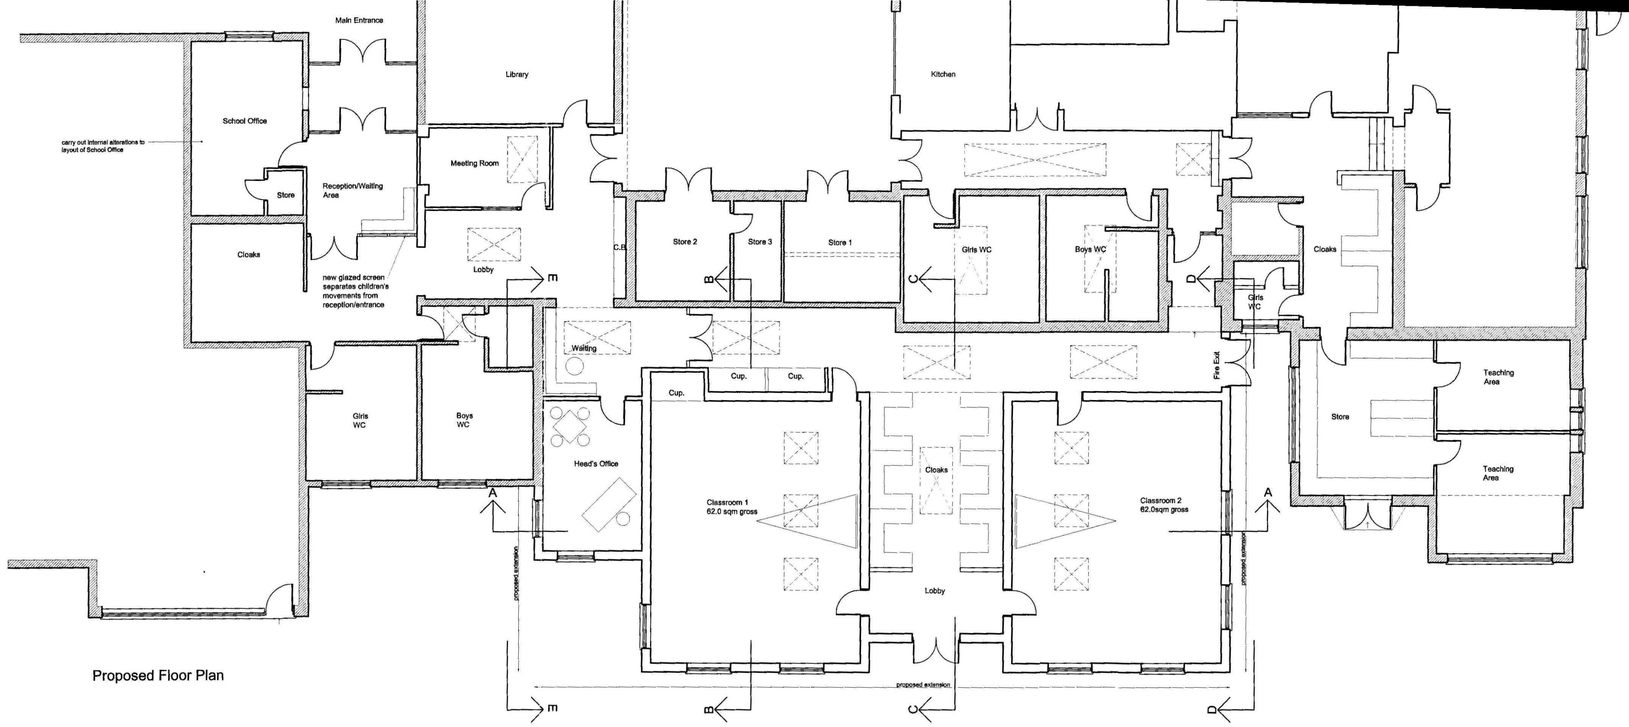


Proposed Floor Plan

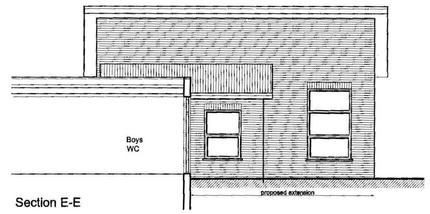


Section E-E

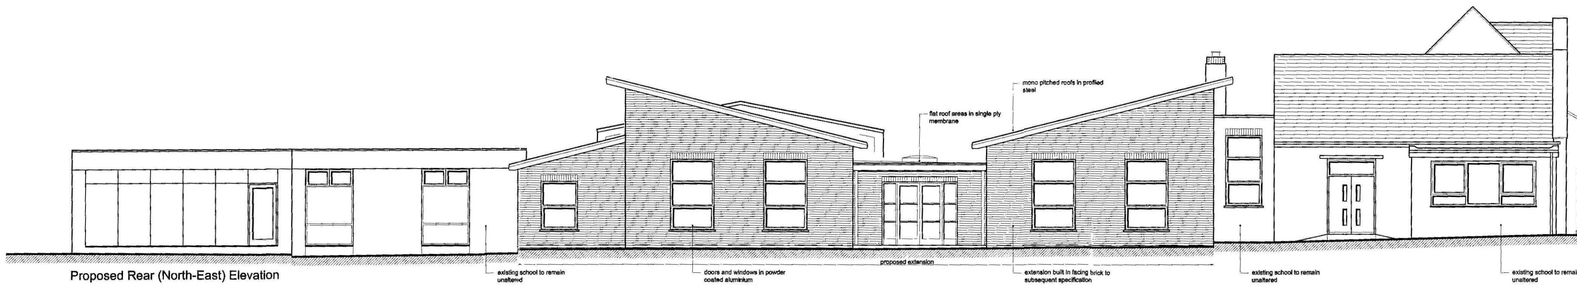


Proposed Rear (North-East) Elevation

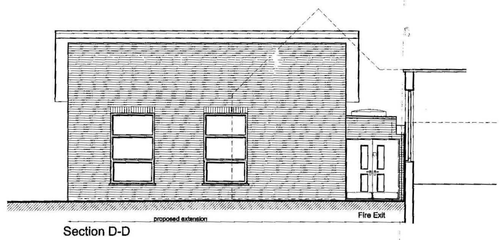


Section D-D

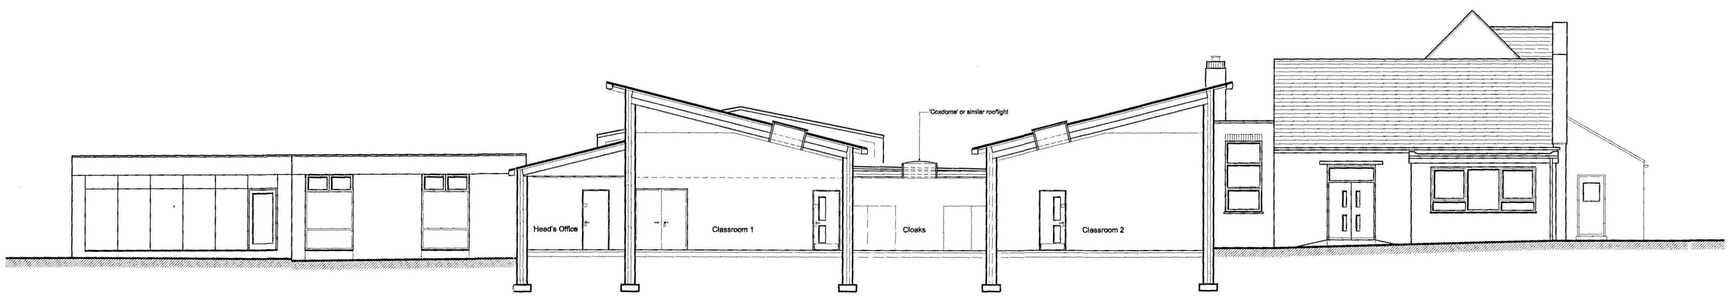

Section A-A

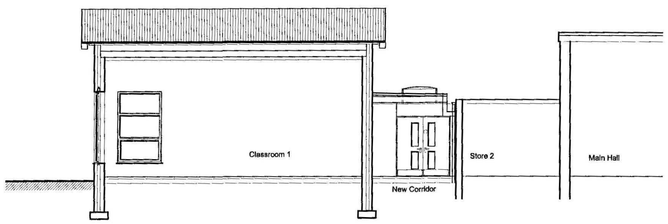

Section B-B

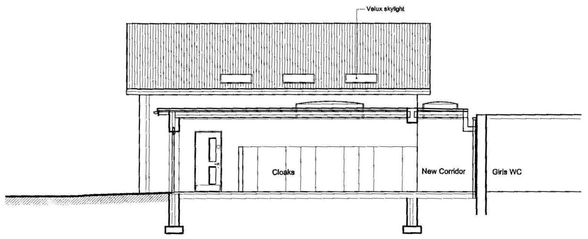

Section C-C

SHDC
Planning & Development
15 JUN 2009
Ref: 0429/09

DETERMINED PLAN

Amendments

sda
Steven Dunn Architects Ltd
Architects, Planning Consultants, Project Managers
Tel: 01526 860 757
Fax: 01526 861 575
E-mail:sdunnarch@aol.com
Hadleigh House, High Street, Walcott, Lincoln LN4 3SN

PROJECT DETAILS

Proposed Alterations and Extension to St. John The Baptist, Primary School, Spalding, Lincolnshire.

CLIENT
St. John The Baptist Primary School

DRAWING TITLE
General Layout Drawing as Proposed

DATE	DRAWN
June 2009	Ully
SCALE	DRNG No.
1:100	2041/A1/06

Copyright: This drawing and its entire contents are protected under the Copyright (Designs and Patents) Act 1990, and no portion shall be copied, duplicated, or otherwise reproduced and/or transmitted by any means whatsoever, without the prior written consent of the Author. Do Not scale from this drawing. Work to figured dimensions only. All dimensions are to be checked on site prior to commencement of works. Any discrepancies must be brought to the attention of the Architect prior to commencement of works on site.