

DO NOT SCALE THIS DRAWING. THE CONTRACTOR IS DEEMED TO HAVE CHECKED ALL DIMENSIONS ON SITE AND REPORT ANY DISCREPANCIES TO OGLESBY & LIMB LTD.
THE CONTENTS OF THIS DRAWING ARE COVERED BY COPYRIGHT AND REMAIN THE PROPERTY OF OGLESBY & LIMB LTD. WRITTEN APPROVAL MUST BE OBTAINED FROM OGLESBY & LIMB LTD PRIOR TO DUPLICATION OR REPRODUCTION OF THIS DRAWING OR ITS CONTENTS.
ANY DIMENSIONS NOT SHOWN ARE TO BE CHECKED AND AGREED WITH OGLESBY & LIMB LTD.

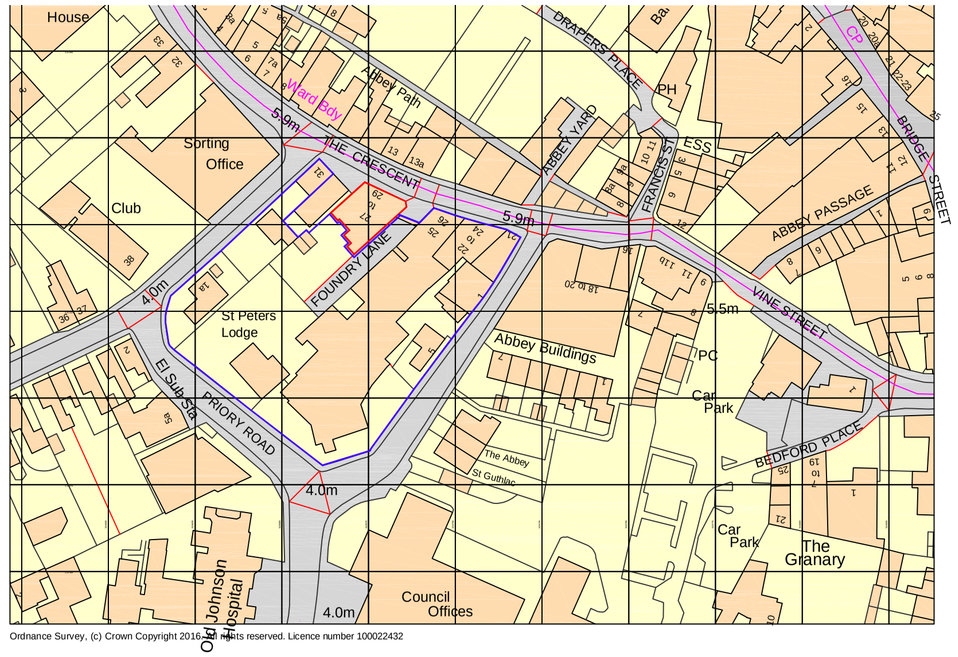


Ordnance Survey, (c) Crown Copyright 2016. All rights reserved. Licence number 100022432

SITE LOCATION PLAN
SCALE 1:1250

SCALE 1 : 1250 0m 10m 20m 40m 60m 80m 100m 120m
SCALE 1 : 1 0m 8mm 16mm 40mm 56mm 80mm 100mm

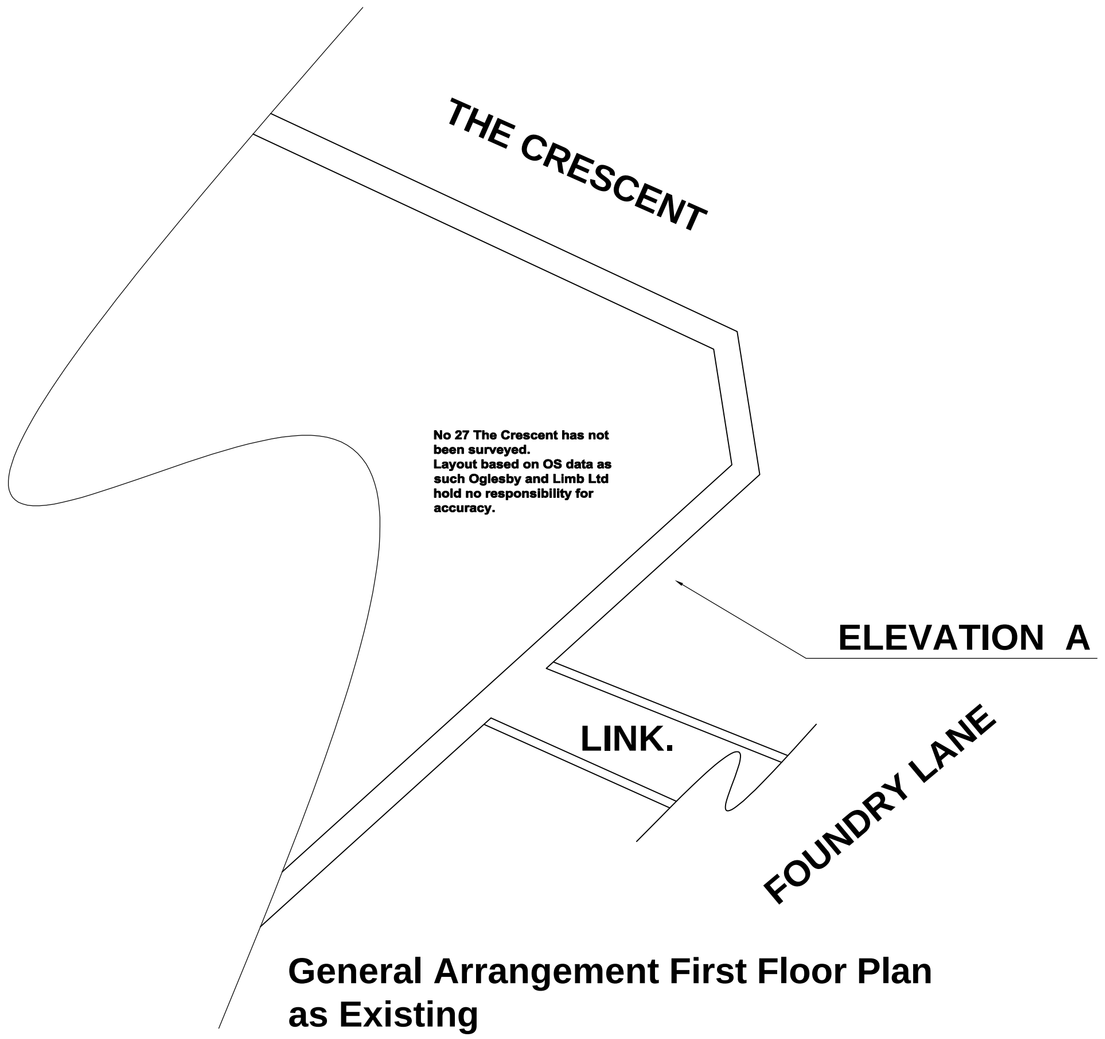

General Arrangement First Floor Plan as Existing

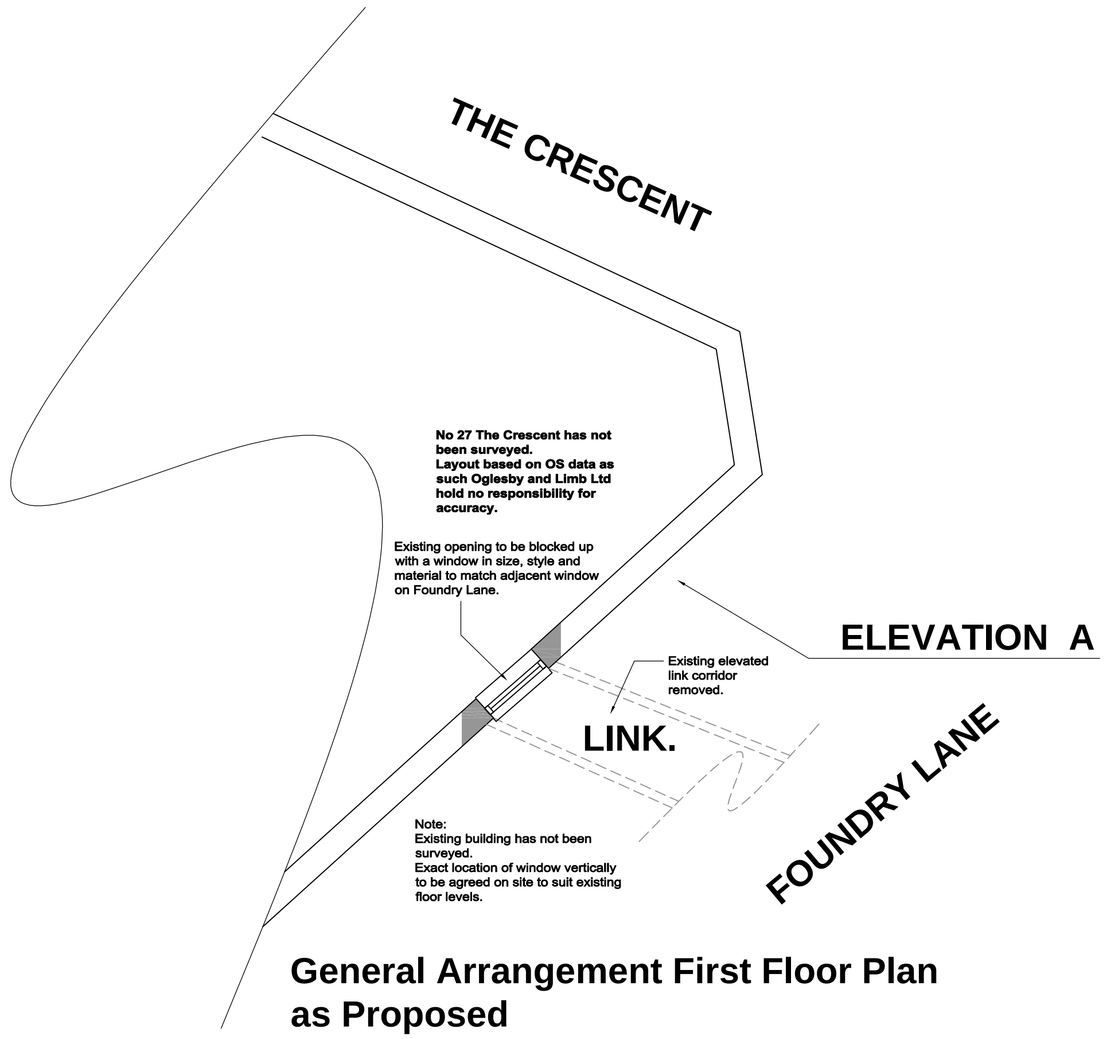

General Arrangement First Floor Plan as Proposed



ELEVATION A
FOUNDRY LANE
ELEVATION - EXISTING
SCALE 1:100 - ILLUSTRATIVE PURPOSES ONLY



ELEVATION A
FOUNDRY LANE
ELEVATION - PROPOSED
SCALE 1:100 - ILLUSTRATIVE PURPOSES ONLY

Oglesby & Limb Ltd
Chartered Architect
Suites 4 & 5 Market Chambers
12 Market Place
Spalding, Lincs
PE11 1SL
Tel: 01775 761196
e-mail: design@o-l-ltd.co.uk

Client:
GC & JN Adams

Project:
Proposed new window at 27 The Crescent, Spalding.

Drawing Title:
New Window to 27 The Crescent

PLANNING APPLICATION ISSUE

Date:	Scale:
April 2016	1:100 @ A1
Drawn by: RCW	Checked by: AJO

Drawing Number:	Rev:
A1003 - 31	-

PDF created with pdfFactory trial version www.pdffactory.com