
Plan 2

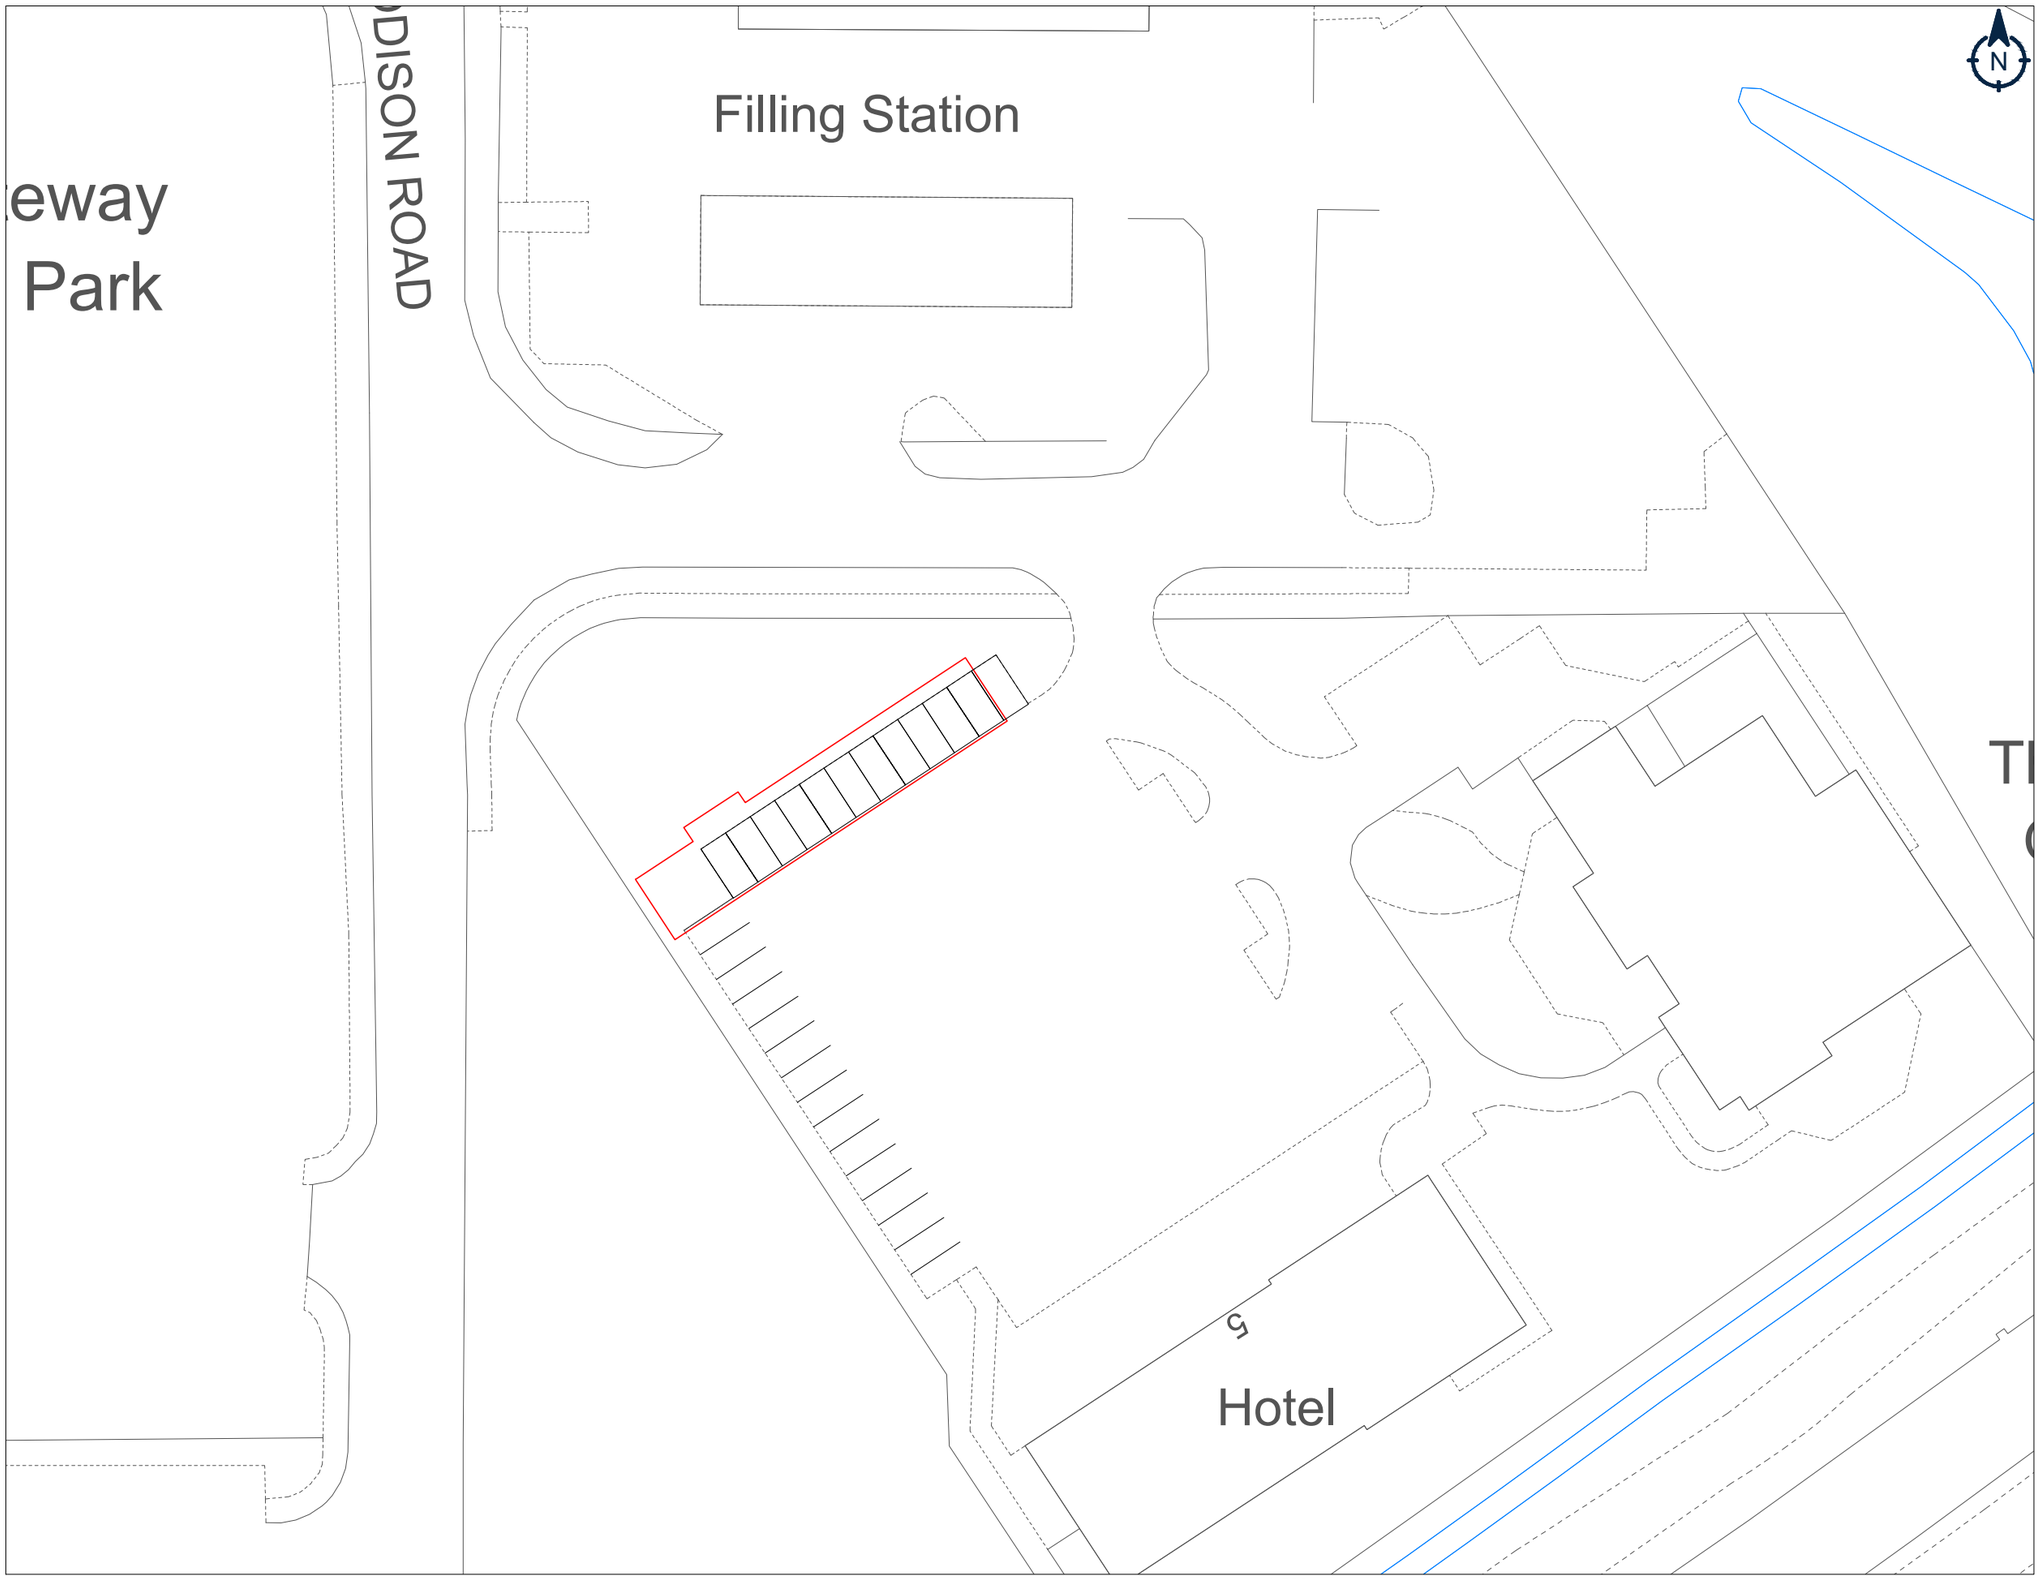

Notes:

- Development Site
- Bollard
- Feeder Pillar
- Power Unit
- EV Chargepoint
- Substation

REV:	DESCRIPTION:	BY:	DATE:
V1	Initial Draft	EBD	16/07/24

AMENDMENTS:

Osprey Charging Network Ltd
3rd Floor, Martin House, 5 Martin Lane,
London, EC4R 0DP
T: 0800 058 8400
www.ospreycharging.co.uk

CLIENT: Marstons Brewery Group

SITE: Tulip Queen Spalding - PE12 6FY

TITLE: Site Plan Exisiting

SCALE AT A3:	DATE:	DRAWN:	REVISION:
1:500	16/07/2024	EBD	V1

© CROWN COPYRIGHT AND DATABASE RIGHTS 2023 - ORDNANCE SURVEY 0100031673

Whilst working on behalf of Osprey, all site staff are required to work safely and any safety incidents must be reported to **james.reason@ospreycharging.co.uk** as soon as possible. Construction works carried out and safety precautions must comply with Construction Design and Management 2015 regulation - In the event of an emergency with an Osprey charge point, or to report a fault, please contact the 24/7 Helpline - **03300 101 757**

1:500

10m 0 10m 20m 30m 40m 50m