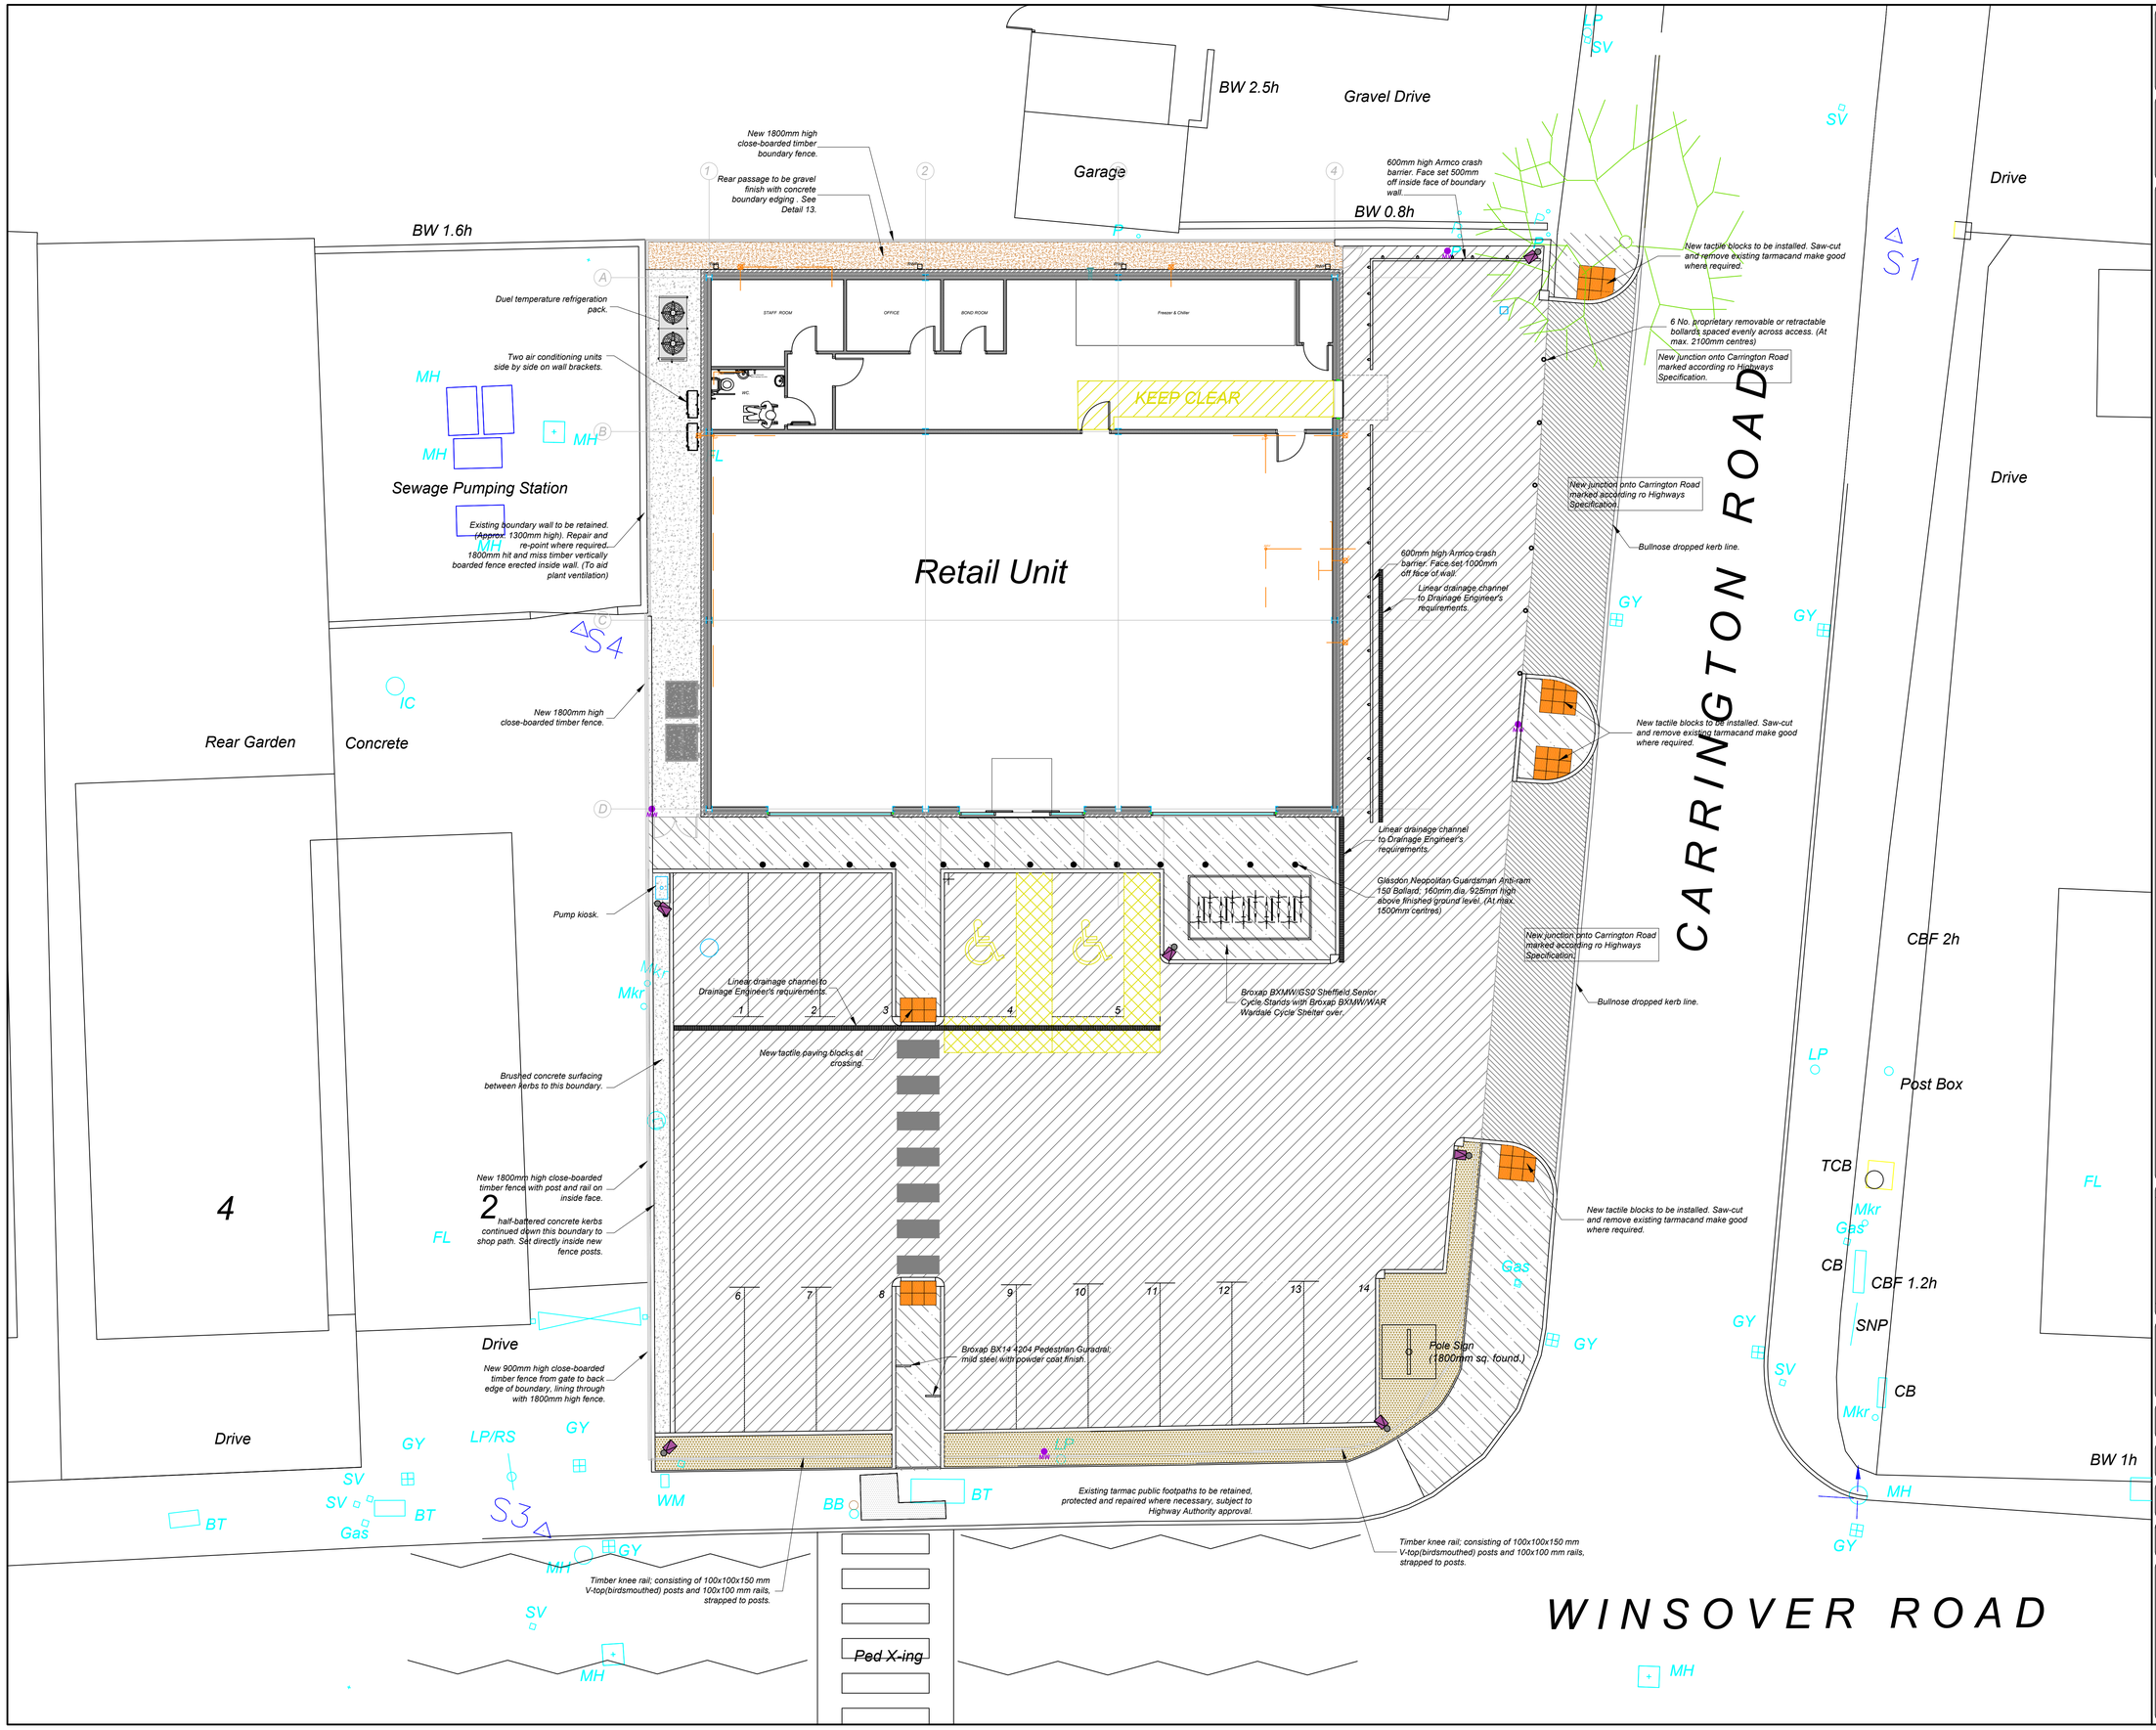


Do not scale from this drawing, work to given dimensions. All dimensions to be checked on site. Any discrepancies with this drawing to be reported and clarified prior to commencing work on site. ADM Surveyors Ltd accept no responsibility for works not undertaken fully in accordance with this drawing and relevant specifications.

Copyright © ADM Surveyors Limited

North Point:

Notes:

KEY

Lighting Column
(Indicative layout subject to Specialist's design)

Hard Landscaping Key

- Tarmacadam - Heavy Duty construction
- Tarmacadam - Private area construction
- Tarmacadam - Pedestrian construction
- Tactile Paving
- Concrete
- Timber fences as noted.
- Kerb Line
- Gravel
- Low level shrub planting
  Planting to consist of the following hardy, low maintenance shrubs, planted at 7 plants per square metre:
  Aucuba japonica
  Cotoneaster horizontalis
  Viburnum tinus
  Cornus alba
  Prunus lusitanica
  Lonicera nitida
  Berberis thunbergii
  Hebe 'sutherlandii'

DRAWING TO BE READ IN CONJUNCTION WITH STRUCTURAL ENGINEER'S EXTERNAL WORKS DRAWING 20-16277 0-102C8.

Revision Log:

Rev:	Description:	By:	Date:
B	External surfacing update.SE drawing ref.	DP	22.04.2022
A	Main Entrance door re-located; extl. gl. adjusted; ATM.	DP	19.02.2021

Project:
210 Winsover Road,
Spalding,
Lincolnshire

Client:
Blakemore Property Ltd

Scale: 1:100

Drawing Issue: PLANNING

Date: 12.01.2021 | **Drawn by:** OP/DP | **Checked by:** SM | **Paper Size:** A1

Drawing Title:
Proposed Site Plan

Drawing Number: 1918.PL03

Revision Number: B

ADM Surveyors
Chartered Quantity & Building Surveyors
Suite 1, Rosehill, 165 Lutterworth Road,
Blaby, Leicester, LE8 4DX
Tel: 0116 2775527
www.admsurveyors.co.uk
RICS LABC CIAT CHARTERED PRACTICE