


PROPOSED NORTH EAST ELEVATION

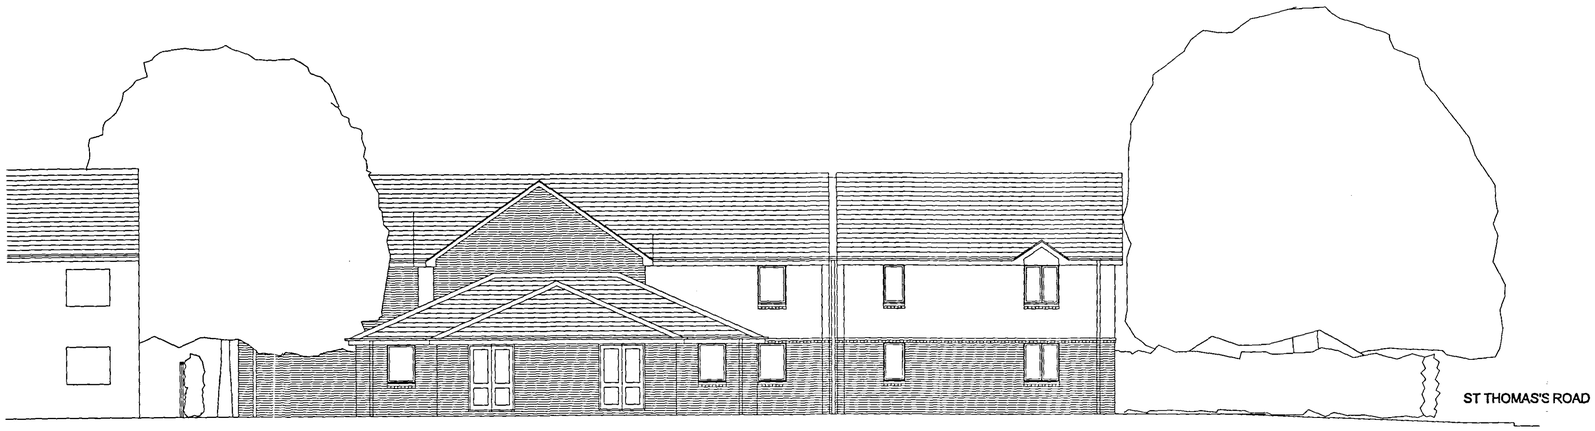

PROPOSED ELEVATION TO WELLAND CLOSE

Facing materials;

Roof;

MARLEY red rooftiles (spec to be agreed)

Walls;

Cream render upper panels (extent to be agreed with planning dept prior to commencement on site).

Butterworth mixed red brick elevations throughout with storey string course and window/door cill detailing.

Joinery;

White upvc double glazed door and window units throughout

White upvc fascia and barge boards throughout with
black upvc guttering and downpipes.

27 MAR 2006
06/0432/06

ref:	revision	date
A	CONDITION COMPLIANCE DETAIL	MAR '06

G. R. MERCHANT
I.ENG AMICE FIWO

ARCHITECTURAL, STRUCTURAL AND LAND DRAINAGE CONSULTANTS

Unit 4, Wrights Mews
12A Park Road, Holbeach,
Spalding, Lincs. PE12 7EE
Tel: 01406 490900
Fax 01406 423744
E-Mail: G. R. Merchant @ Merchant. FS. Co. UK

Project
PROPOSED 10no. APARTMENTS ADJACENT WELLAND CLOSE OFF ST. THOMAS ROAD SPALDING LINCS

Client
S & S DEVELOPMENTS LTD.

Drawing
ELEVATIONS

Job Ref.	Drawing No.
1276/05	08A
Date: JAN 2006	Drawn: JPW

Scales
1/100

DO NOT SCALE FROM THIS DRAWING

This drawing is copyright and may not be altered, traced, photographed or used for any other purpose other than that for which it is issued. The General Contractor is to check all dimensions on site and report any discrepancies to the Architect. All details shown on this drawing including foundations are based upon typical site conditions assed in the area. No responsibility can be accepted for abnormal conditions which may be discovered during construction unless reported to the Architect so that design amendments may be considered. Site soil surveys are recommended in respect of foundations to establish specific site conditions before foundation work is undertaken. This drawing is limited to the amount of information contained and does not purport to contain a full specification of the works. It is solely for the purposes of obtaining Planning / Building Regulation approval. This drawing must not be used as a contract document alone. The works will not be supervised or inspected on site by G.R. Merchant of any representative thereof. It is the client or their appointed agents responsibility to control workmanship, substitution of materials, adherence to specification, variations to contract etc. All materials to be new unless otherwise stated and all components and materials etc. to be used fitted and installed (inc. to any amendments with manufacturers instruction and relevant code of practice, British Standard and conform to appropriate British standard specification or BBA certificate or European code equivalent. The Employer / Client shall ensure that the selected contractor is competent with the nature of the works undertaken and that he complies with Health and Safety legislation for Building sites and Work places. The Employer / Client is advised that should the works need to comply with the Construction (Design and Management) Regulations an Independent Planning Supervisor will be required. The works shall comprise of all that is shown on the drawing and details. Work that may not specifically be shown but may be reasonably inferred as necessary to carry out the works shall be deemed to be included. It is the plot / land owners responsibility to be aware of the Party Wall etc. Act 1996, when building in close proximity to adjoining